


REV	DATE	CHANGED	BY	CHECKED FOR
A	08.10.17	FINAL ISSUE	PM	PM
B	11.01.18	CLIENT COMMENTS	TG	PM
C	12.02.18	PLANNING REFINED	PM	TI


PLOT 274
2BFOG

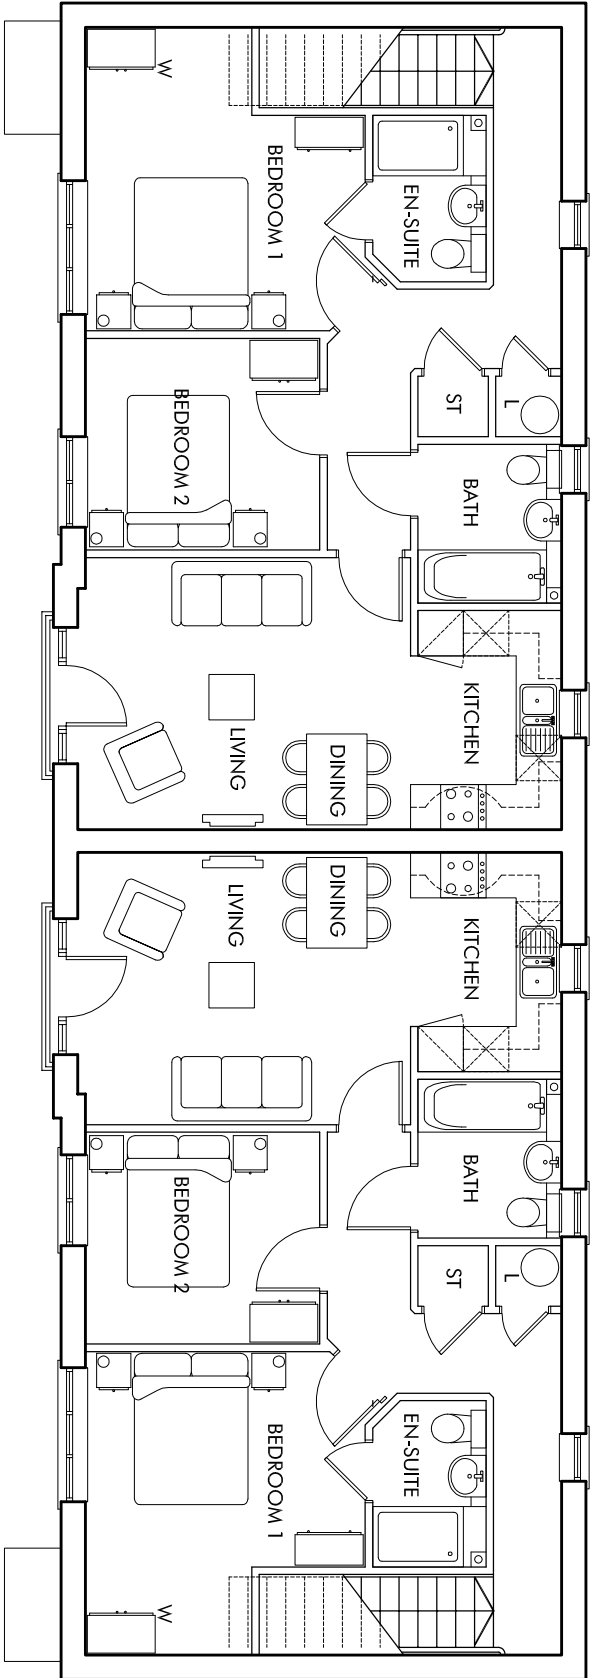

PLOT 273
2BFOG-h

FIRST FLOOR


PLOT 274
2BFOG

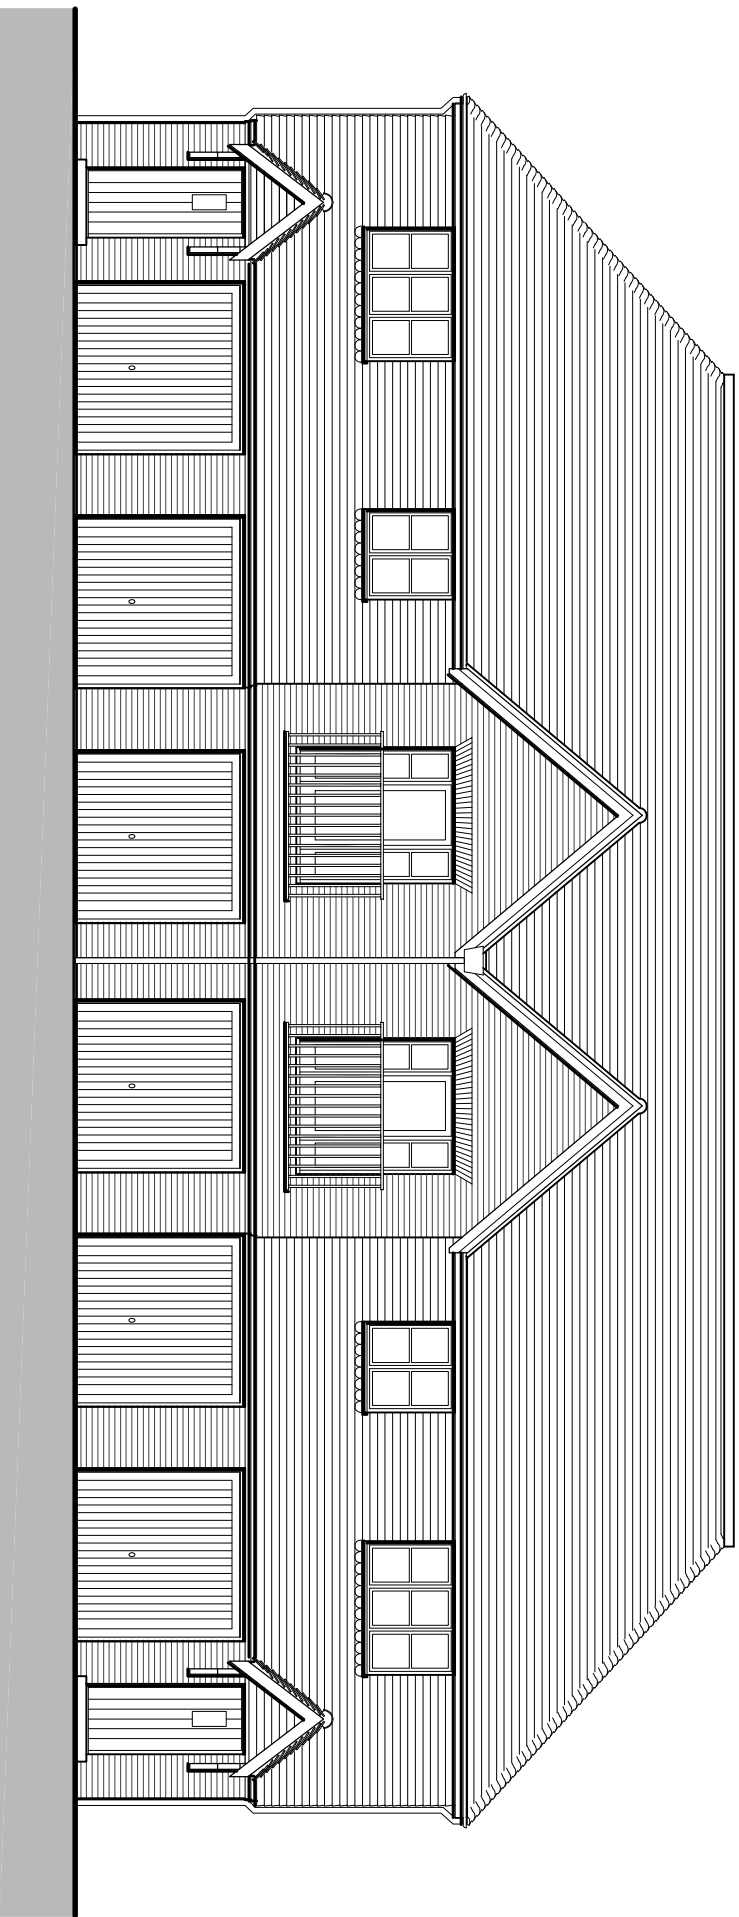

PLOT 273
2BFOG-h

FRONT ELEVATION - A


PLOT 273
2BFOG-h

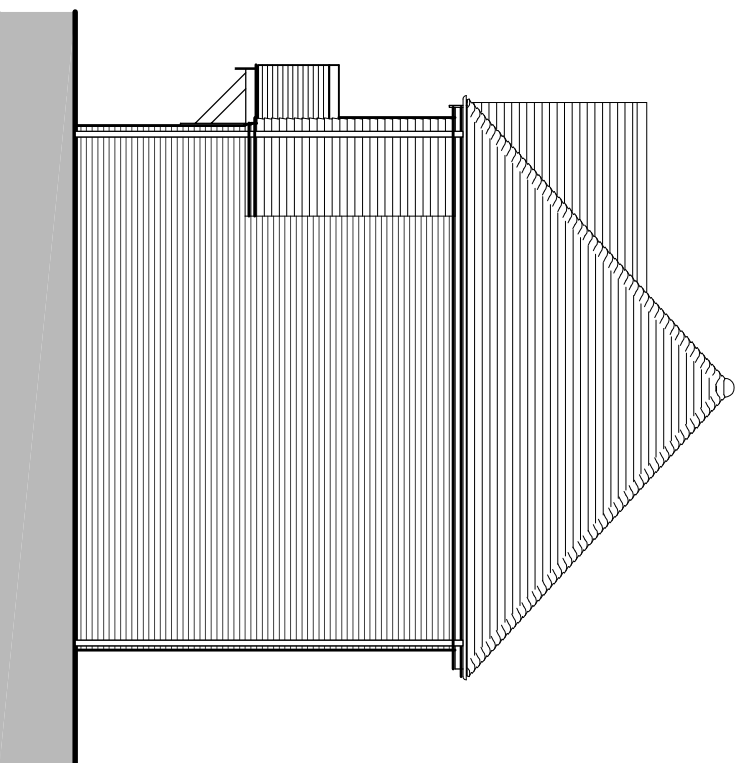

SIDE ELEVATION - B


PLOT 273
2BFOG-h

PLOT 274
2BFOG

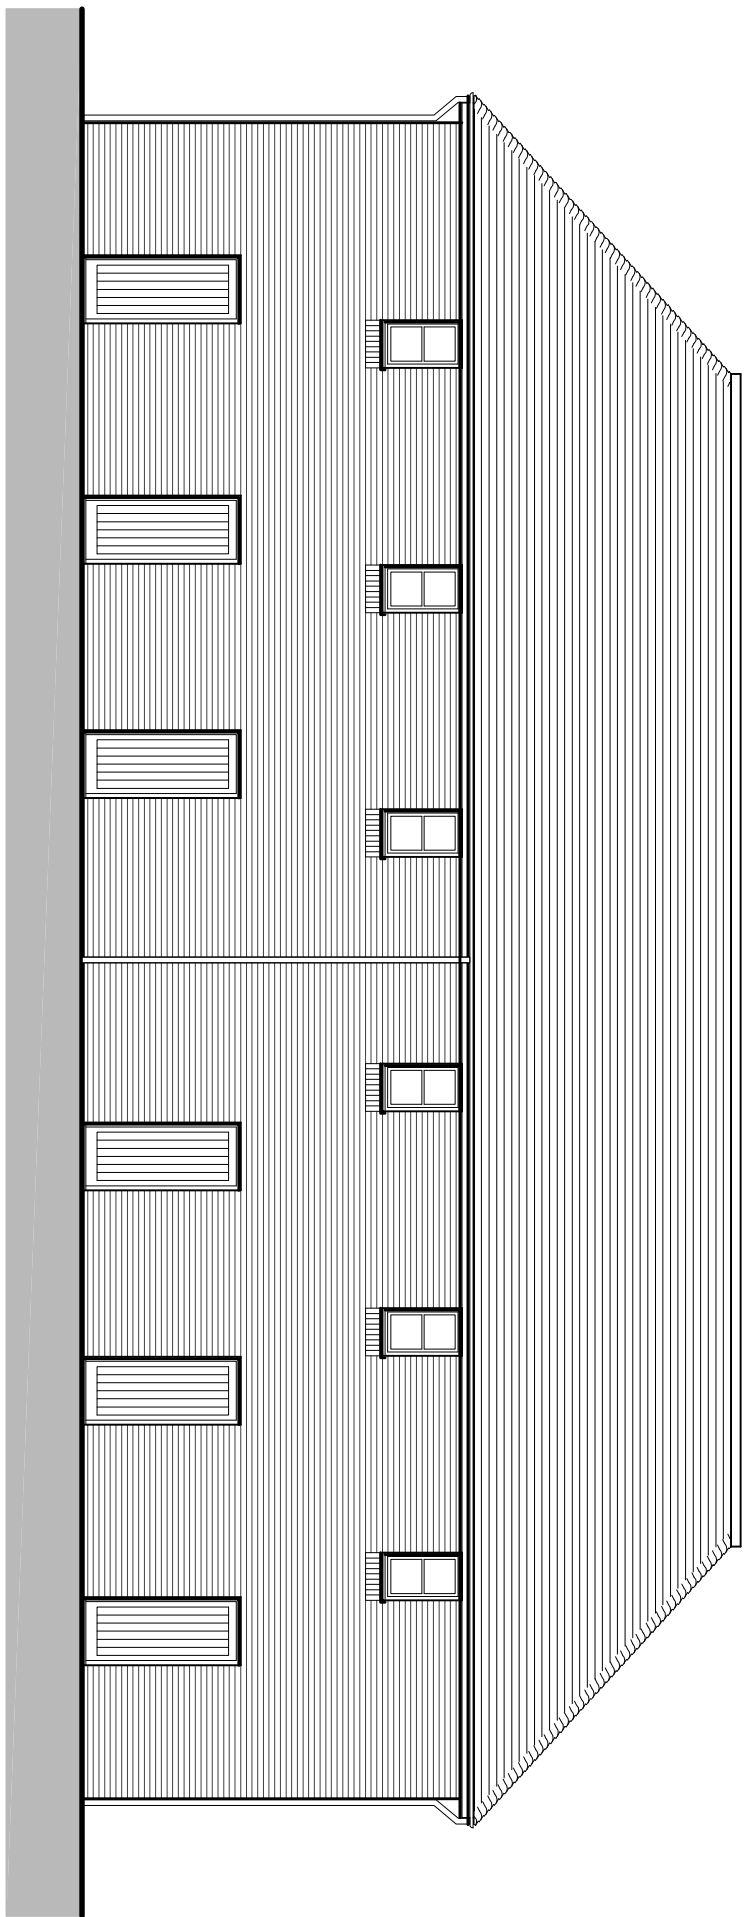



REAR ELEVATION - C

PLOT 274
2BFOG

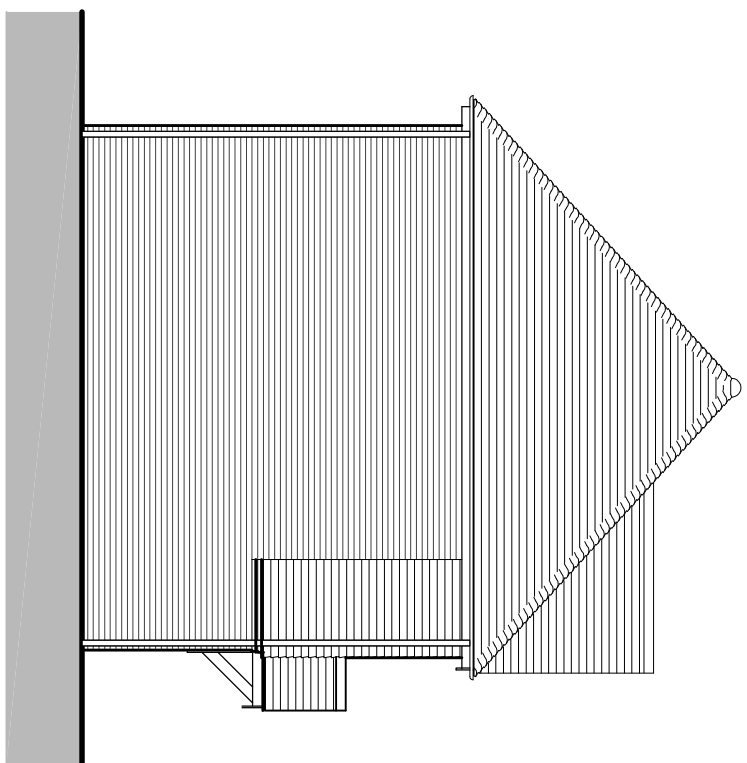

SIDE ELEVATION - D

GROUND FLOOR

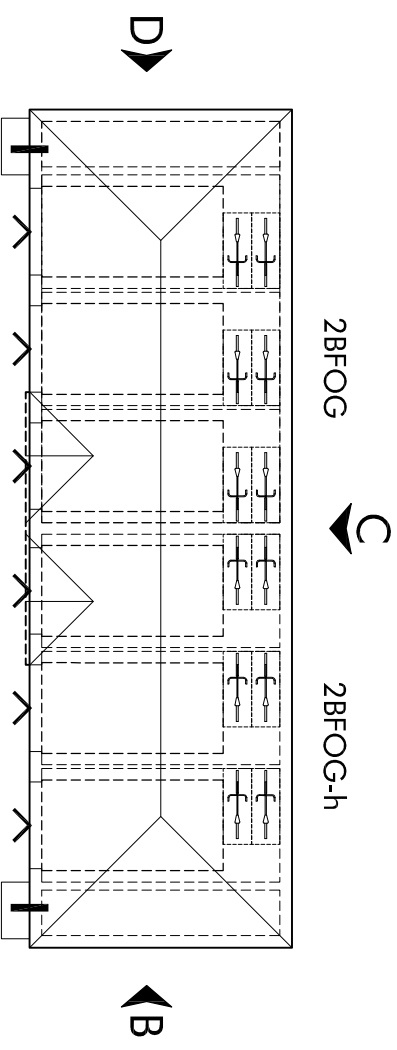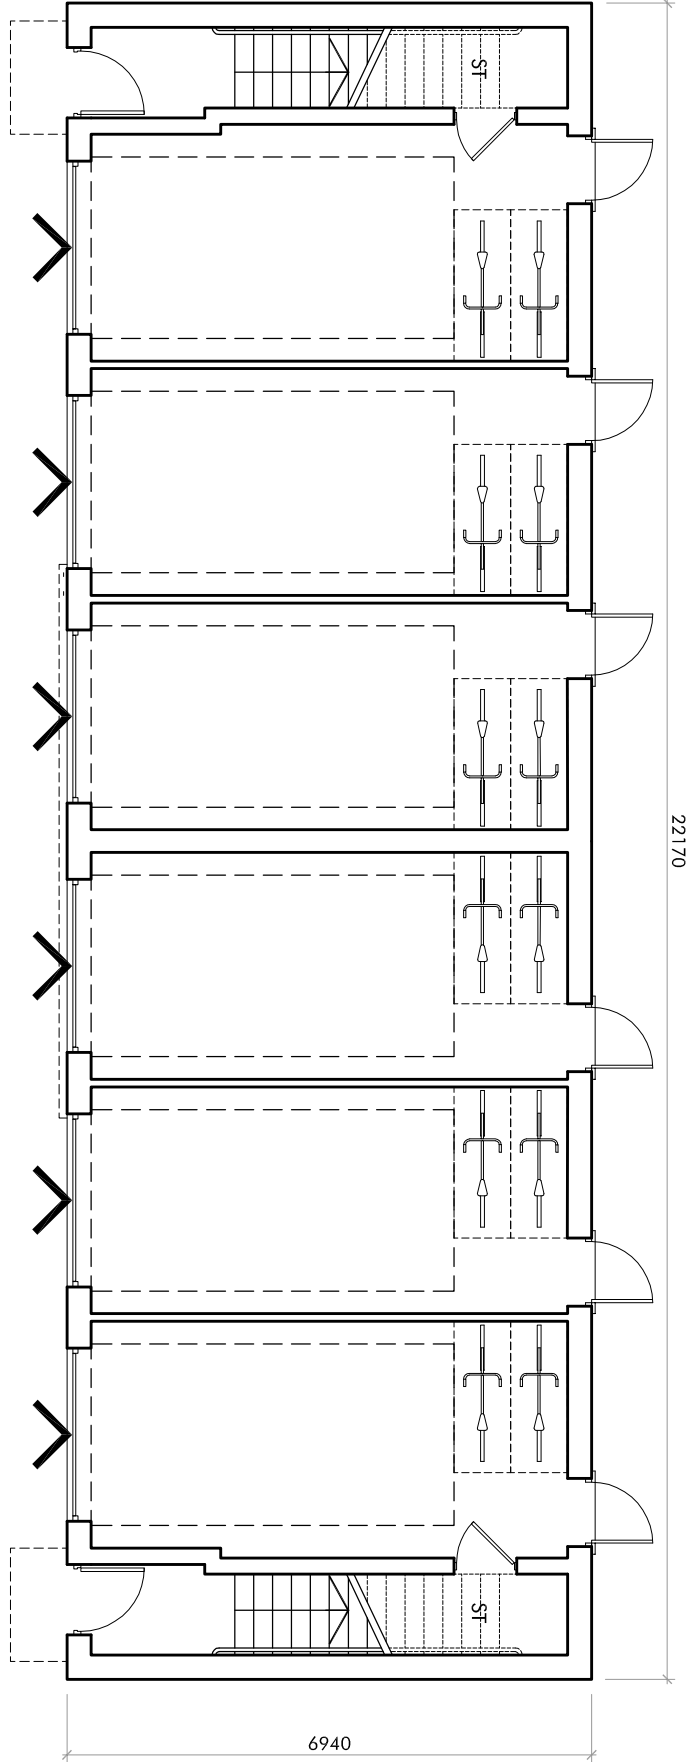

ROOF PLAN 1:200

- NOTES
1. DO NOT SCALE THIS DRAWING - USE STATED DIMENSIONS.
 2. AREAS GIVEN ARE GROSS INTERNAL AND ASSUME PARTY WALL THICKNESS OF 250mm. DIMENSIONS ARE GIVEN TO THE INSIDE OF WALLS UNLESS INDICATED OTHERWISE.
 3. PLUMB, LEVELINGS AND FOOT NUMBERS INDICATED AS HANGED (H) ARE INDICATED UNHANGED (U) UNLESS OTHERWISE INDICATED. DIMENSIONS ARE GIVEN TO THE INSIDE OF WALLS UNLESS OTHERWISE INDICATED.
 4. DIMENSIONS UNHANGED (U) UNLESS OTHERWISE INDICATED. DIMENSIONS ARE GIVEN TO THE INSIDE OF WALLS UNLESS OTHERWISE INDICATED.
 5. DIMENSIONS UNHANGED (U) UNLESS OTHERWISE INDICATED. DIMENSIONS ARE GIVEN TO THE INSIDE OF WALLS UNLESS OTHERWISE INDICATED.
 6. ALL BATHROOM AND ENSUITE SHOWER ROOM WINDOWS SHALL HAVE FOR CHANGE AND REVISION DOOR LOCATIONS REFER TO SITE LAYOUT DRAWING 2668A-1005.

UNIT TYPE	AREA sq.m	AREA sq.ft
FLAT TYPE 2BFOG	67.2	723
FLAT TYPE 2BFOG	67.2	723
FLAT TYPE 2BFOG	67.2	723

client	LINDEN HOMES
project	WOODCROFT FARM, HAVANT PHASE 2A (RESIDENTIAL PHASE 1A) description FLAT TYPE 2B FOG x 2 PLOTS 173-274 FLOOR PLANS AND ELEVATIONS
project number	2668
drawing number	A-3025
revision	C
scale	1:100 @ A1 1:200 @ A3
date	DECEMBER 2017
status	PLANNING