



NOTES:


1. Dimensions are in millimetres unless stated otherwise
2. Levels are in meters AOD unless stated otherwise
3. Dimensions govern. Do not scale off the drawing
4. All dimensions to be verified on site before proceeding
5. All discrepancies on this drawing to be notified in writing to the Architect.
6. Drawing only to be used for the purposes it was issued for.

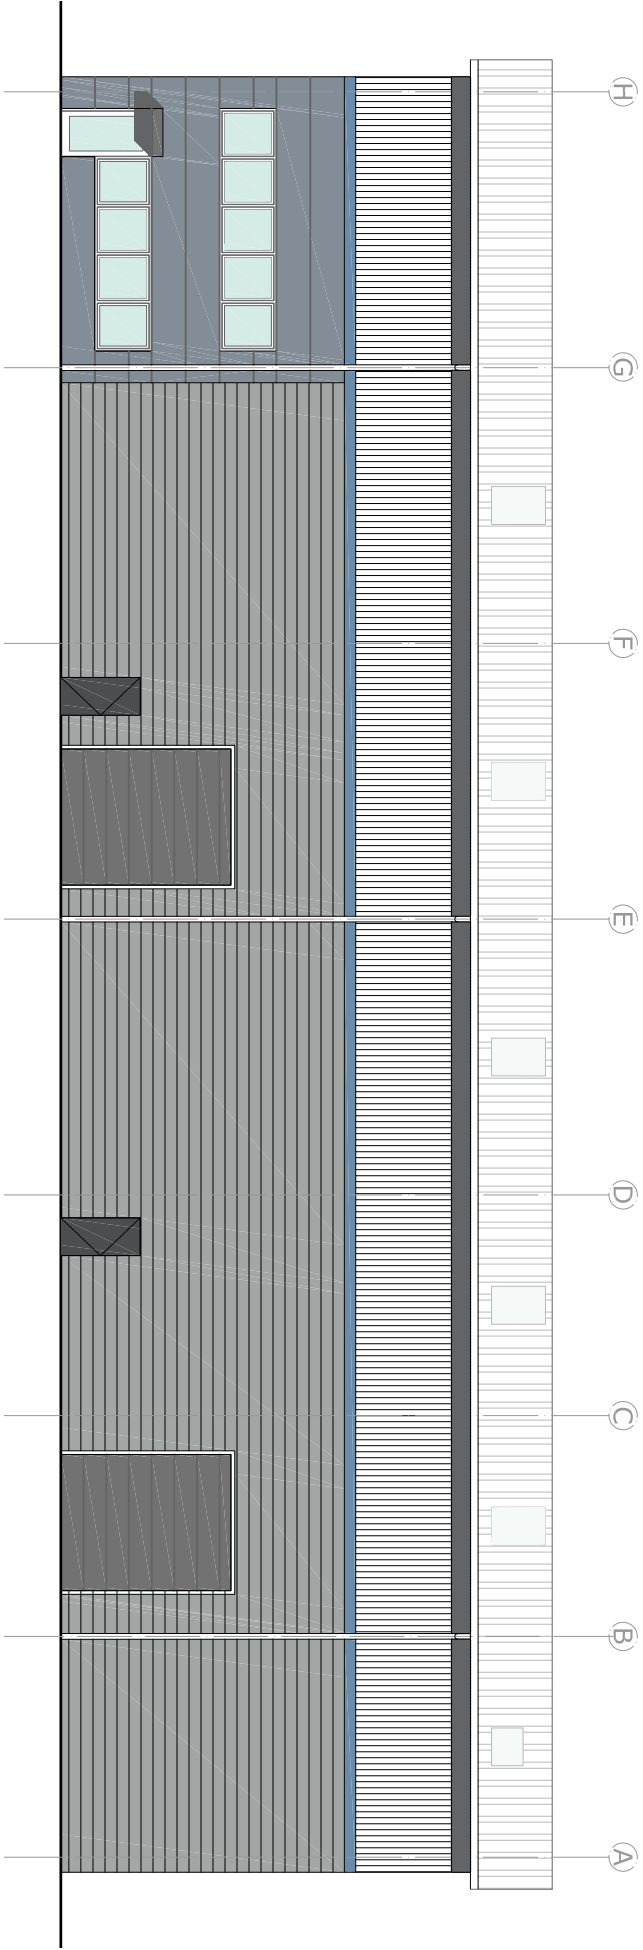


EAST ELEVATION

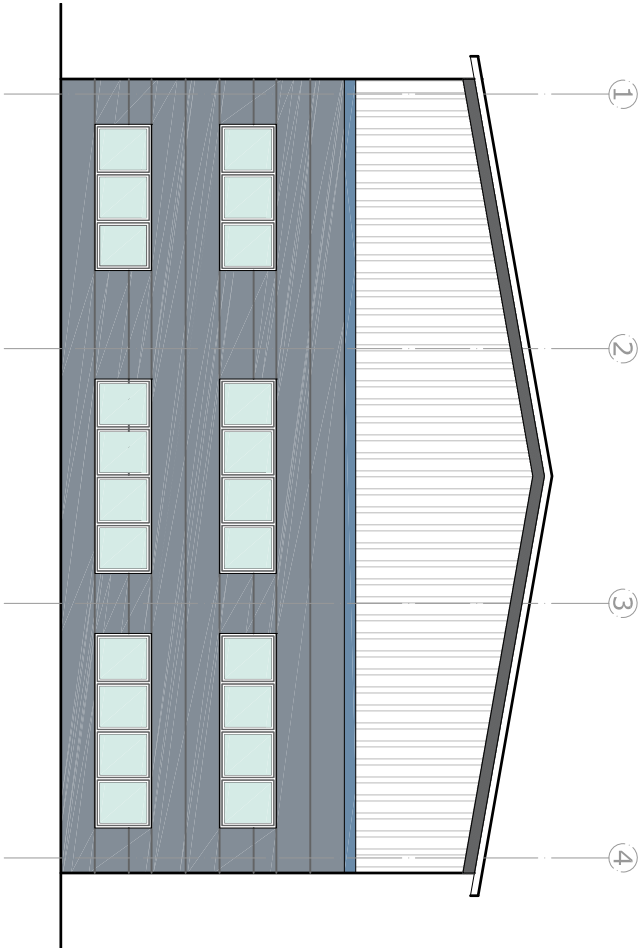


SOUTH ELEVATION

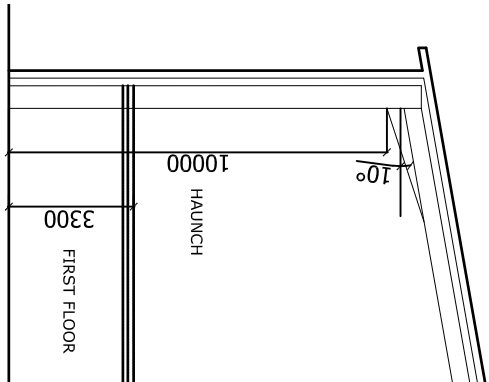

TYPICAL SECTION

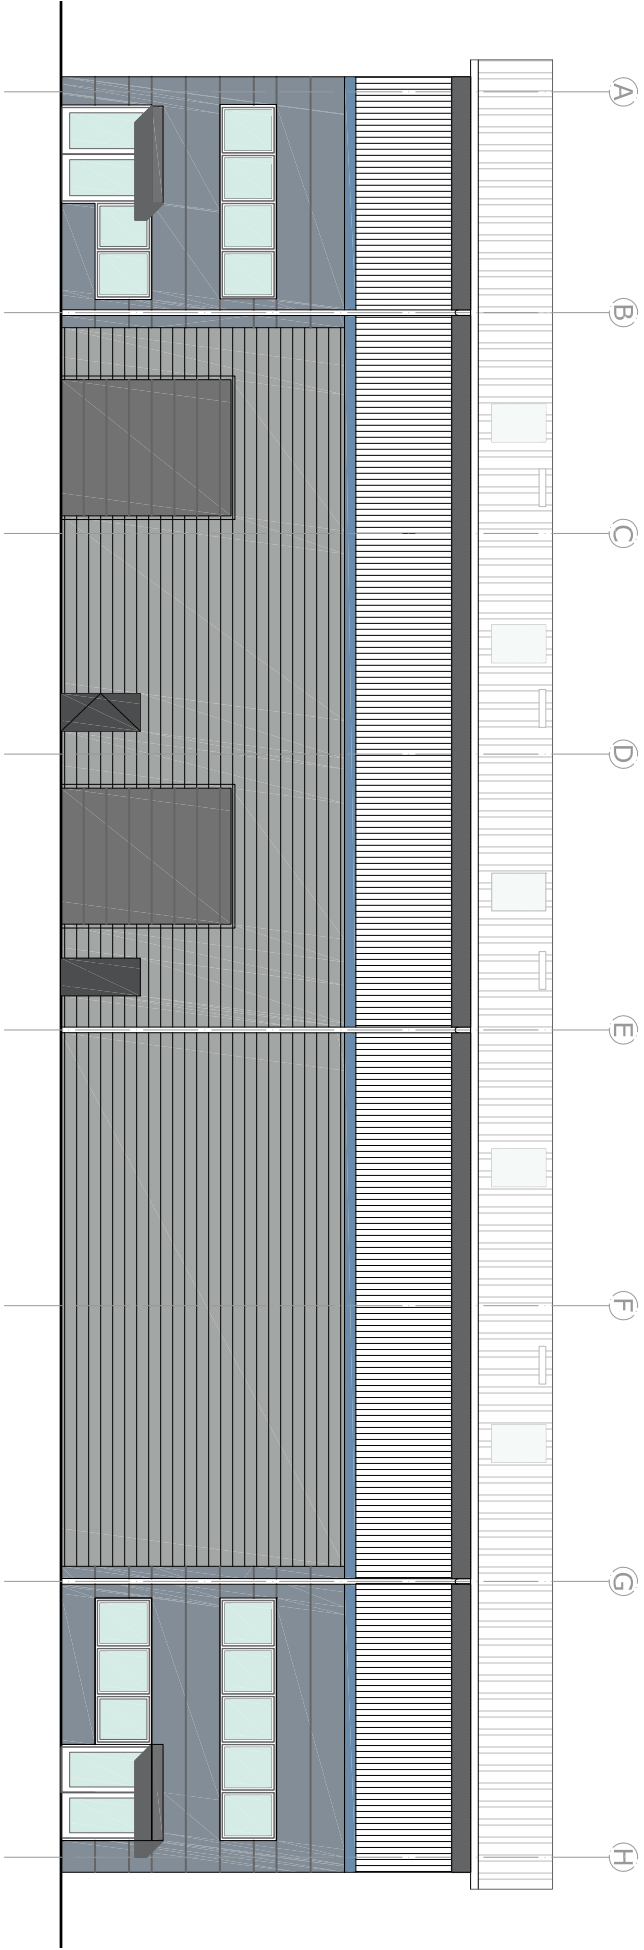


WEST ELEVATION

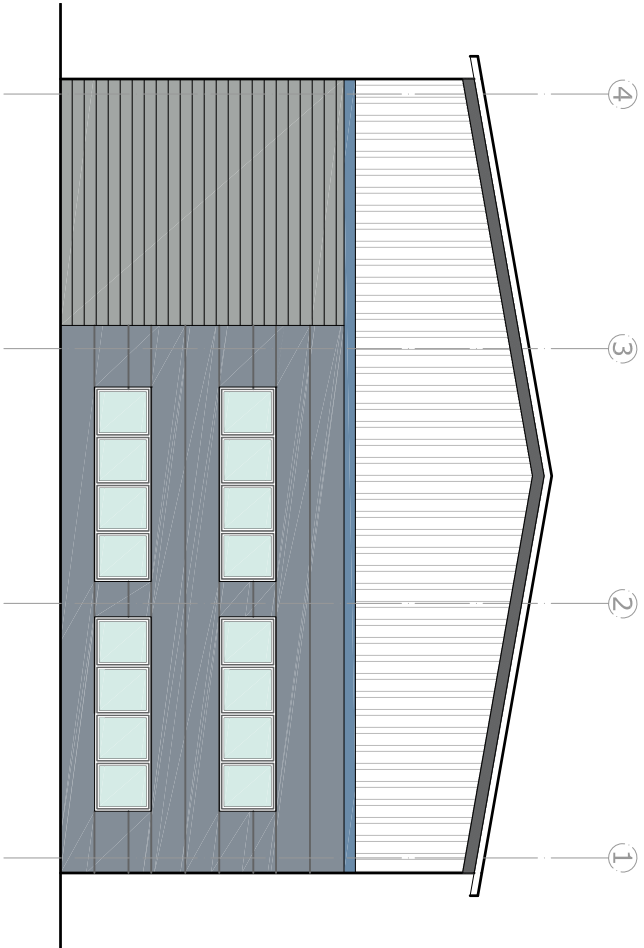

NORTH ELEVATION



TATA COLORCOAT PRISMA
CARD – CLADDING COLOURS

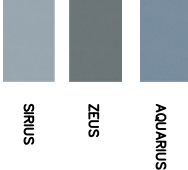

FOR INFORMATION

PROJECT

Harts Farm Way
Havant


DRAWING

Elevations Units 3 + 4

SCALE	PAPER SIZE	DATE	DRAWN BY
1:200	A2	26.02.18	CL
DRAWING No			REVISION
001.103.01.206			B
CAD REF.			
001-1493-01-2066-Units 3 + 4			
Elevations.dwg			

McCurdy Russell Architects

Studio D + E The Lion Brewery, St Thomas Street, Oxford OX1 1JG
T: 01865 202021 E: studio@mccurdyrussell.com W: www.mccurdyrussell.com

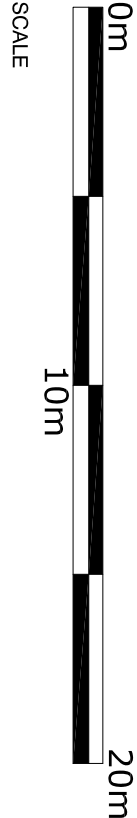

SCALE