



THE DRAWING IS THE PROPERTY OF STEPHEN BROMLEY ASSOCIATES
AND MAY NOT BE REPRODUCED IN WHOLE OR IN PART OR USED FOR
THE EXECUTION OF WORK WITHOUT THE PERMISSION OF THE ARCHITECT
ALL DIMENSIONS TO BE GIVEN IN METERS TO COMBINATION
OF ANY CONSTRUCTION WORK AS SHOWN ON THE DRAWING
NOTED BY THE ARCHITECT


EXISTING

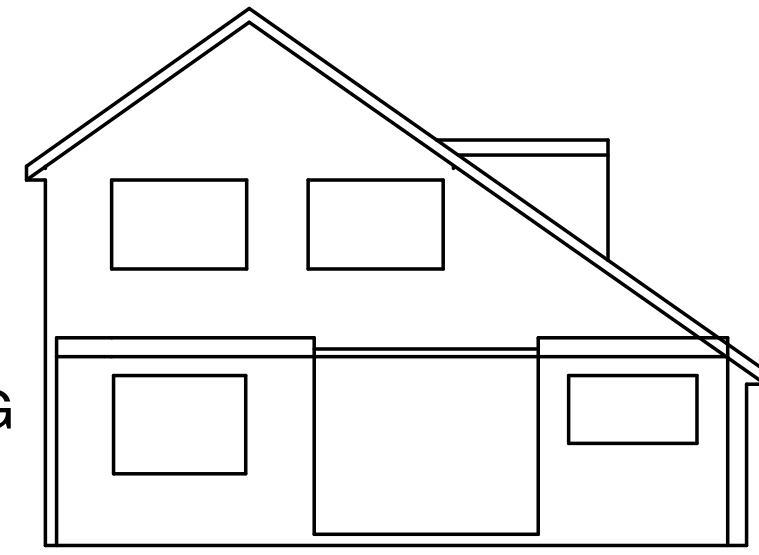


NORTH ELEVATION
REAR ELEVATION

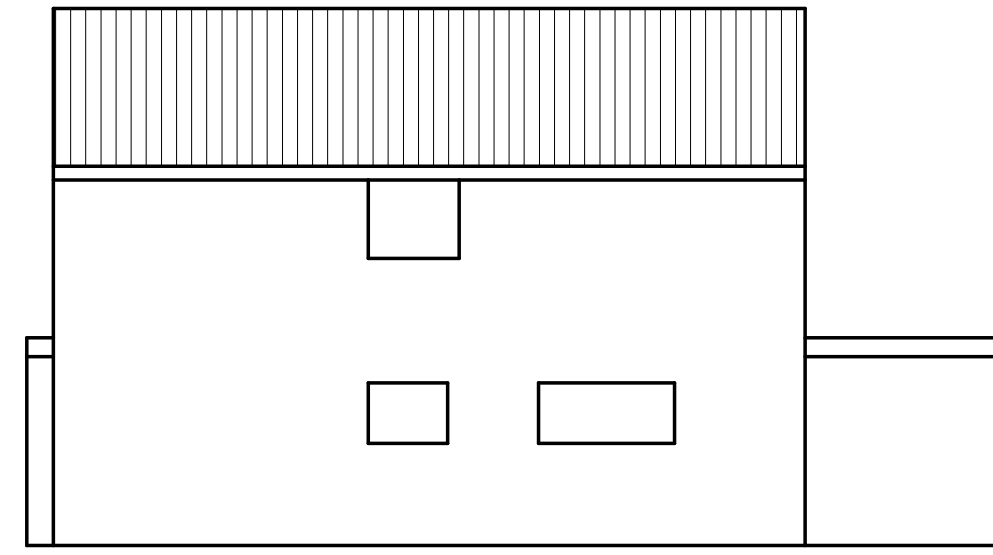

EAST ELEVATION
SIDE ELEVATION



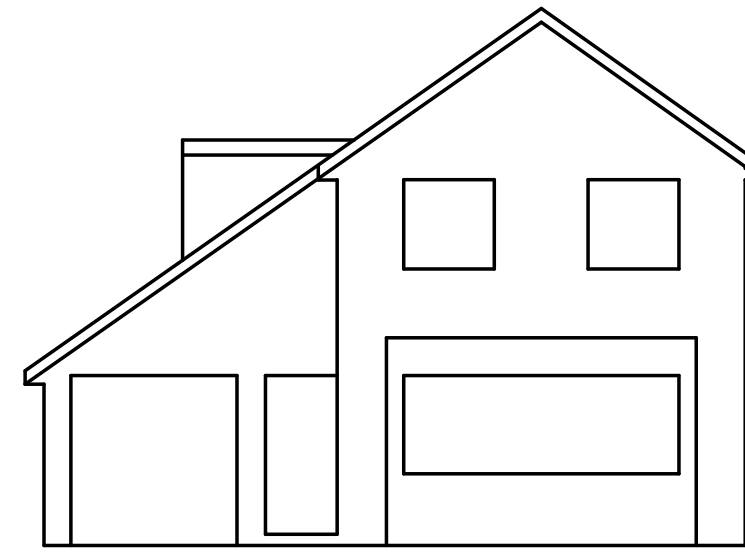


SOUTH ELEVATION
FRONT ELEVATION

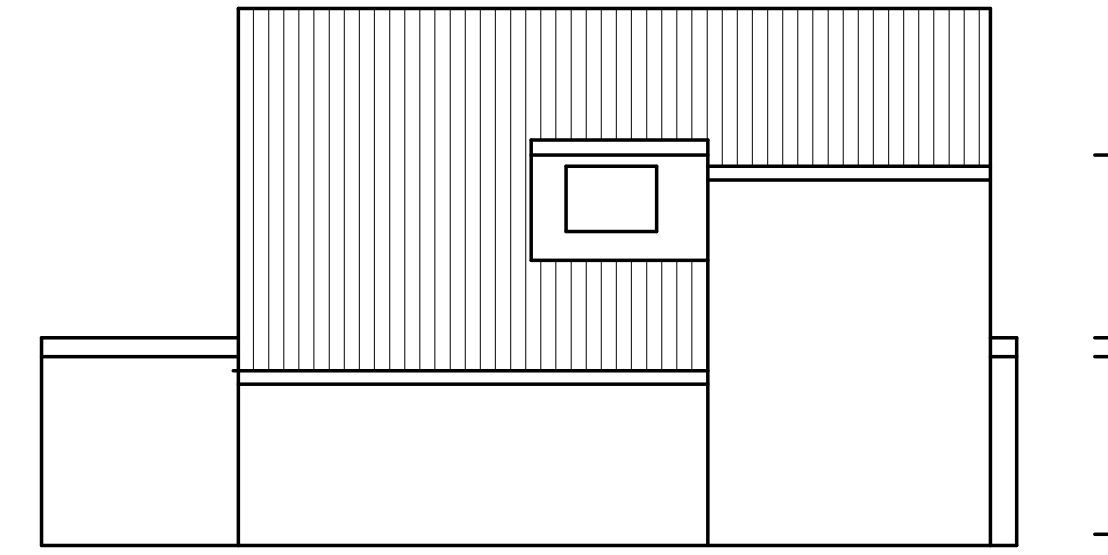


WEST ELEVATION
SIDE ELEVATION

PROPOSED

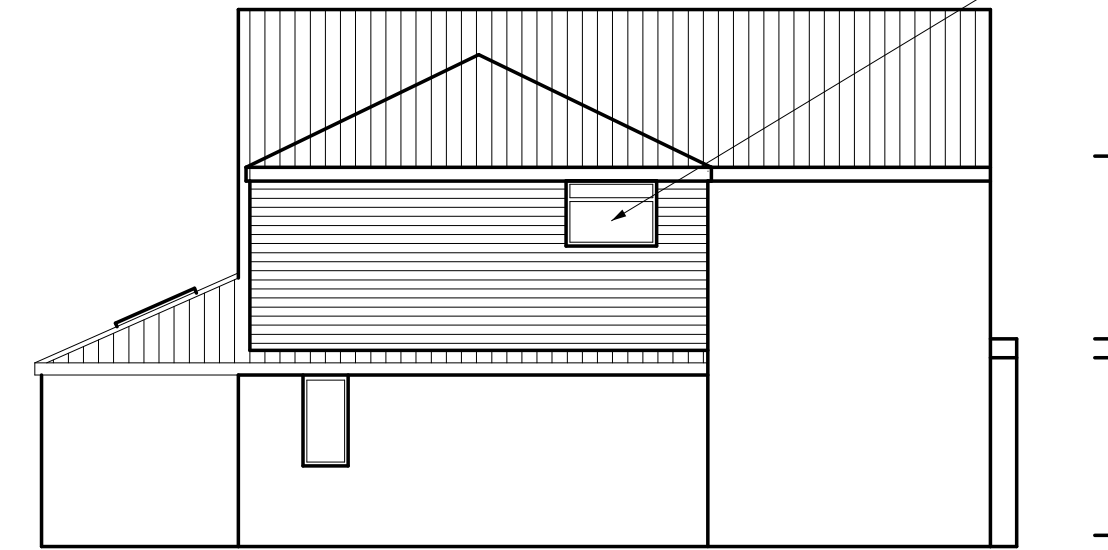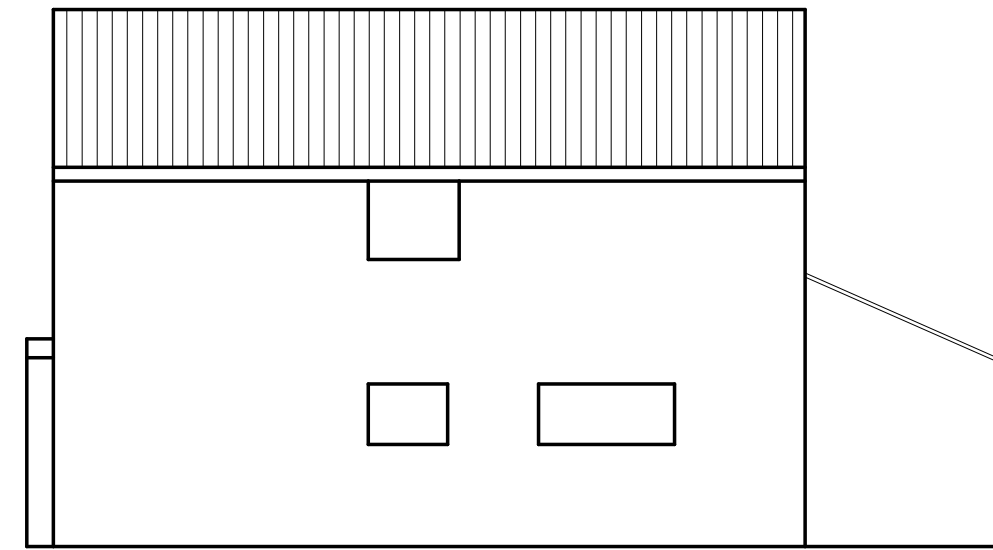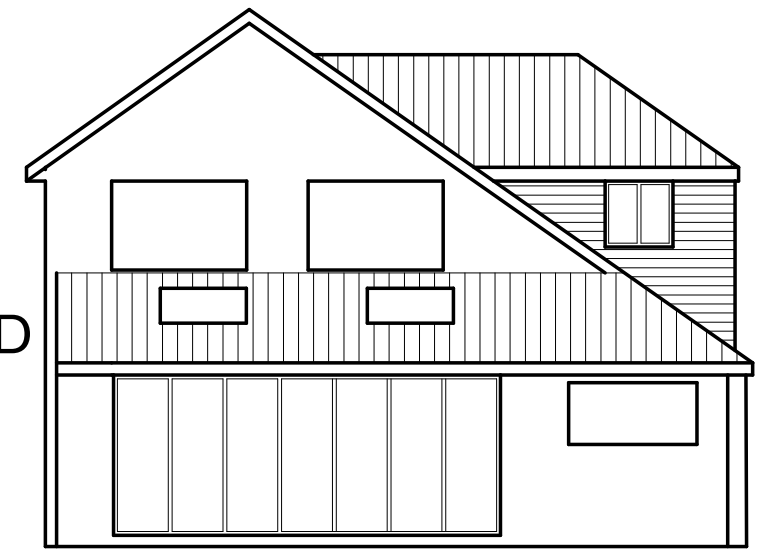


window obscure glazed and fixed
shut to more than 1.7m above floor level


Total of extended roof area including rear extensions 49m²

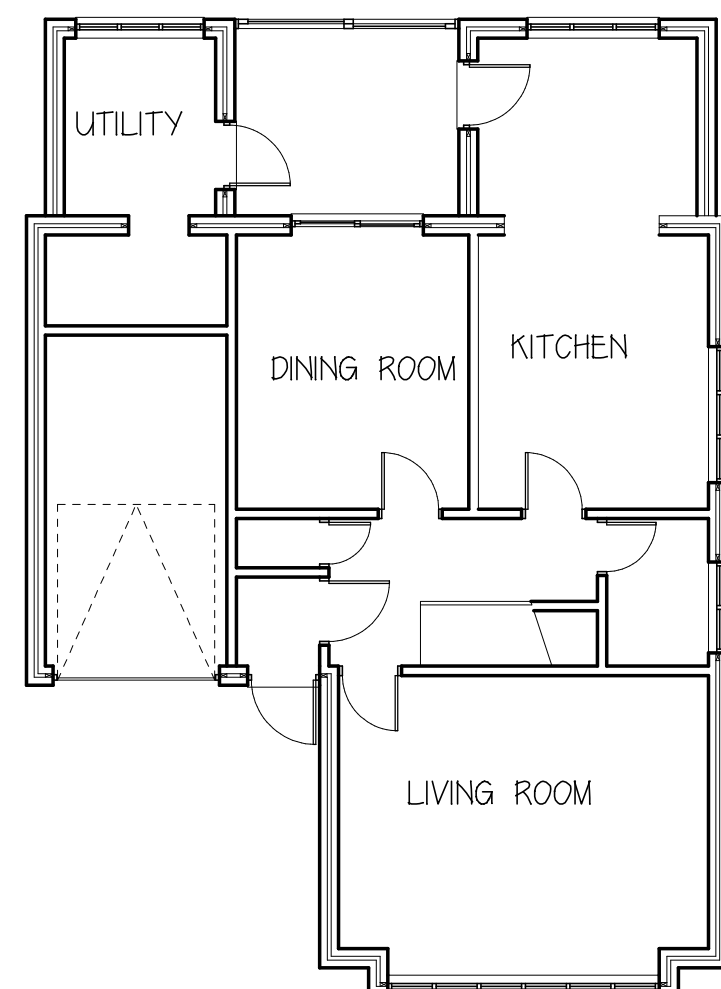


GROUND FLOOR PLAN

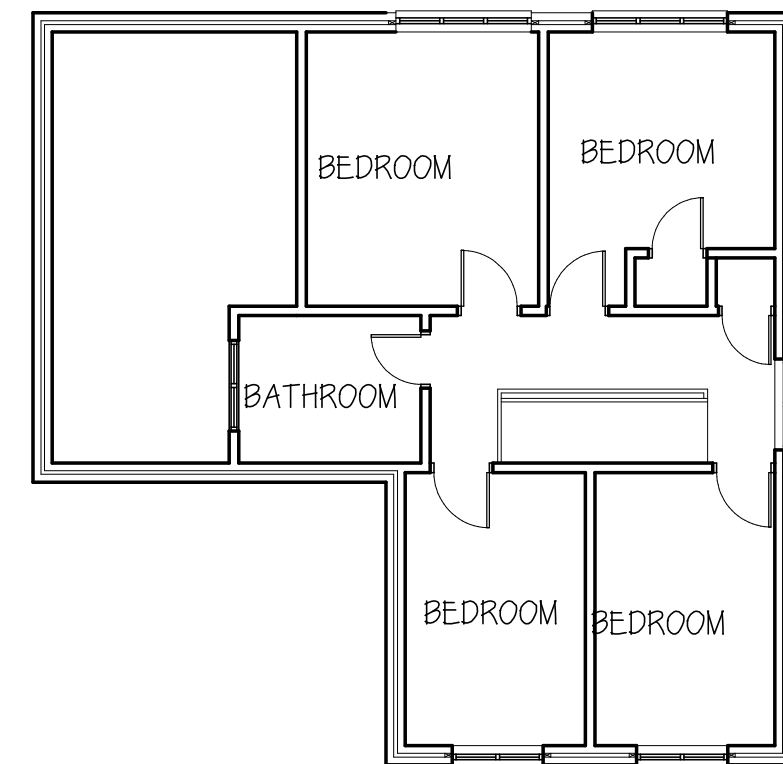

FIRST FLOOR PLAN

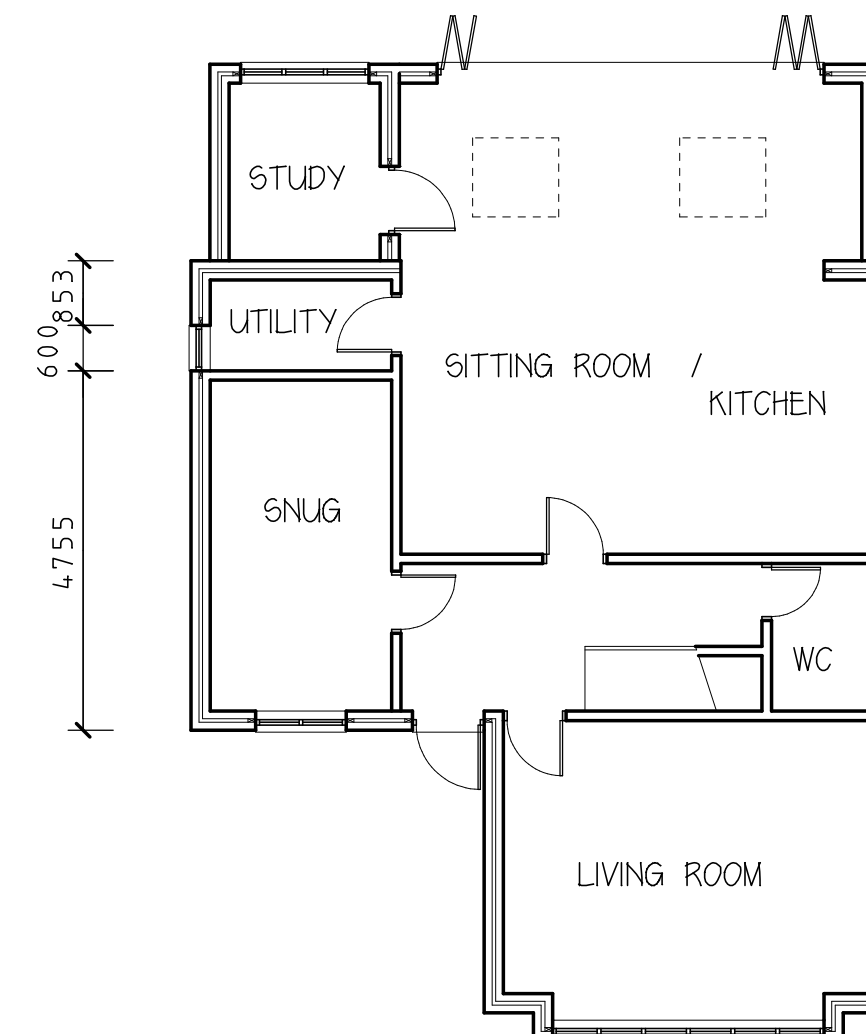

GROUND FLOOR PLAN

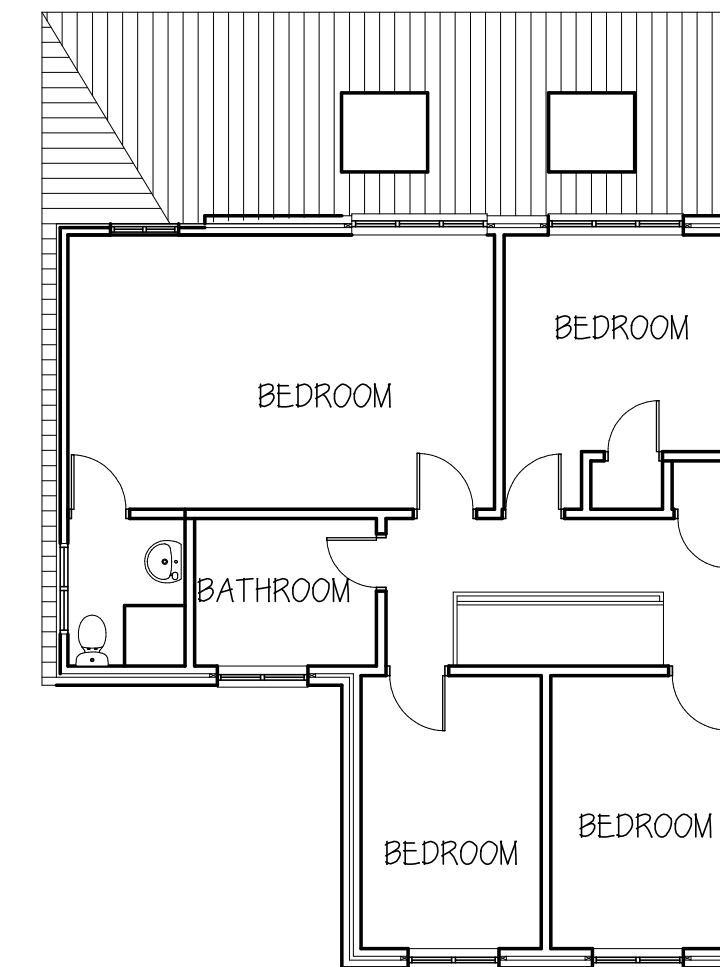

FIRST FLOOR PLAN

EXISTING

PROPOSED

STEPHEN BROMLEY ASSOCIATES
5 WEST ST SHOREHAM BY SEA
WEST SUSSEX

PROPOSED LOFT CONVERSION
(pitched roof)
AND INTERNAL ALTERATIONS

AT SCALE 1:100

31 CHRISTOPHER WAY
EMSWORTH

Drawing no 10781-1b