


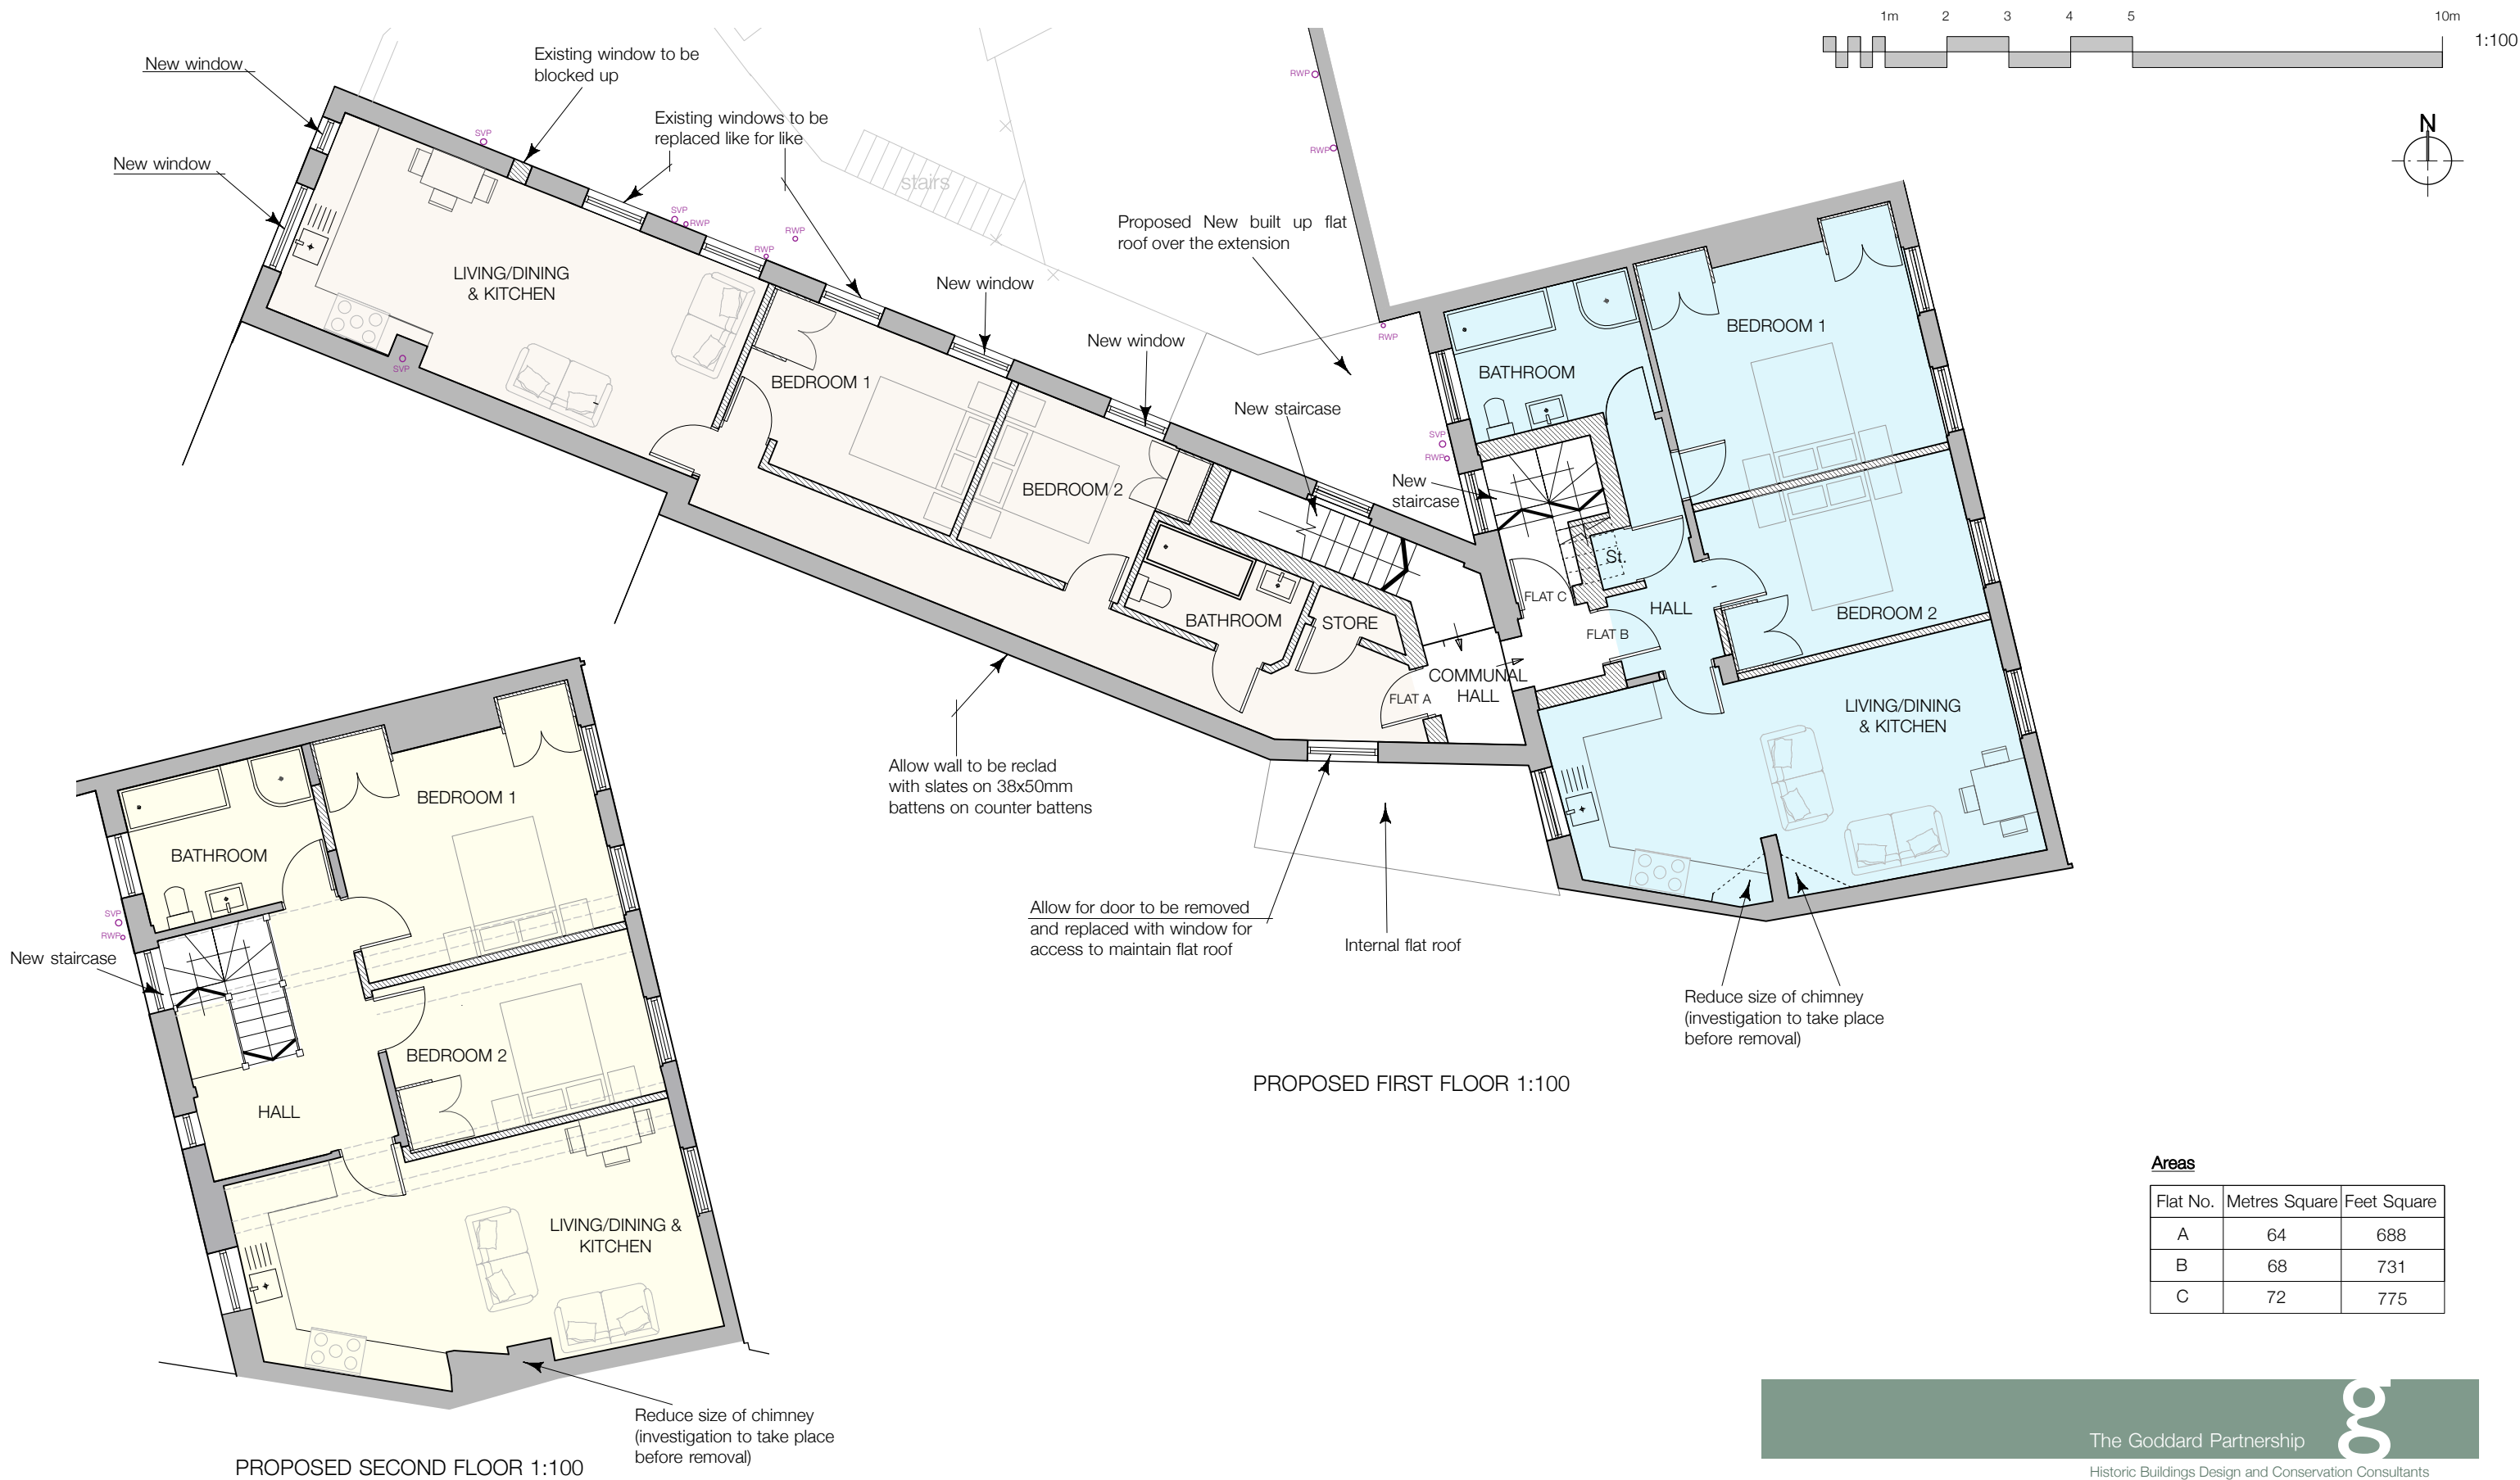

DO NOT SCALE FROM THIS DRAWING.
Scaling only for Local Authority purposes. Dimensions to be checked on site. All dimensions are in millimetres unless stated. Report all discrepancies.

This drawing and information displayed is the confidential property of The Goddard Partnership LLP and shall not be copied or used for any purpose without the written consent of the company.

© The Goddard Partnership LLP. All Rights Reserved

Revisions:
P1 - Issue for Planning 30.05.18

The Old Fire Station
Upper Basingwell Street
Bishop's Waltham
Hampshire
SO32 1PF

t: 01489 890629
e: office@thegoddardpartnership.com
w: www.thegoddardpartnership.com

The Goddard Partnership
Historic Buildings Design and Conservation Consultants

Client Mr Paul Winnicott
Project Natwest Bank, Emsworth
Drawing Proposed First and Second Floor Plans
Scale 1:100 @ A3
Date MAY 2018
Drawing No. 1067/2/16 **Revision** P1