

IJ Murray Associates

www.ijma.co.uk

IJ Murray Associates
173 Havant Road
Hayling Island
Hampshire
PO11 0LF
Phone 02392469004
Mob 07779 246915
e-mail ian@ijma.co.uk

IJ Murray Associates
173 Havant Road
Hayling Island
Hampshire
PO11 0LF
Phone 02392469004
Mob 07779 246915
e-mail ian@ijma.co.uk

[illegible]

Lee Bottomley
Eastview Manor
Rd HI

Proposed Site Plans

Project number	Project Number
----------------	----------------

Date	Issue Date
------	------------

Drawn by	Author
----------	--------

Checked by	Checker
------------	---------

A101 V6


Scale	1 : 200
-------	---------




Detailed Site and Roof Plan 1:200

Boundary Treatments

Note the boundaries are a mixture of existing mature hedge / trees, existing 1.8 meter timber panel fencing new 1.8 metre timber panel fencing between new properties and to replace gap left by existing garage demolition

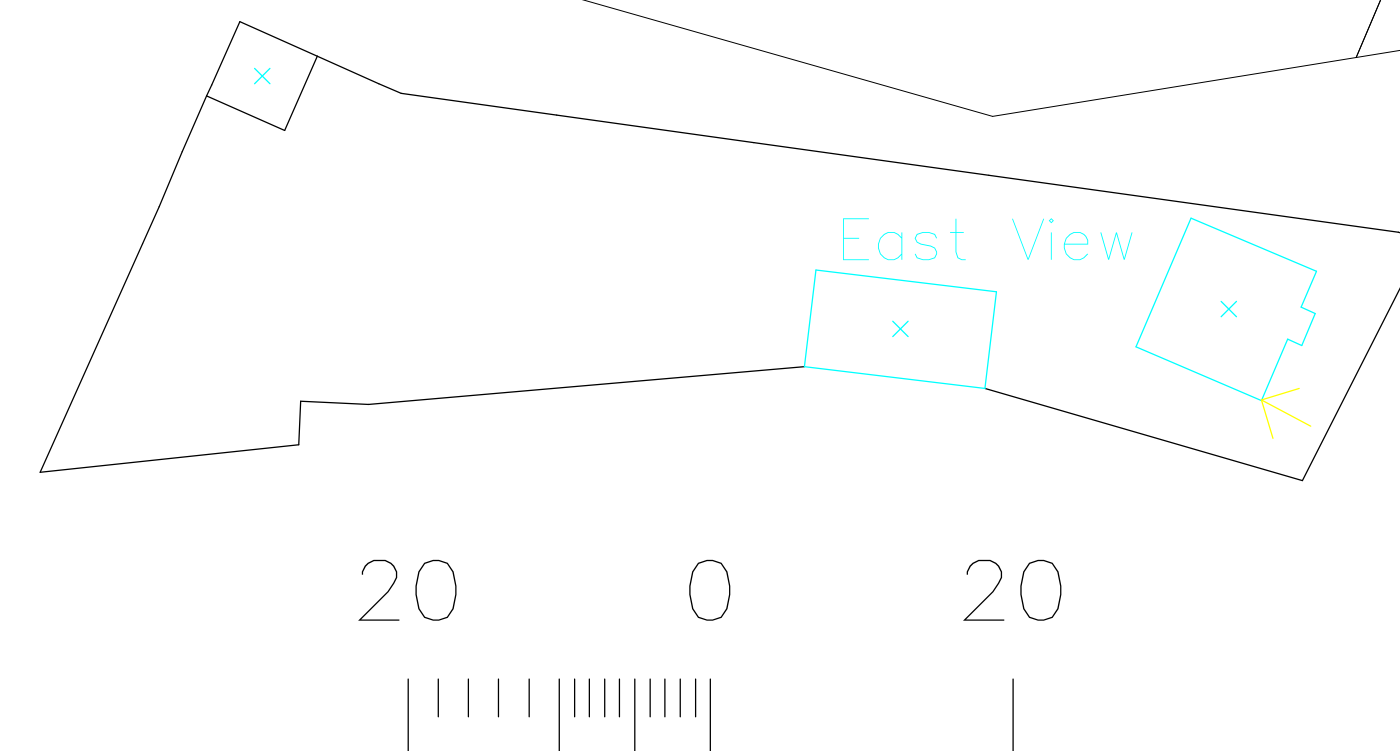

Site Plan 1:500

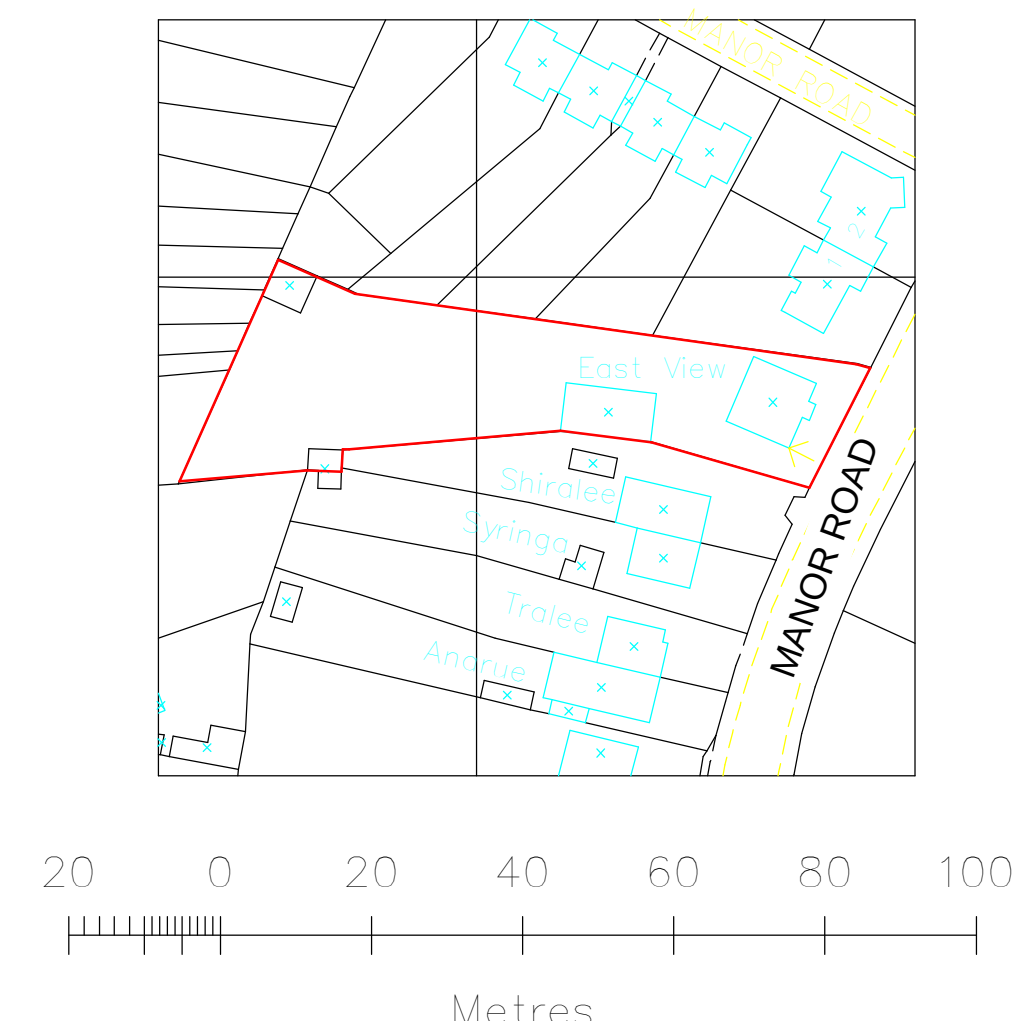

Location Plan 1:1000