



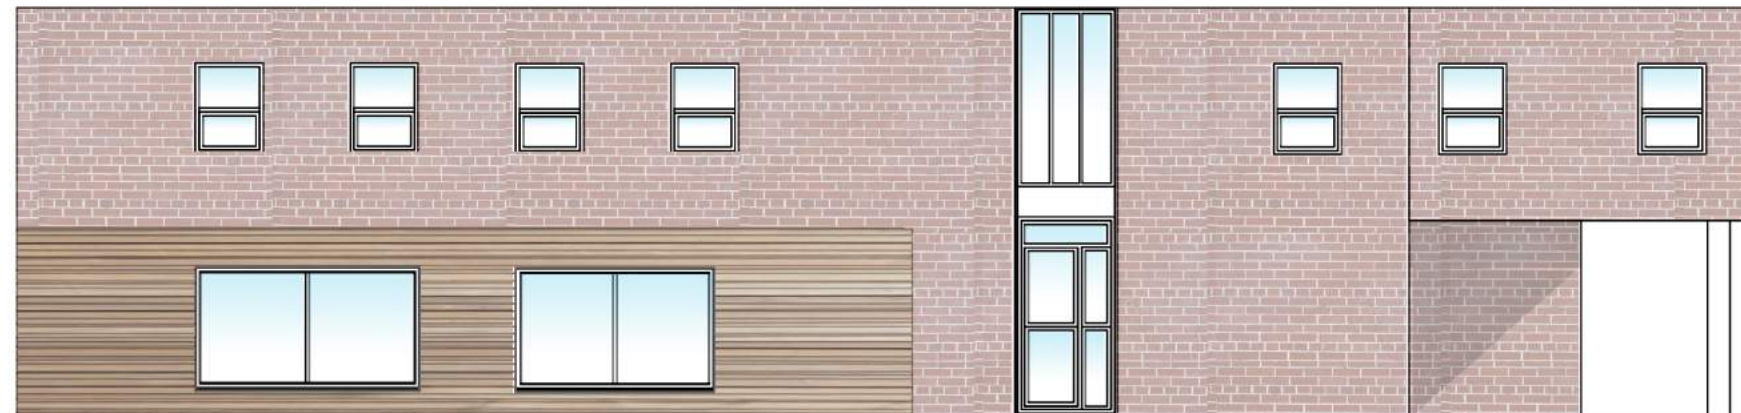

Existing South Elevation

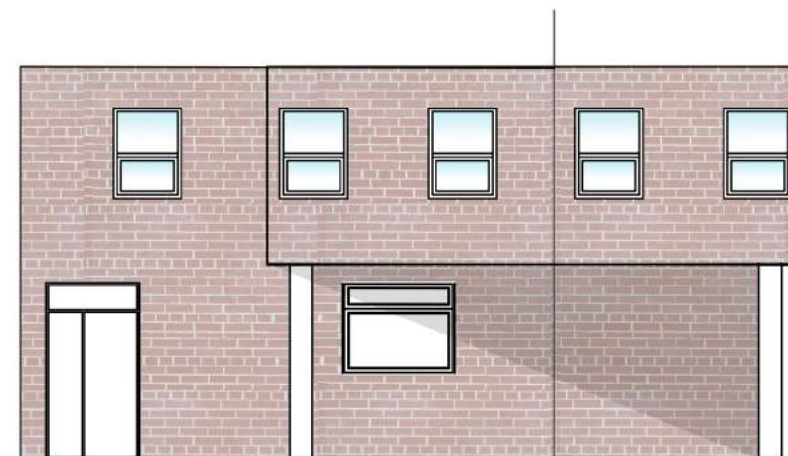

Existing West Elevation



Existing East Elevation

PROJECT:  
Superrb Offices  
The Precinct  
Hayling Island  
  
Existing Elevations

DWG NO: 17021A - 200

Scale: 1:100  
Drawn by: SM



Sea Salt Studio  
47 Glenthorne Road,  
Portsmouth  
Hants  
07894 084164

hello@seasaltstudio.co.uk  
www.seasaltstudio.co.uk