


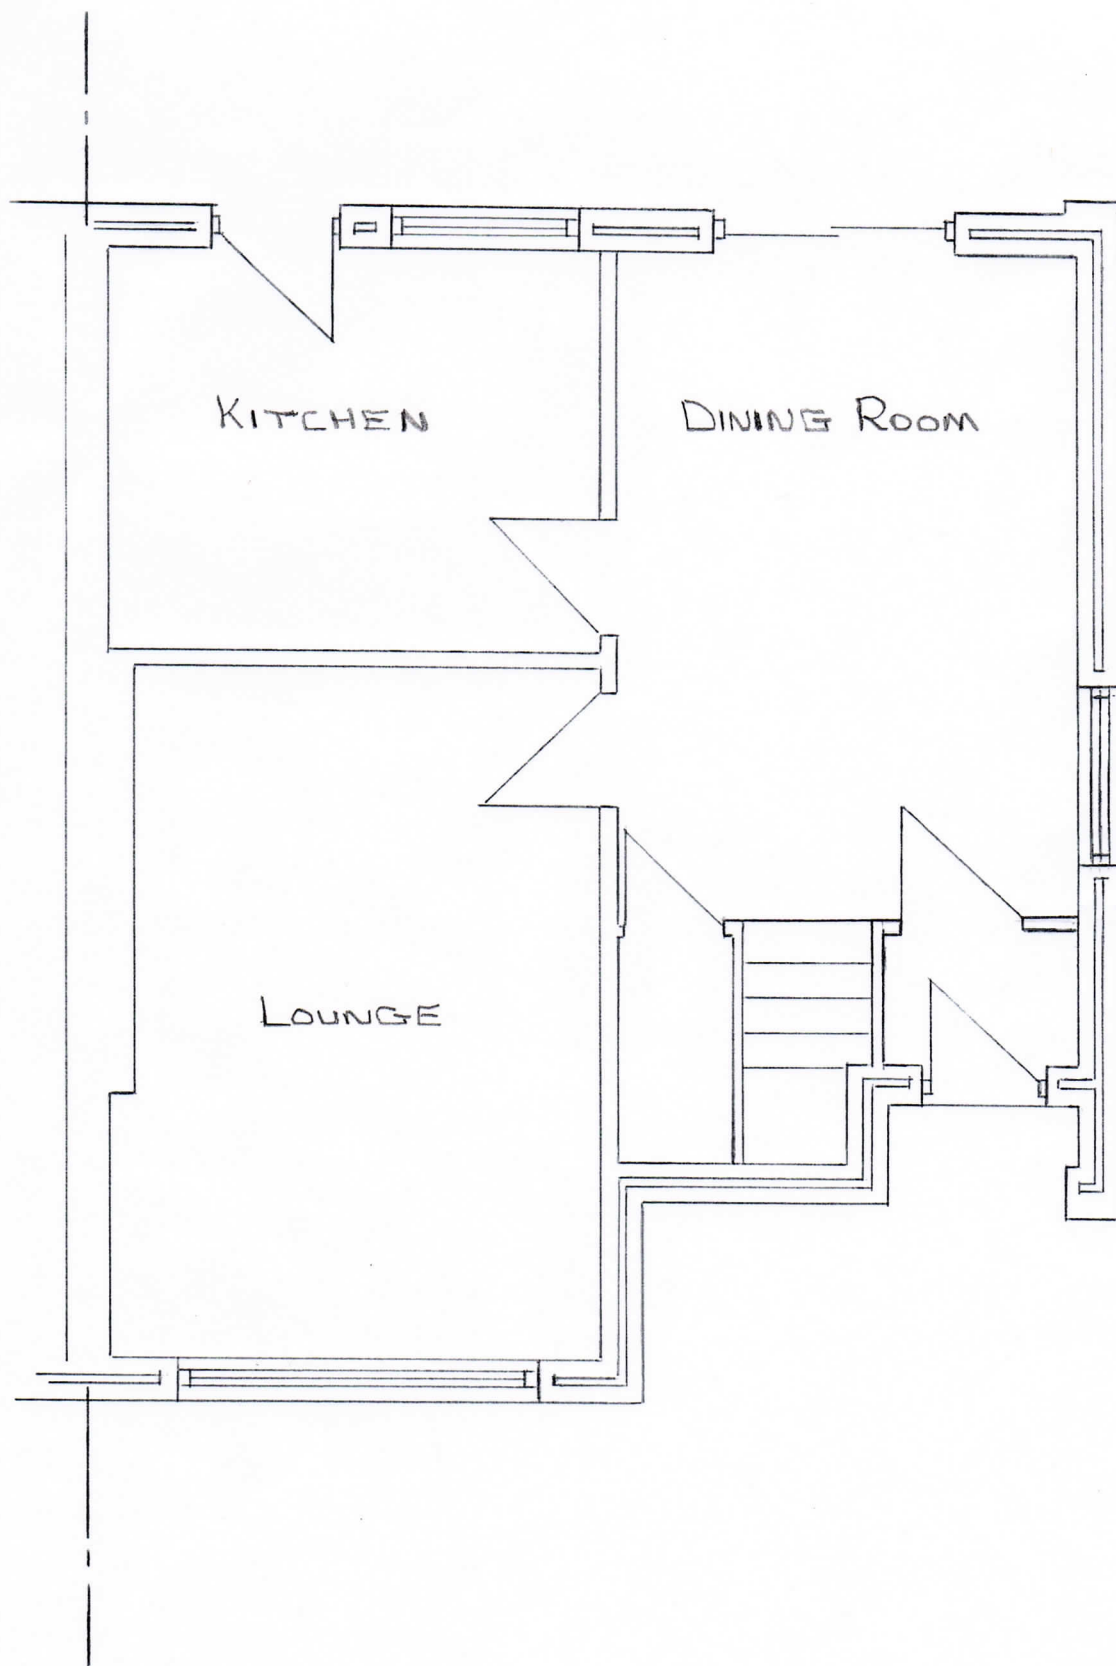

EXISTING GROUND FLOOR PLAN.

PROPOSED FRONT EXTENSION  
22 ROUNDWAY PO77QA  
DATE: FEB 18  
DRAWING NO: JAL 02  
SCALE: 1:50 A4 SHEET