

57B HIGH STREET, EMSWORTH, PO10 7AN
PROPOSED

NOTES:


Dimensions to be checked on site before commencing work.
Any discrepancies shall be reported to the architect immediately.

Do not scale from these drawings except for planning purposes.


Use figured dimensions only.

Where applicable this drawing is to be read in conjunction with other consultants' drawings.



All drawings to be read in conjunction with specification and all other drawings including structural engineer and mechanical and electrical drawings / specification

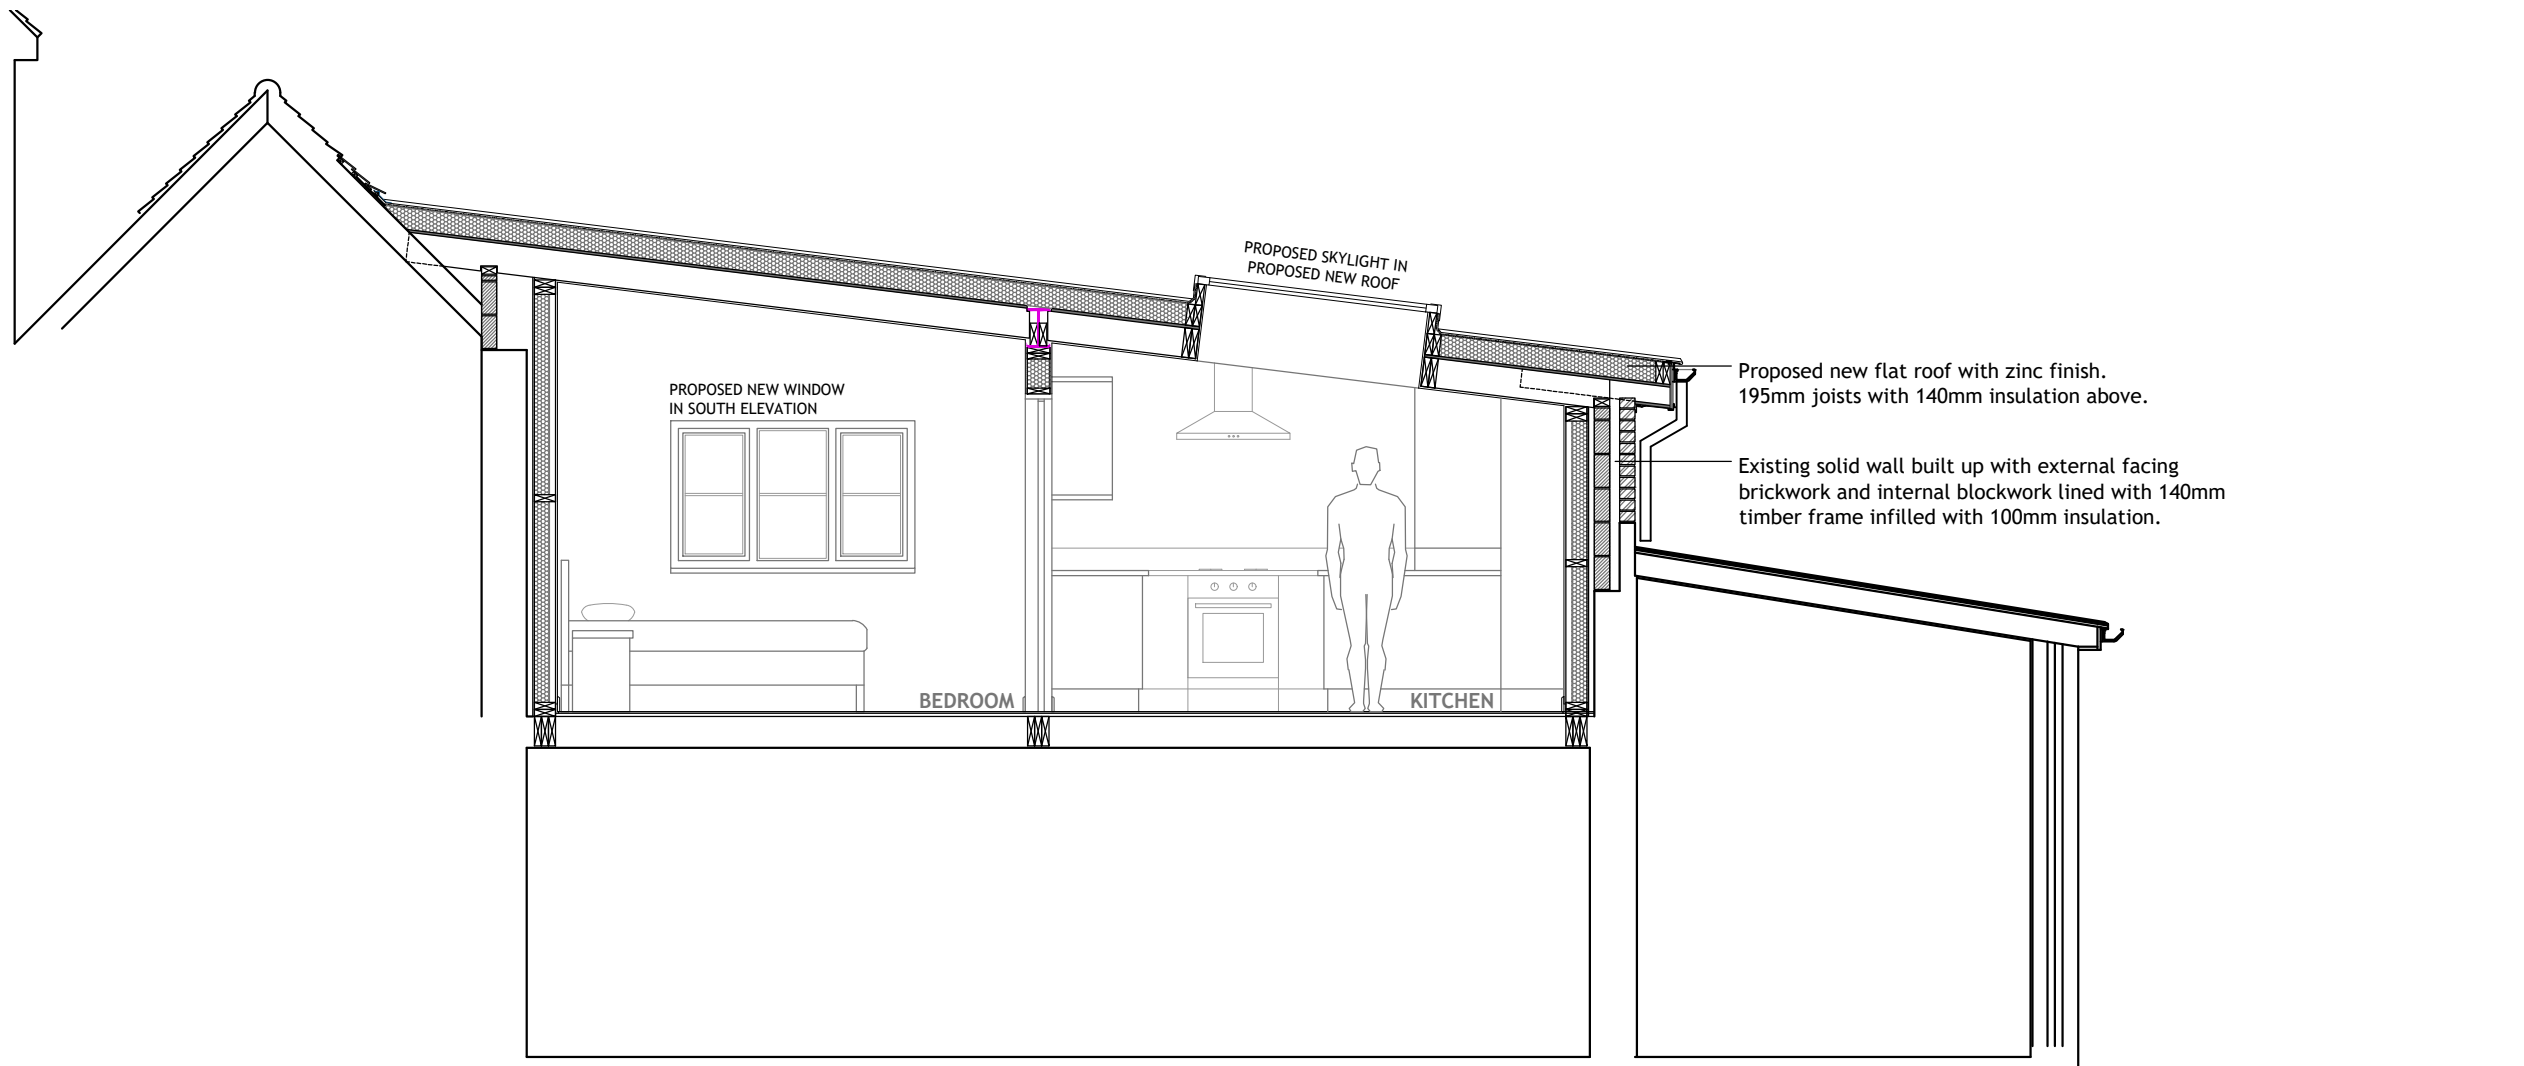

SECTION A-A
1:50

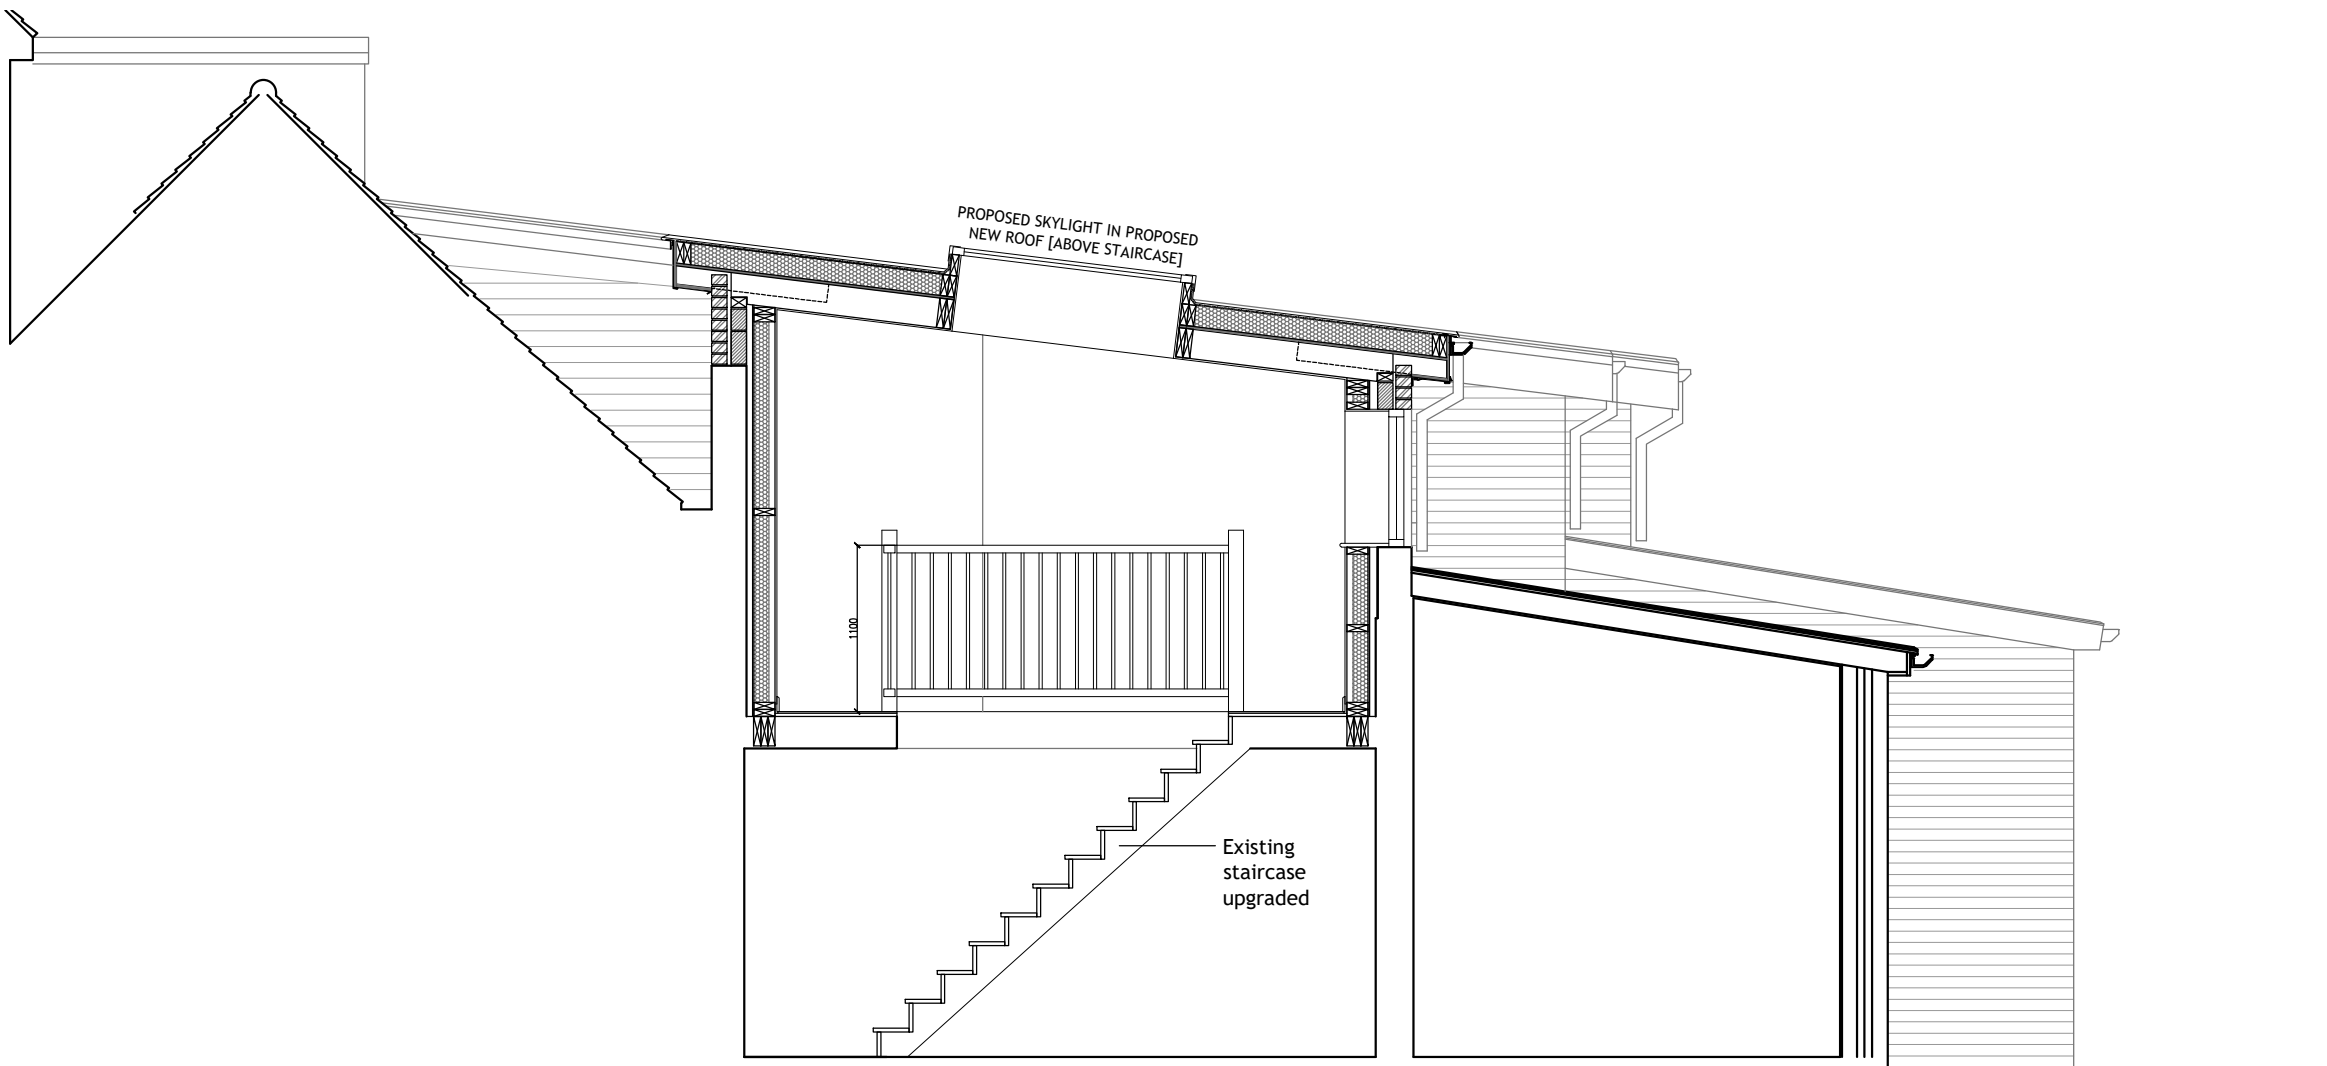

SECTION B-B
1:50

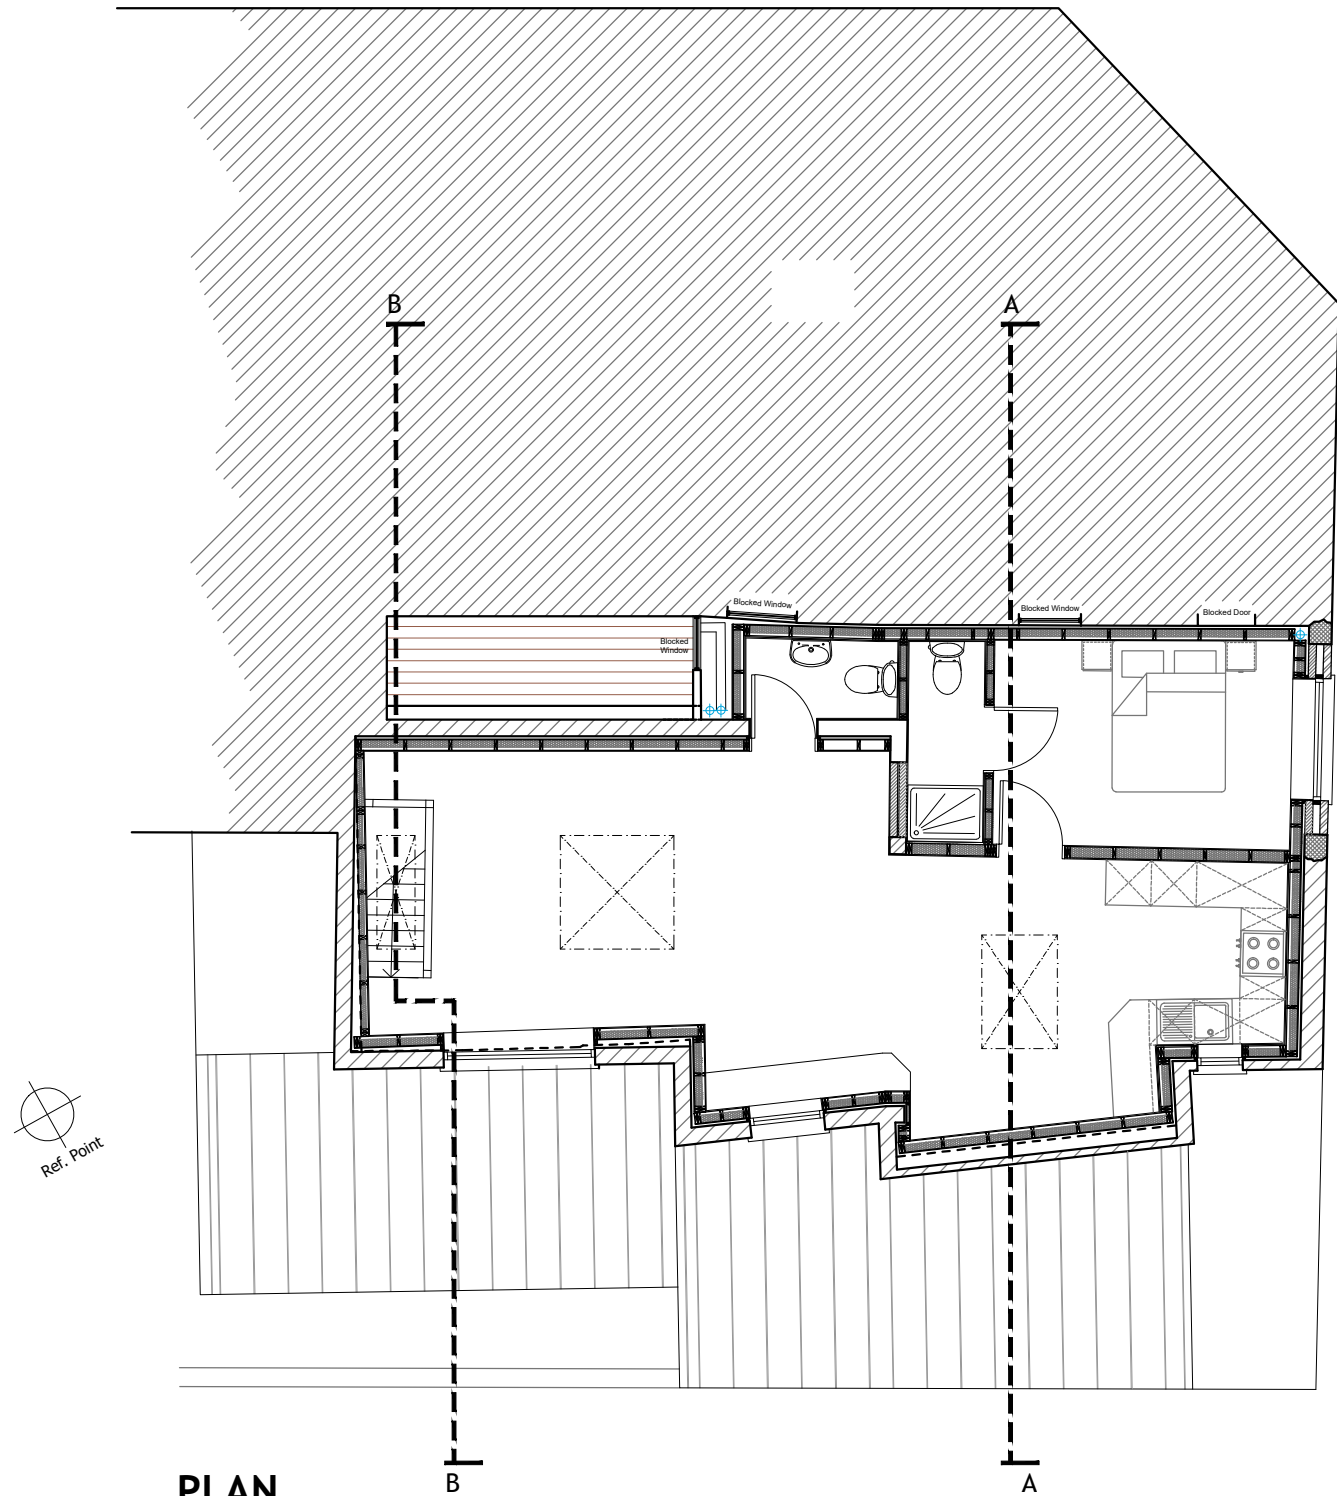 

PLAN
1:100

REV	DATE	AMENDMENT	DRAWN

hd
architects

Helyer Davies Architects Ltd
1 The Old Flour Mill,
Emsworth, PO10 7BT
01243 370 715

www.hdarchitects.co.uk mail@hdarchitects.co.uk

CLIENT
Mr and Mrs Stuart and Clare Wright

PROJECT

57B High Street
Emsworth
Hampshire
PO10 7AN

DRAWING
PROPOSED

Floor Plans
Elevations

SCALE
as noted @A1

DATE	Dec 2017	DRAWN	TW
DRAWING NUMBER	17130-04	REVISION	*