
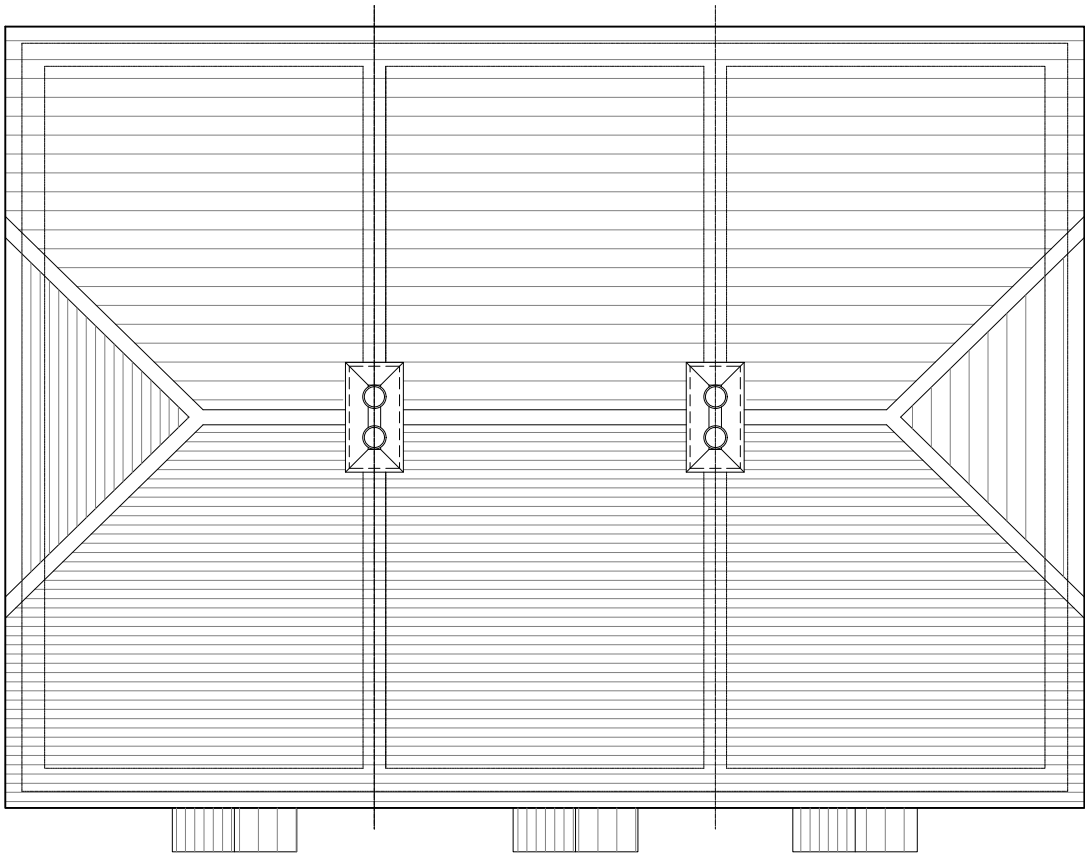


HT S01 v2 2B4P
Plots 37-39 & 110-112

Floor Area :
GF: 39.10 sqm 420.87 sq ft
FF: 39.10 sqm 420.87 q ft
TOTAL: 78.20 sqm 841.74 sq ft

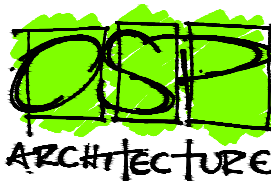

Roof Plan

REV. x	DATE xx/xx/xx	REVISIONS: xxxxx	By XX	Planning	CLIENT: Bellway Homes LTD (Wessex)		PROJECT: Land West of Horndean Road Emsworth		Broadmede House Farnham Business Park Weydon Lane Farnham Surrey GU9 8QT Tel. 01252 267878 info@osparchitecture.com www.osparchitecture.com  O'KEEFE SCANLON LIMITED
					SCALE: 1:100 (A3 ORIGINAL)		DRAWING: Blocks 37 to 39 & 110 to 112 Roof Plan		
					DRAWN: KLH DATE: 23.03.17	16386	P234	—	

© COPYRIGHT EXISTS ON THE DESIGNS AND INFORMATION SHOWN ON THIS DRAWING

This drawing may be scaled or cross referenced to the scale bar for planning application purposes only.Do not scale for any other purpose,use figured dimensions only.Subject to site survey and all necessary consents. All dimensions to be checked by user and any discrepancies,errors or omissions to be reported to the Architect before work commences.This drawing is to be read in conjunction with all other relevant materials.

© COPYRIGHT EXISTS ON THE DESIGNS AND INFORMATION SHOWN ON THIS DRAWING
This drawing may be scaled or cross referenced to the scale bar for planning application purposes only.Do not scale for any other purpose,use figured dimensions only.Subject to site survey and all necessary consents.
All dimensions to be checked by user and any discrepancies,errors or omissions to be reported to the Architect before work commences.This drawing is to be read in conjunction with all other relevant materials.