


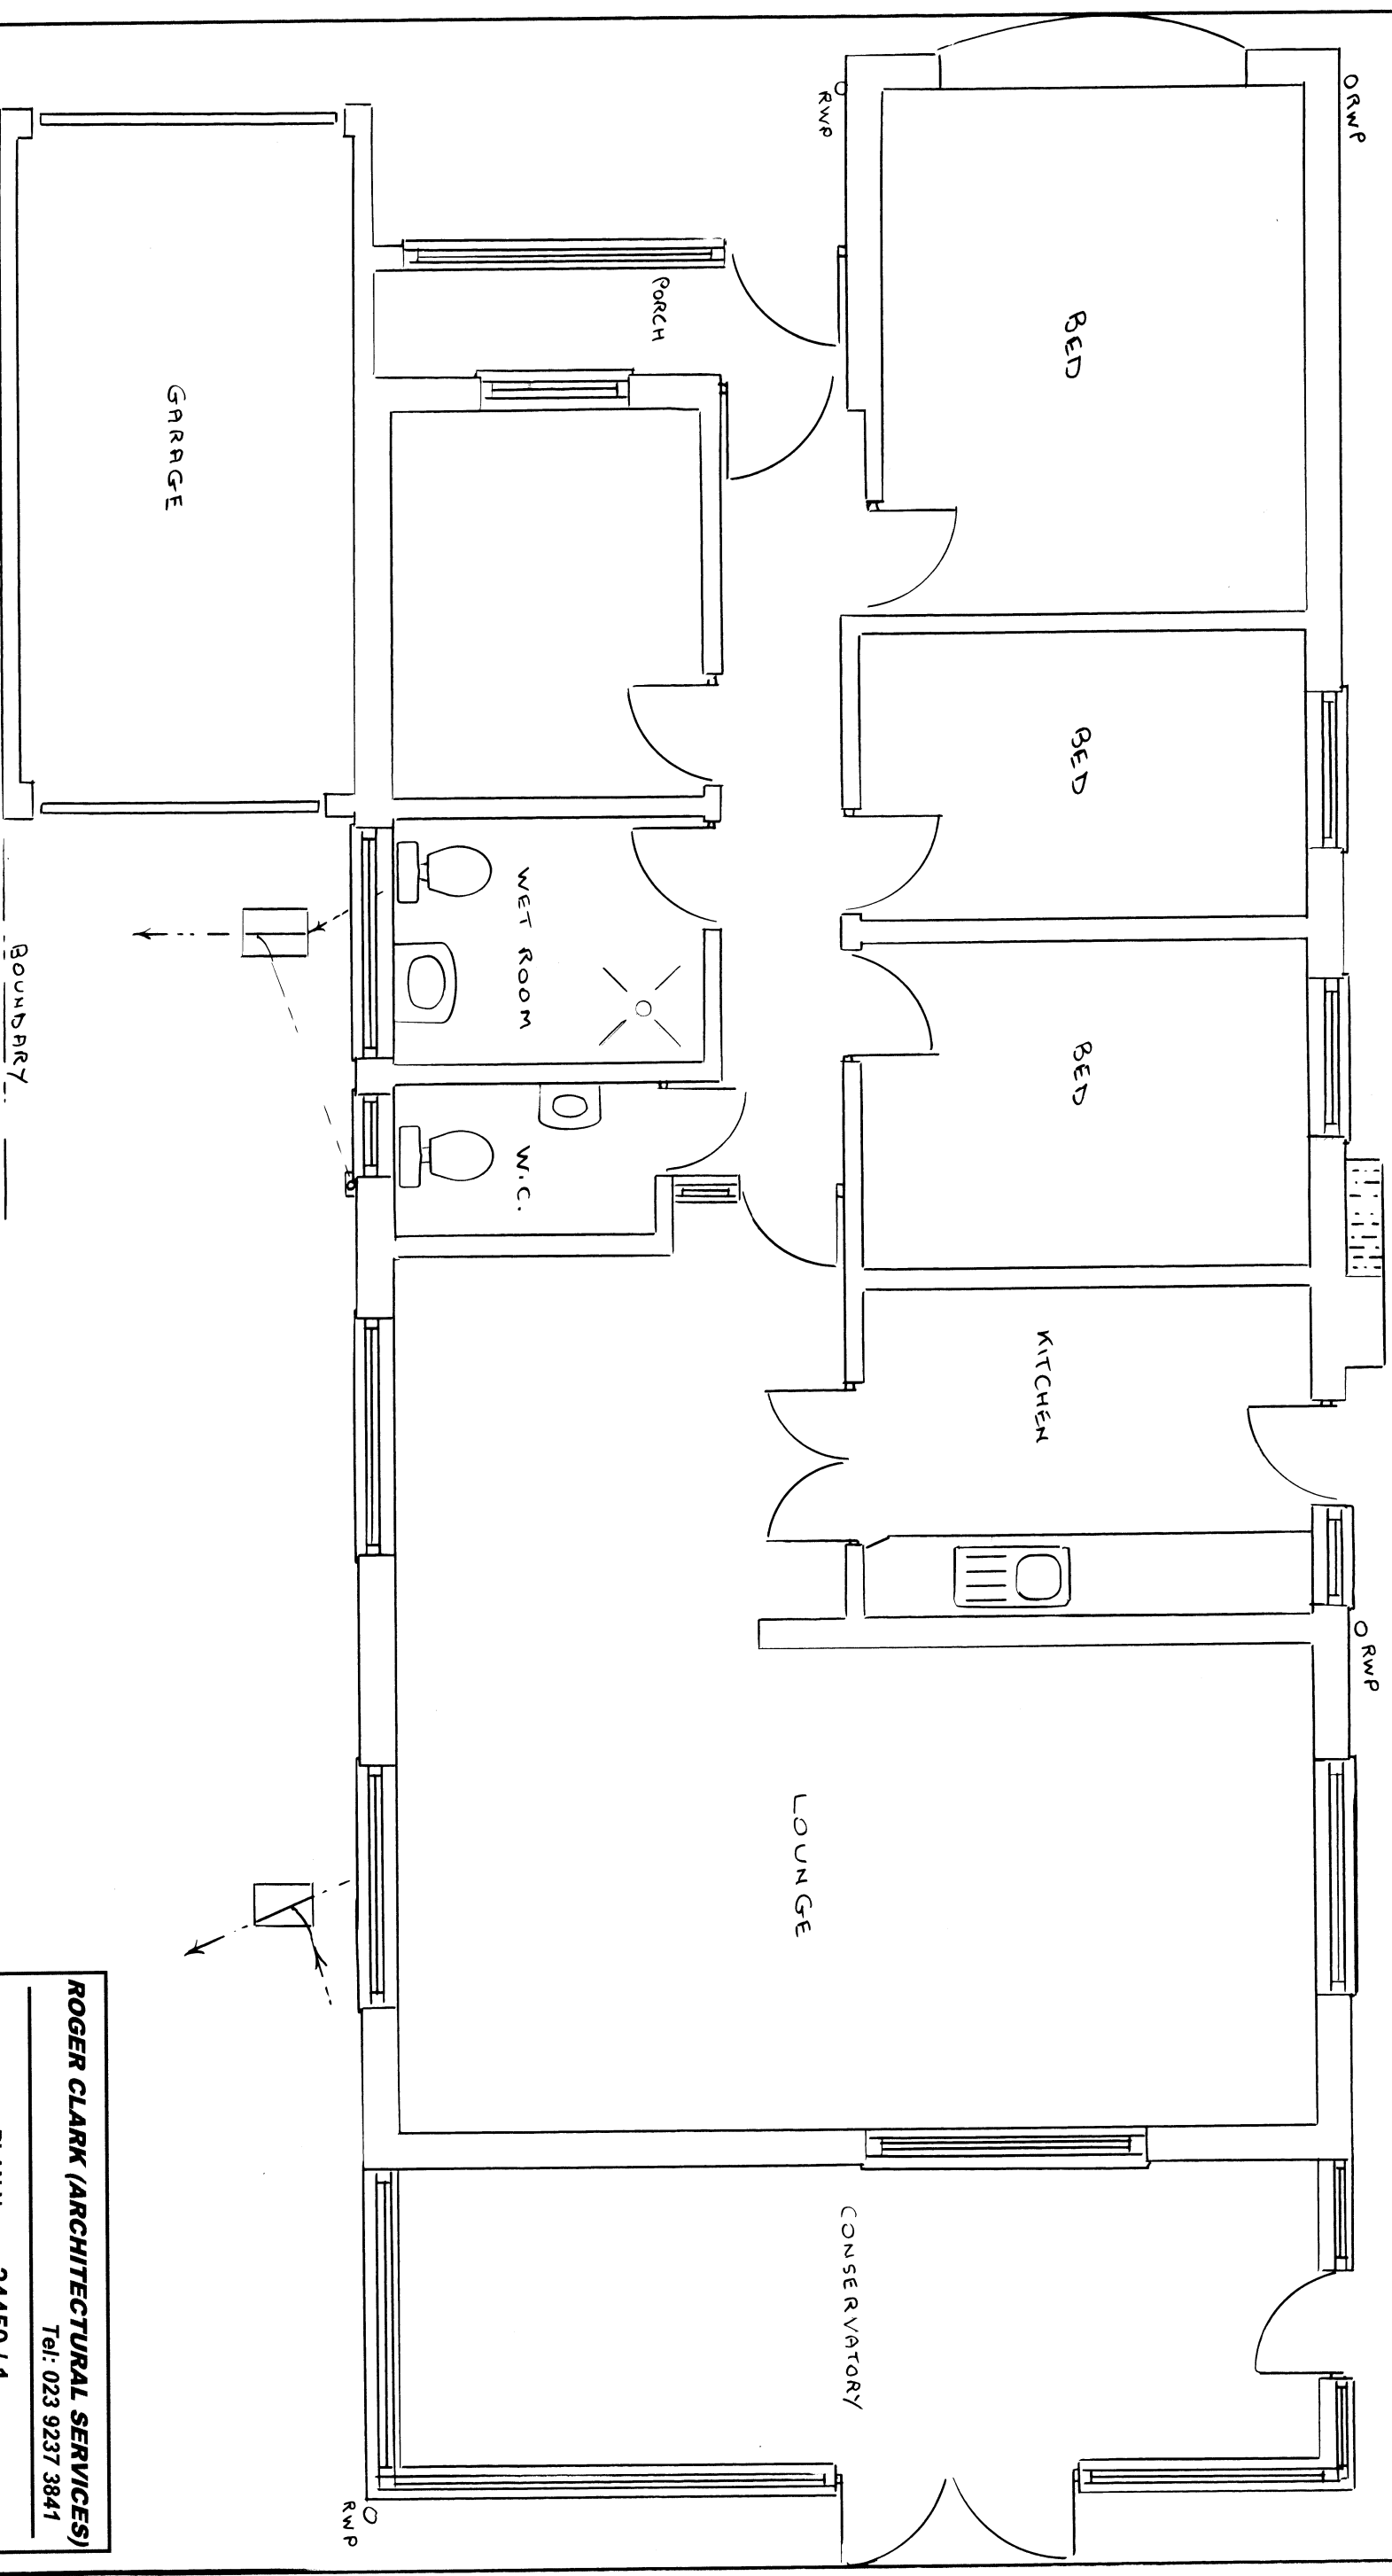

EXISTING FLOOR PLAN 1:50

ROGER CLARK (ARCHITECTURAL SERVICES)

Tel: 023 9237 3841

PLAN No: 24450 / 1

Drawing: Existing Floor Plan Scale: 1:50 @ A3

PROPOSED EXTENSION
94 CHARLESWORTH DRIVE
WATERLOOVILLE