


If in doubt ask. Do not scale drawing.
Contractors must check all dimensions on site and must work from figured dimensions.
Any discrepancies must be reported immediately to Aqua-Blue Ltd for instructions.


Copyright: This drawing is the property of Aqua-Blue Ltd and must be returned on request. Its copyright and design content is reserved by them and the drawing is issued on the condition that it is not copied, reproduced, retained or disclosed to any unauthorised person either wholly or in part without the consent in writing of the company.

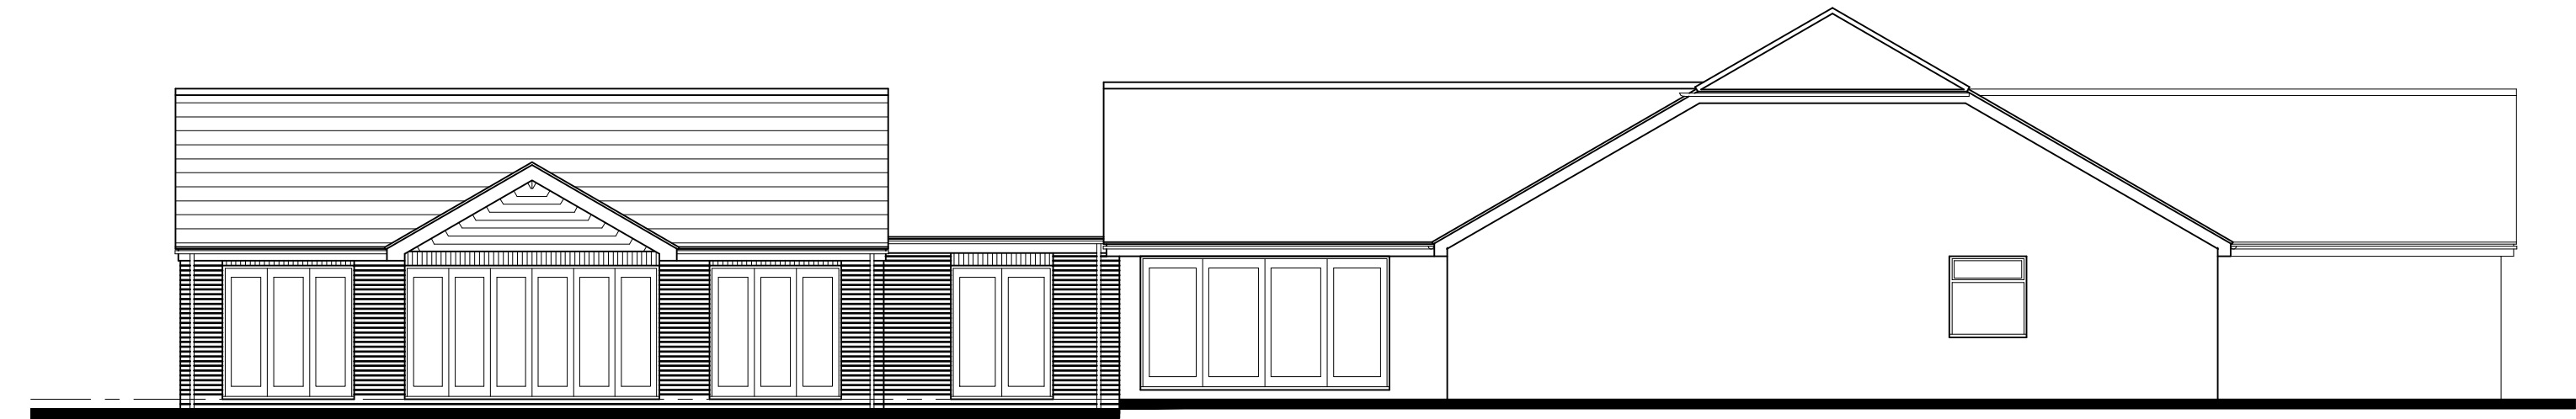


SOUTH ELEVATION



WEST ELEVATION

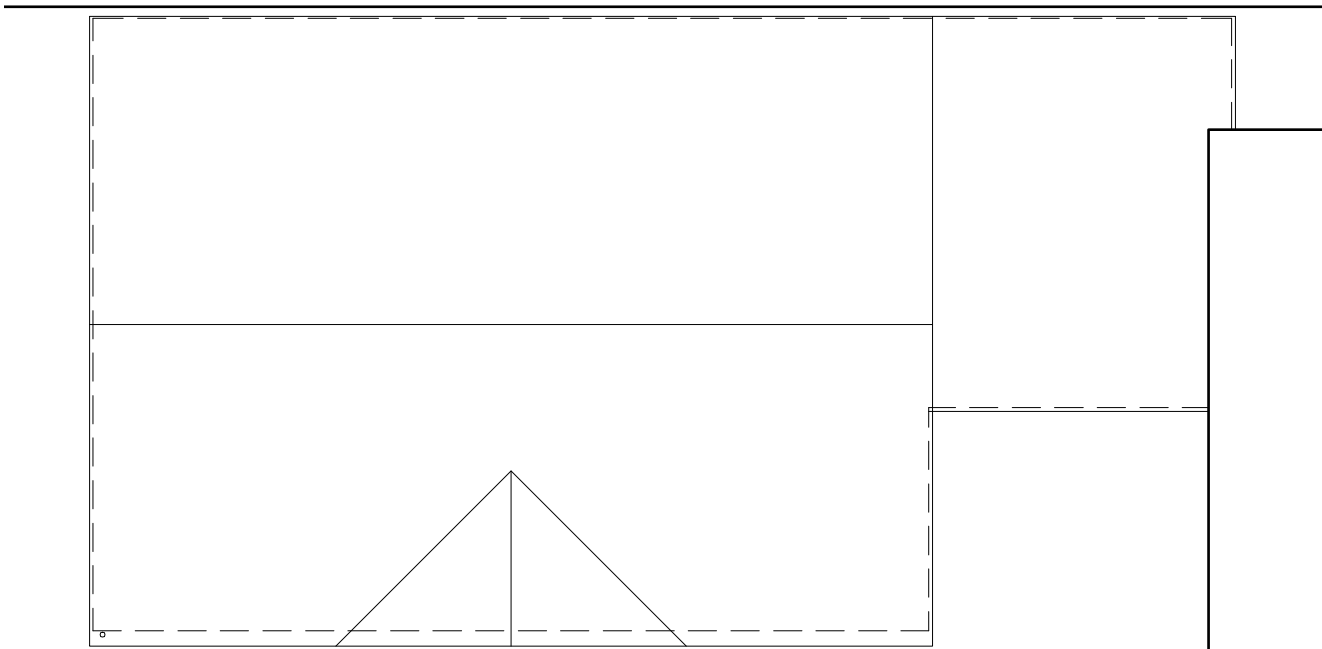

ROOF PLAN

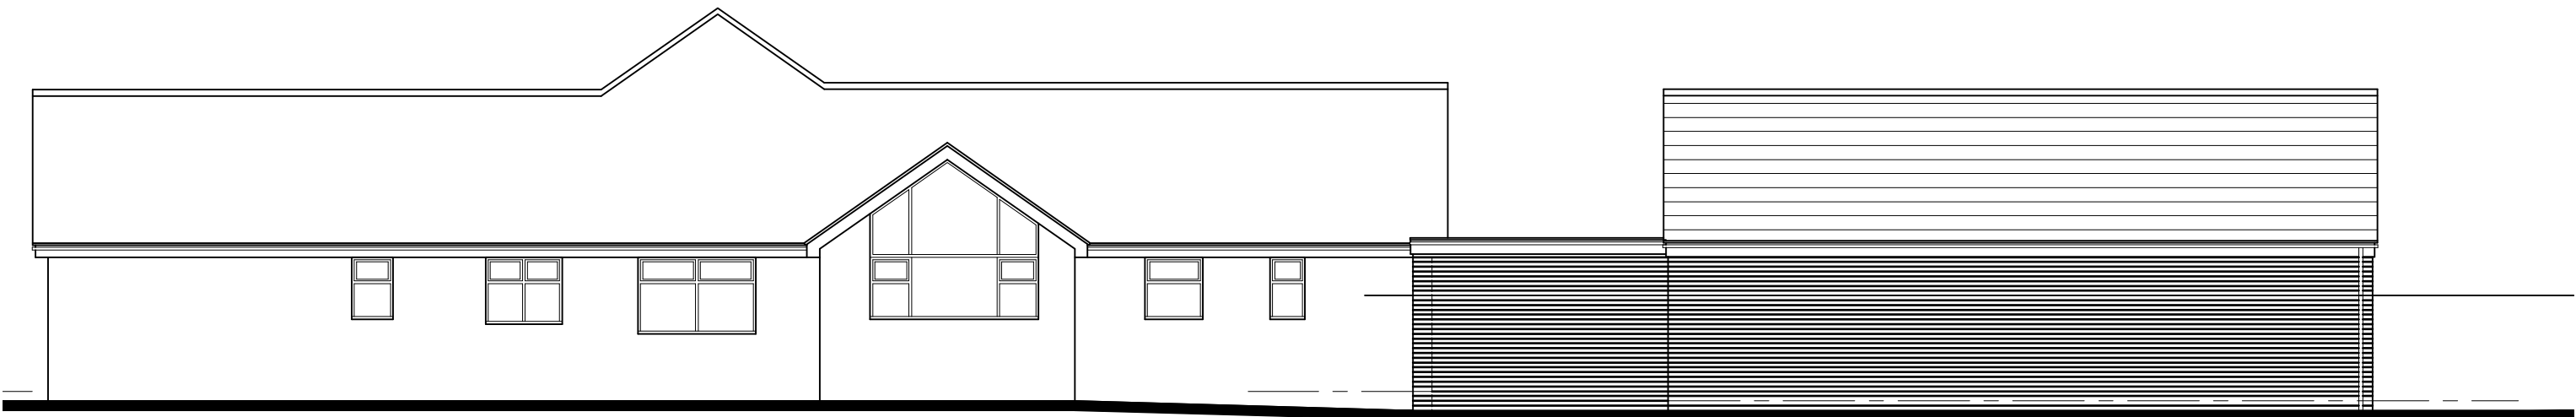

NORTH ELEVATION

		(List of equipment continued on This drawing to be read in conjunction with specification & drawing
--	--	--

date	no.	amendment
------	-----	-----------


client:	Mr & Mrs M, West 69 Church Road Hayling Island.
---------	---

title:	Proposed swimming pool hall & link to exg' bungalow, to enclose exg' pool (with exg' timber plant room)
--------	---

description:	Elevations.
--------------	-------------

scale:	1:50 & 1:100 © A2
--------	-------------------

date:	APR 2017	drawn by:	.
-------	----------	-----------	---

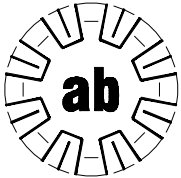

Specialist designers of pool & spa buildings, wet leisure facilities & swimming pool equipment.

aqua-blue designs
leisure designs,
services & consultants

The Studio, 47 Flexford Close, Chandlers Ford, Hants. SO53 5RY
Tel/Fax : 023 8026 0888 Email: aqua.blue@nflbusiness.com

drawing number:	AB/13058/W/2	rev.	.
-----------------	--------------	------	---