



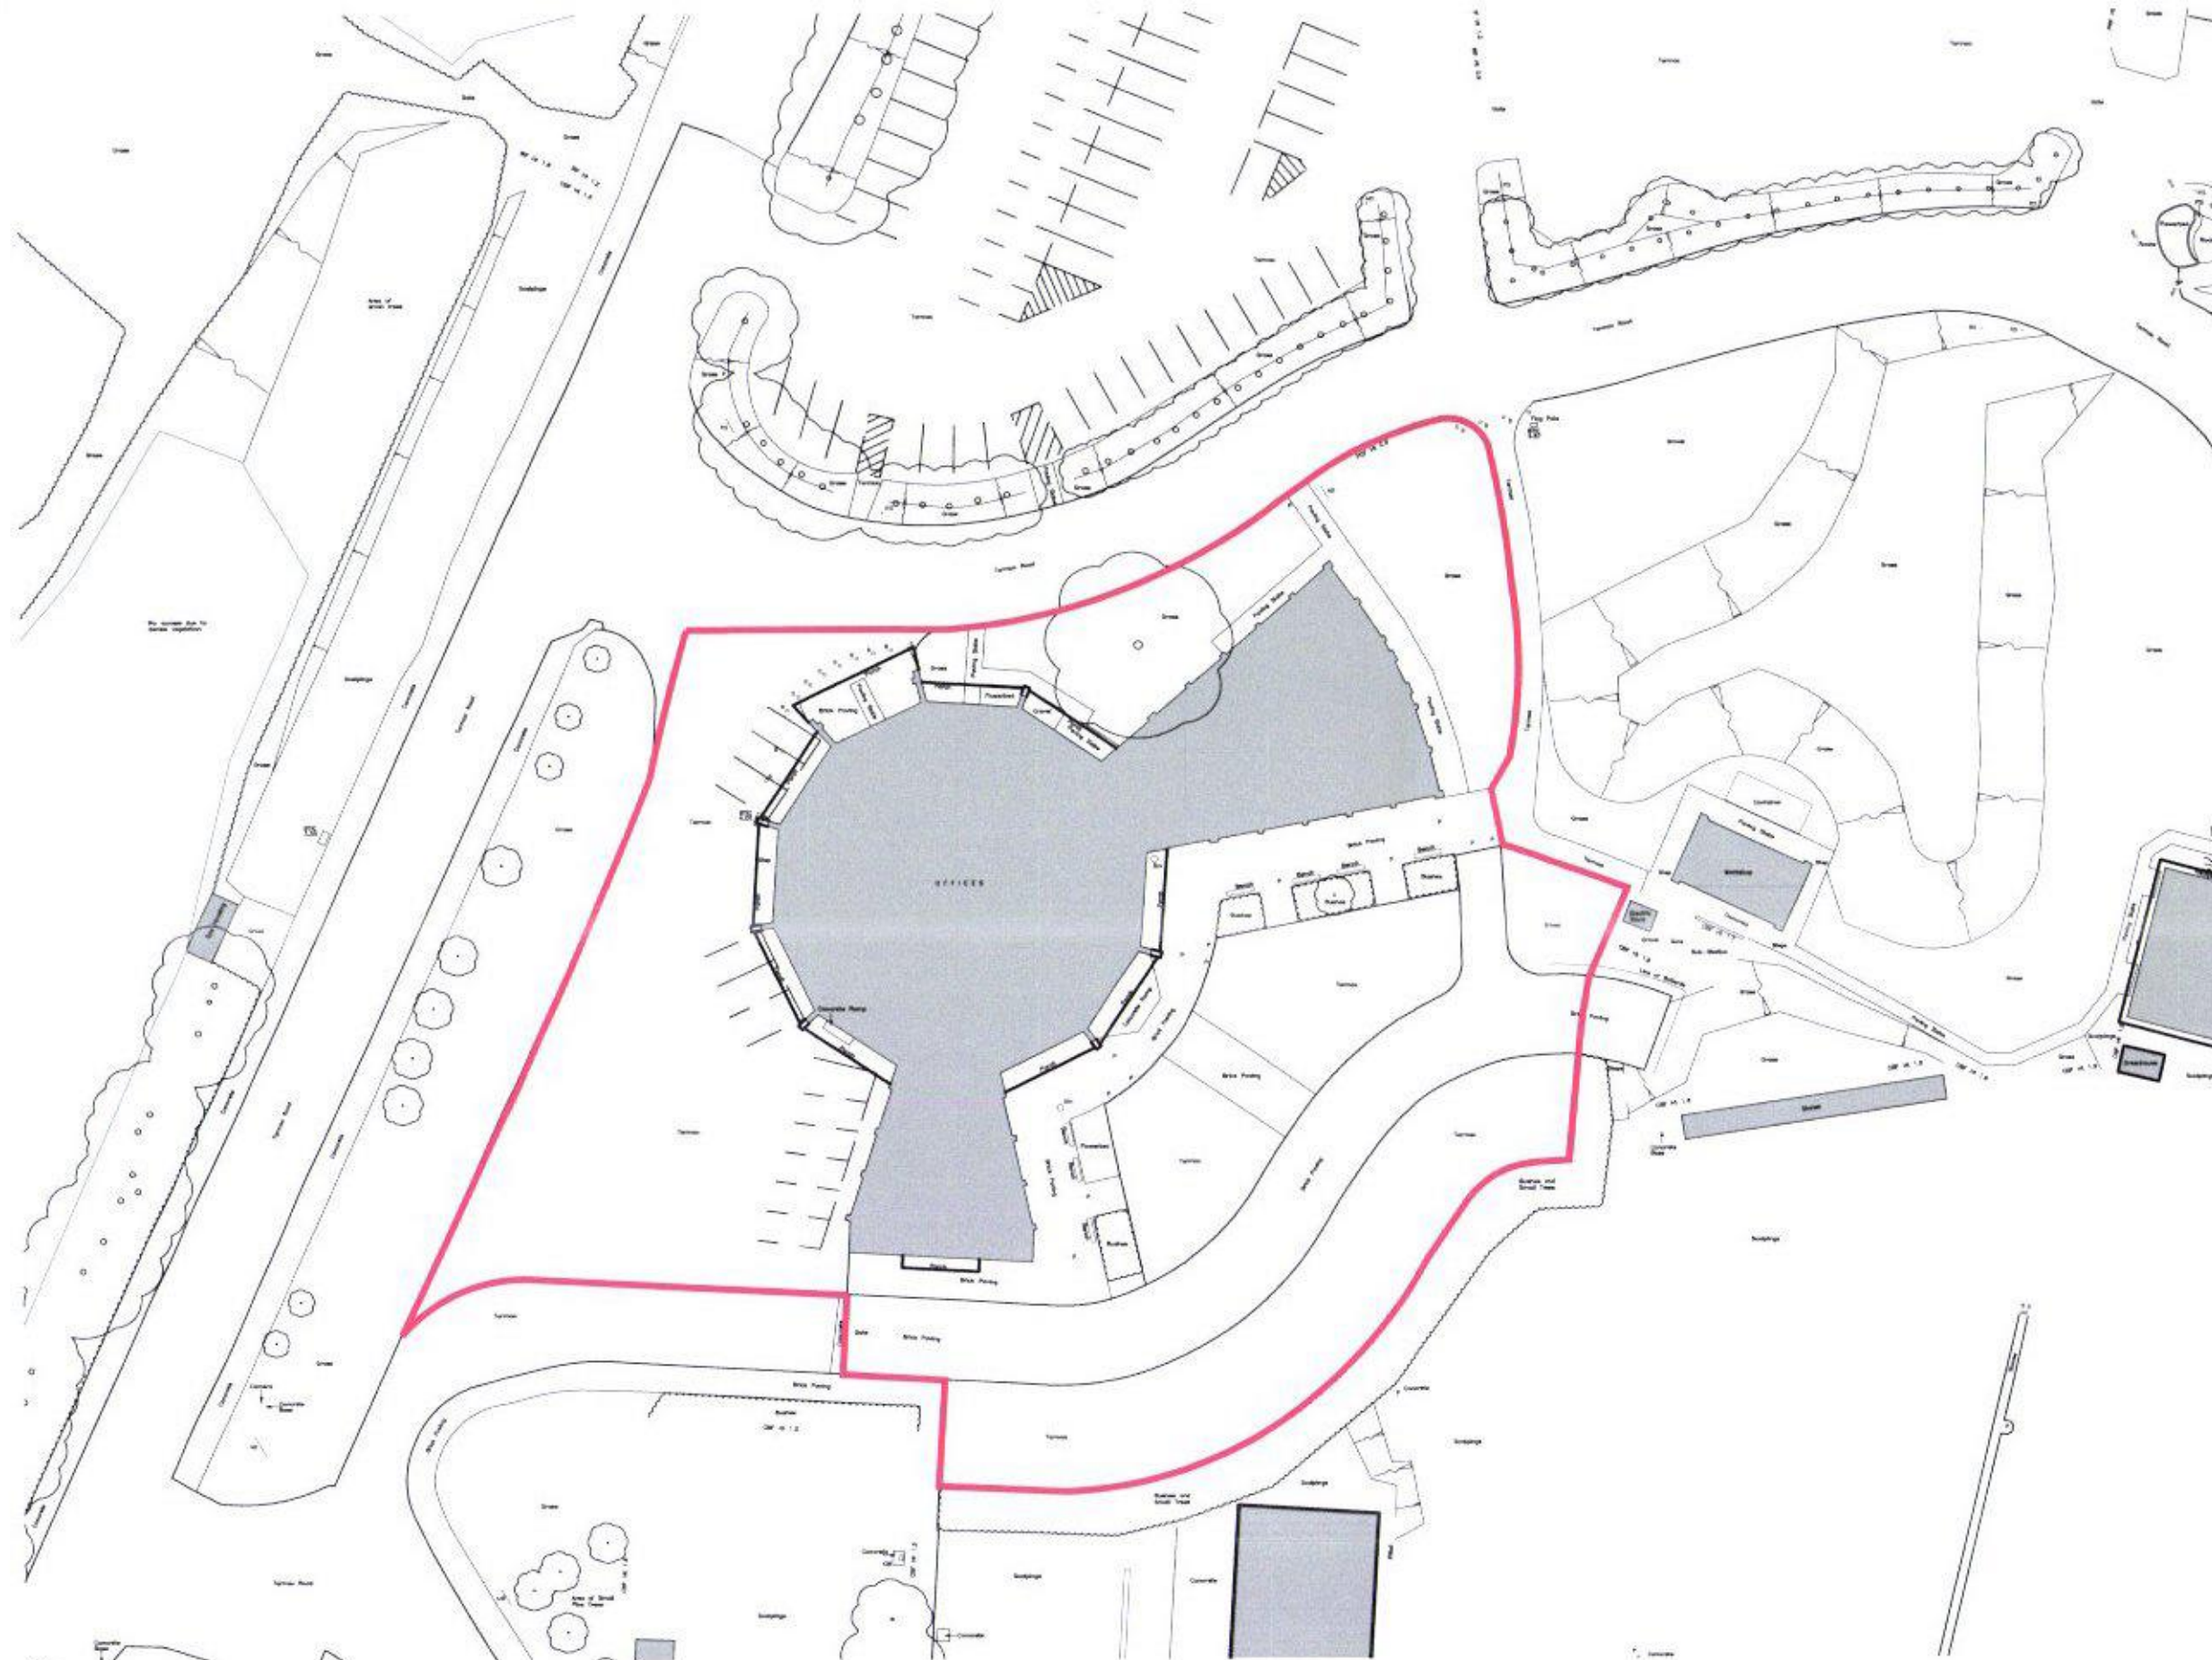

site plan 1:500

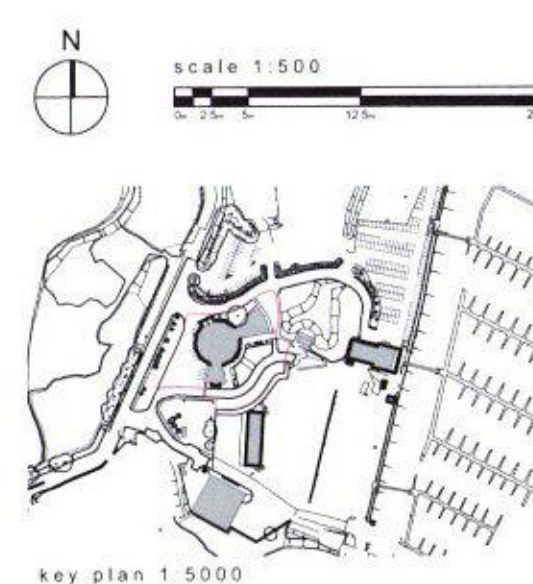

HAVANT BOROUGH
COUNCIL
22 SEP 2017
RECEIVED

Project name: Northney Marina, Hayling Island PO11 0NH	Project no.: 17024	Drawing no.: P120	Revision: /	Status: PLANNING	This drawing is copyright of Cover Storey Architects LLP All dimensions must be verified on site prior to construction Do not scale this drawing except for planning application purposes
Drawing name: Site Plan	Scale @ A3 1:500	Drawn by JAH	Checked by JLB	Date JULY 17	

Cover Storey
Architects

Cover Storey Architects LLP
Tel: 02392 006295

The Studio, 15 St Georges Avenue, Havant,
info@coverstorey.co.uk

PO9 2RX
www.coverstorey.co.uk