


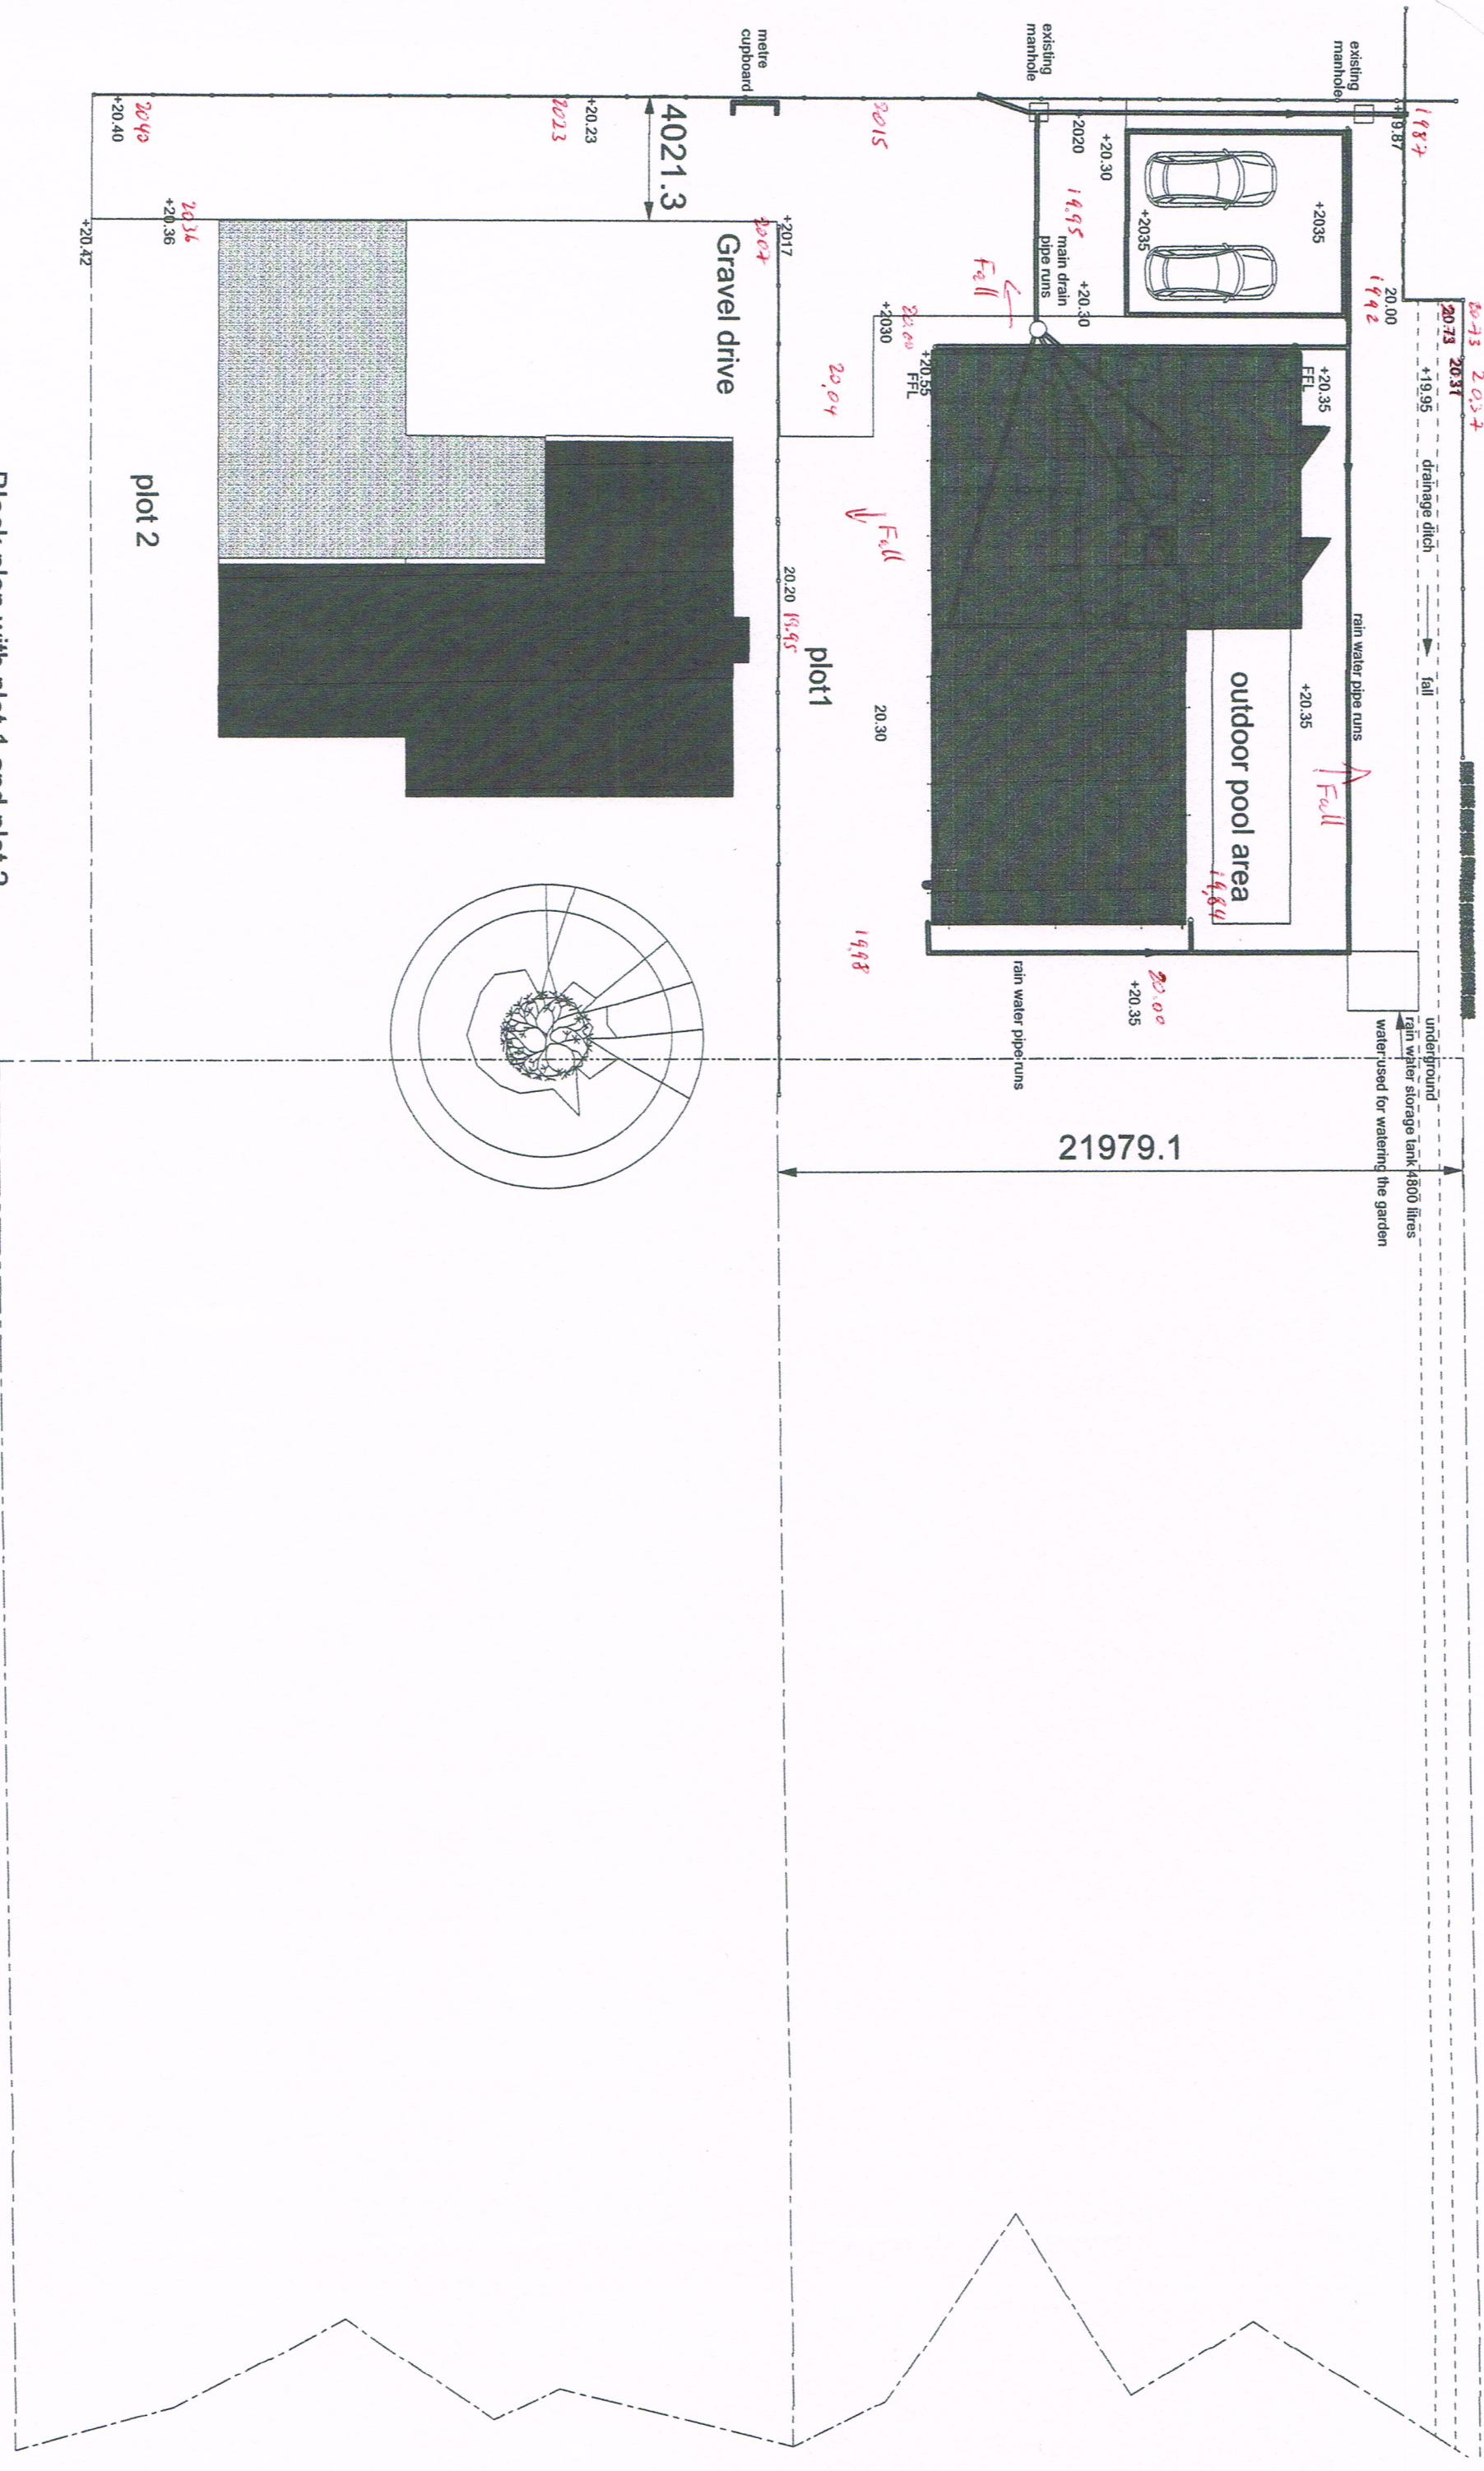

Block plan with plot 1 and plot 2

Peter Milburn
Peter Hewlins Designs
128 Duke Road
London
W4 2DF
Mobile: 07973 814 108



Date sept 2016

HEWLINS HOUSE
Proposed Ground Floor Plan 200

0.5 1 2 3 4 5 6 7 8 9 10m

Scale 1:200
on A3

Site: Plot 1 next to the Retreat
Croft Lane
Hayling Island

updated showing rain water and soil drain runs

Update showing proposed levels to temporary local datum