

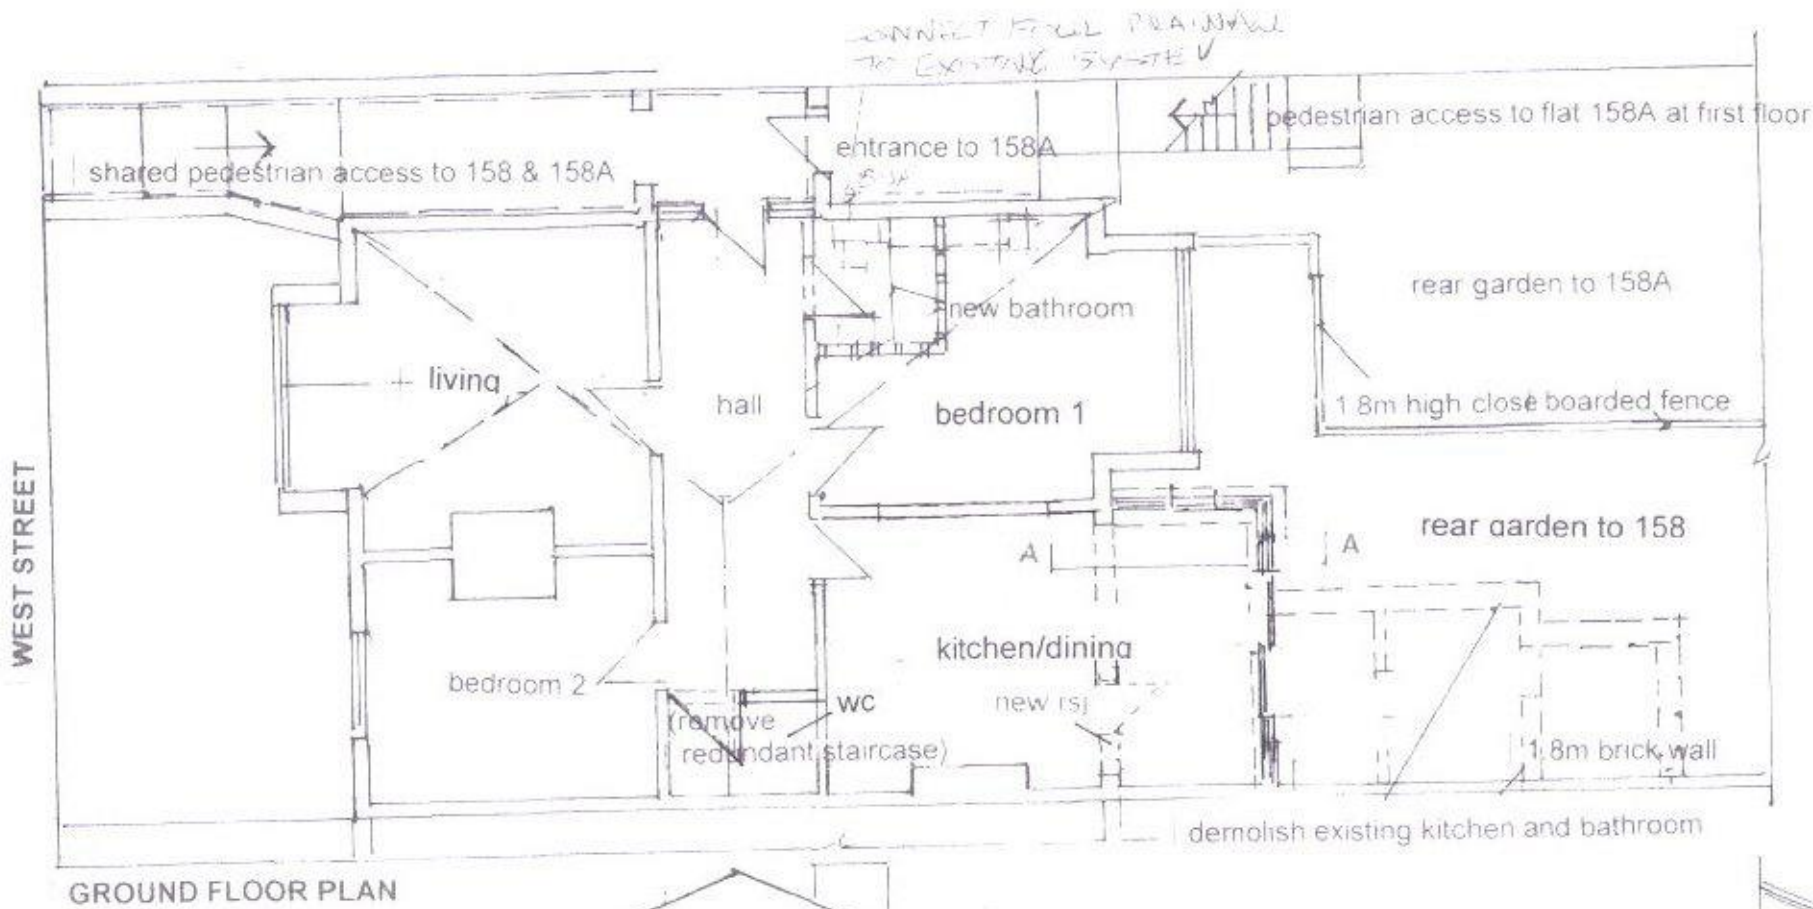


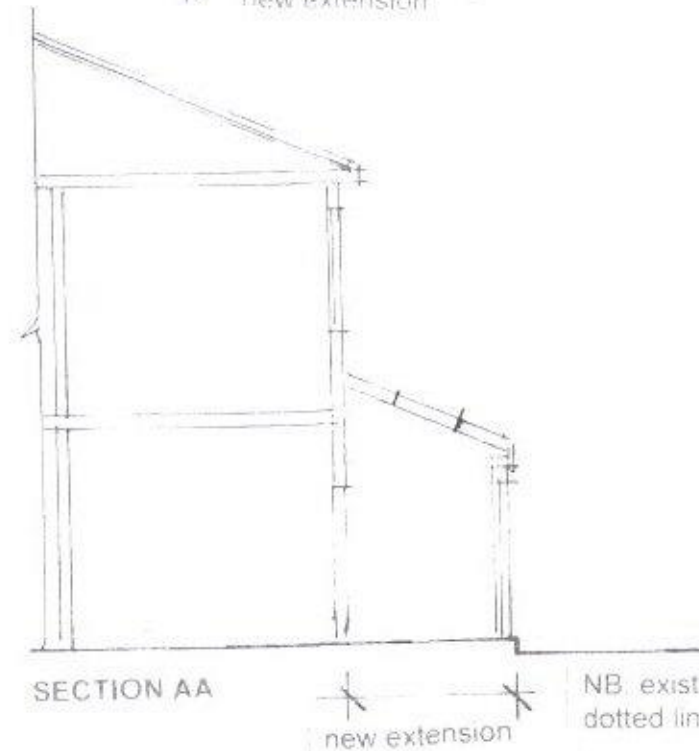

GROUND FLOOR PLAN

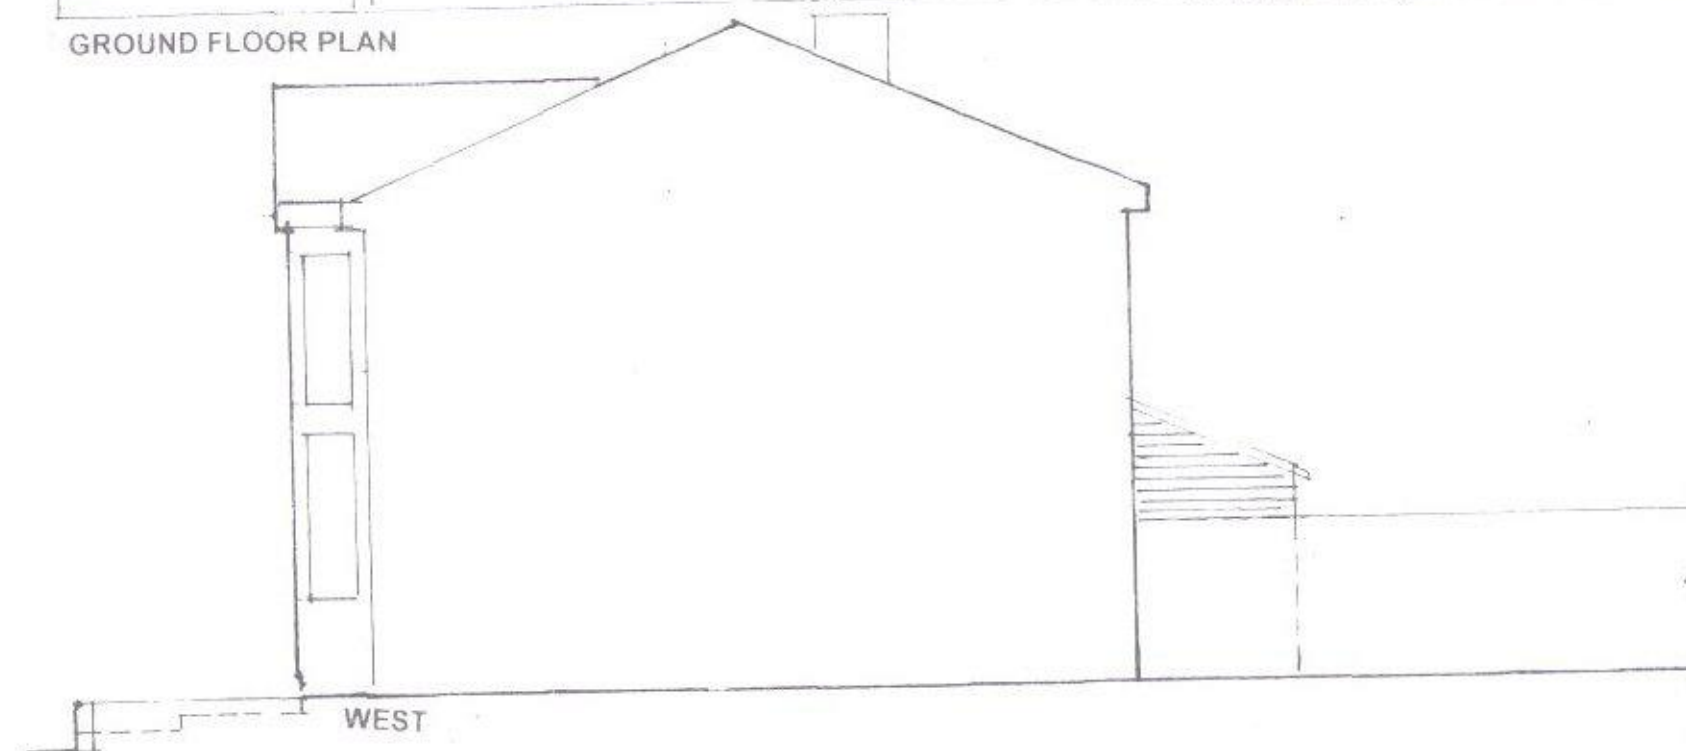

RIBA

Chartered Architect

John Groom Chartered Architect
32A High Street, Emsworth, Hampshire PO10 7AW
T 01243 430617 M 07780 997563

johngroom@freeuk.com www.johngroomarchitect.co.uk
JOB: Single storey extension ground floor flat
LOCATION: 158 West Street, Havant, PO9 1LP
DRG TITLE: Ground floor plan/elevations/roof plan/section
SCALE: 1:100 DRAWN: JG
DRG NO: 17/301/3 DATE: 27 July 2017