


NOTES:

Dimensions to be checked on site before commencing work. Any discrepancies shall be reported to the architect immediately.


Do not scale from these drawings except for planning purposes. Use figured dimensions only.

Where applicable this drawing is to be read in conjunction with other consultants' drawings.


This drawing is the copyright of Harrington Design + Bloomfield

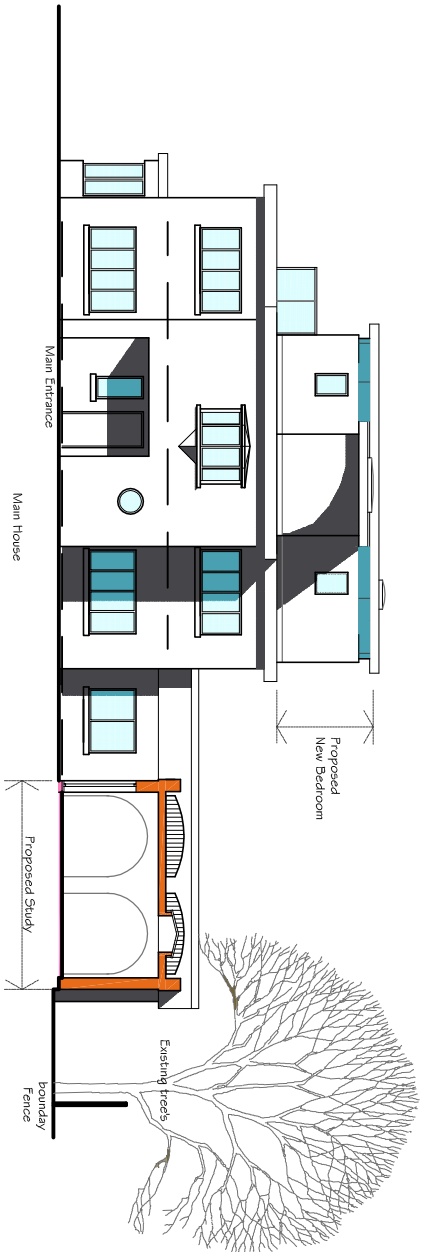


EAST (Front) ELEVATION 1:100

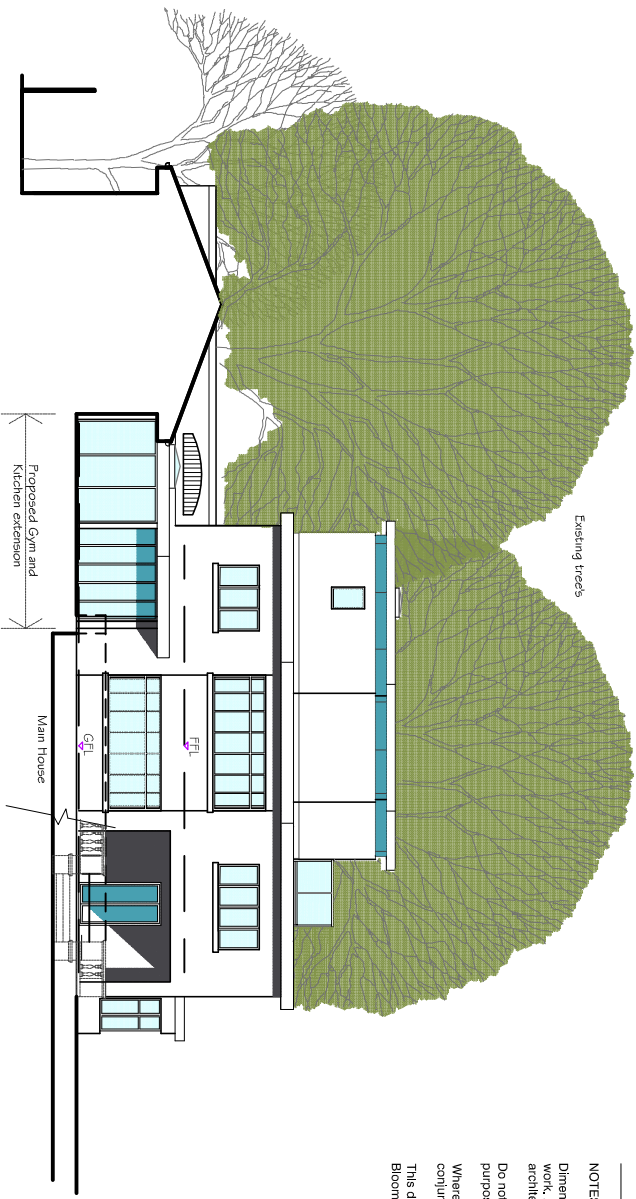


WEST ELEVATION 1:100

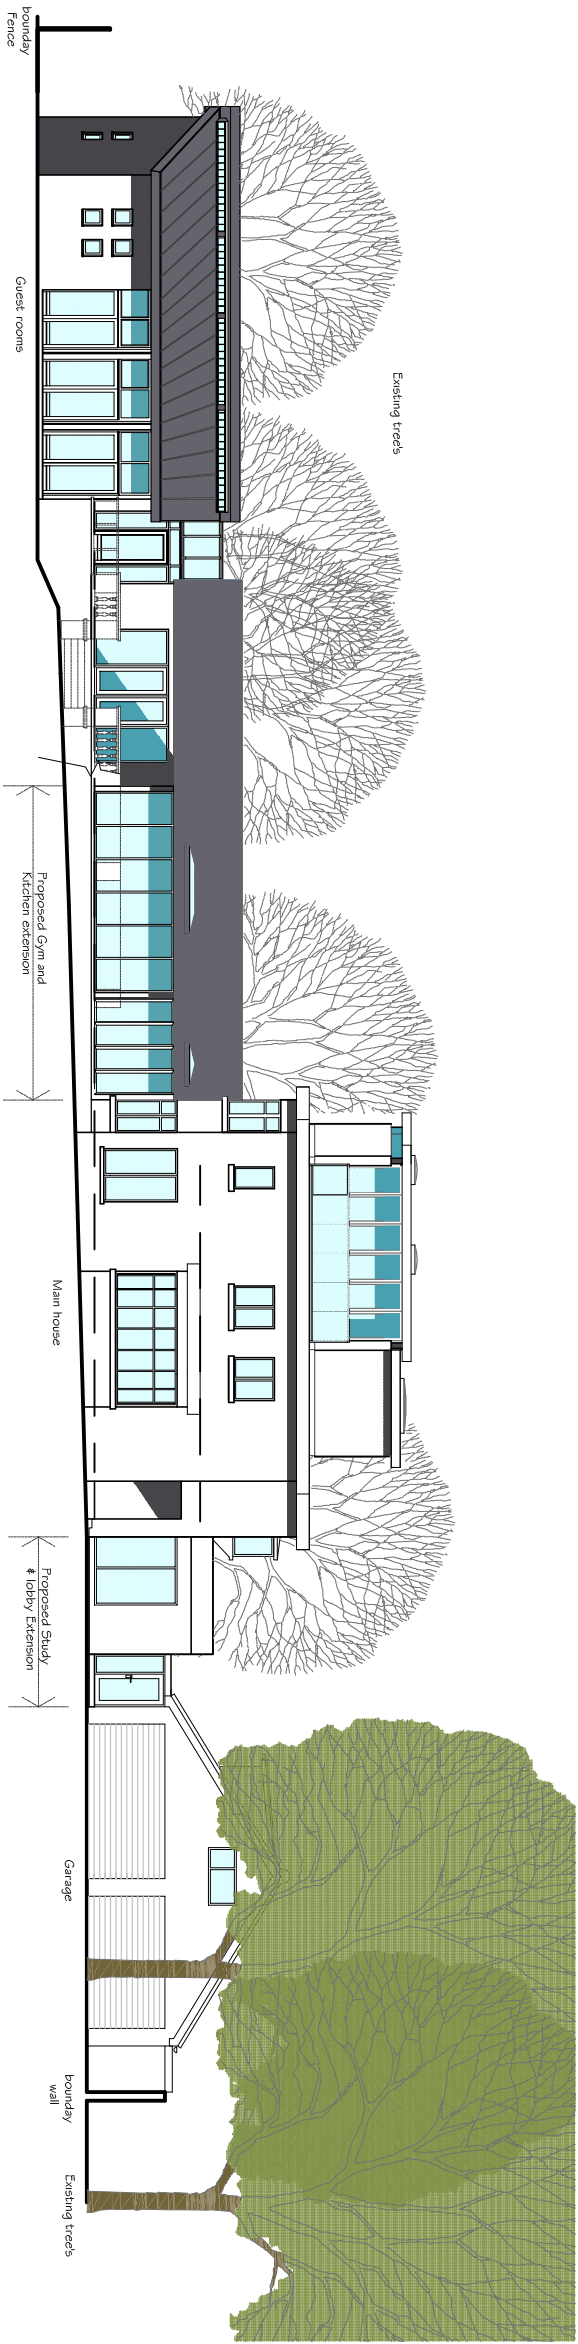

SOUTH (Garden) ELEVATION 1:100

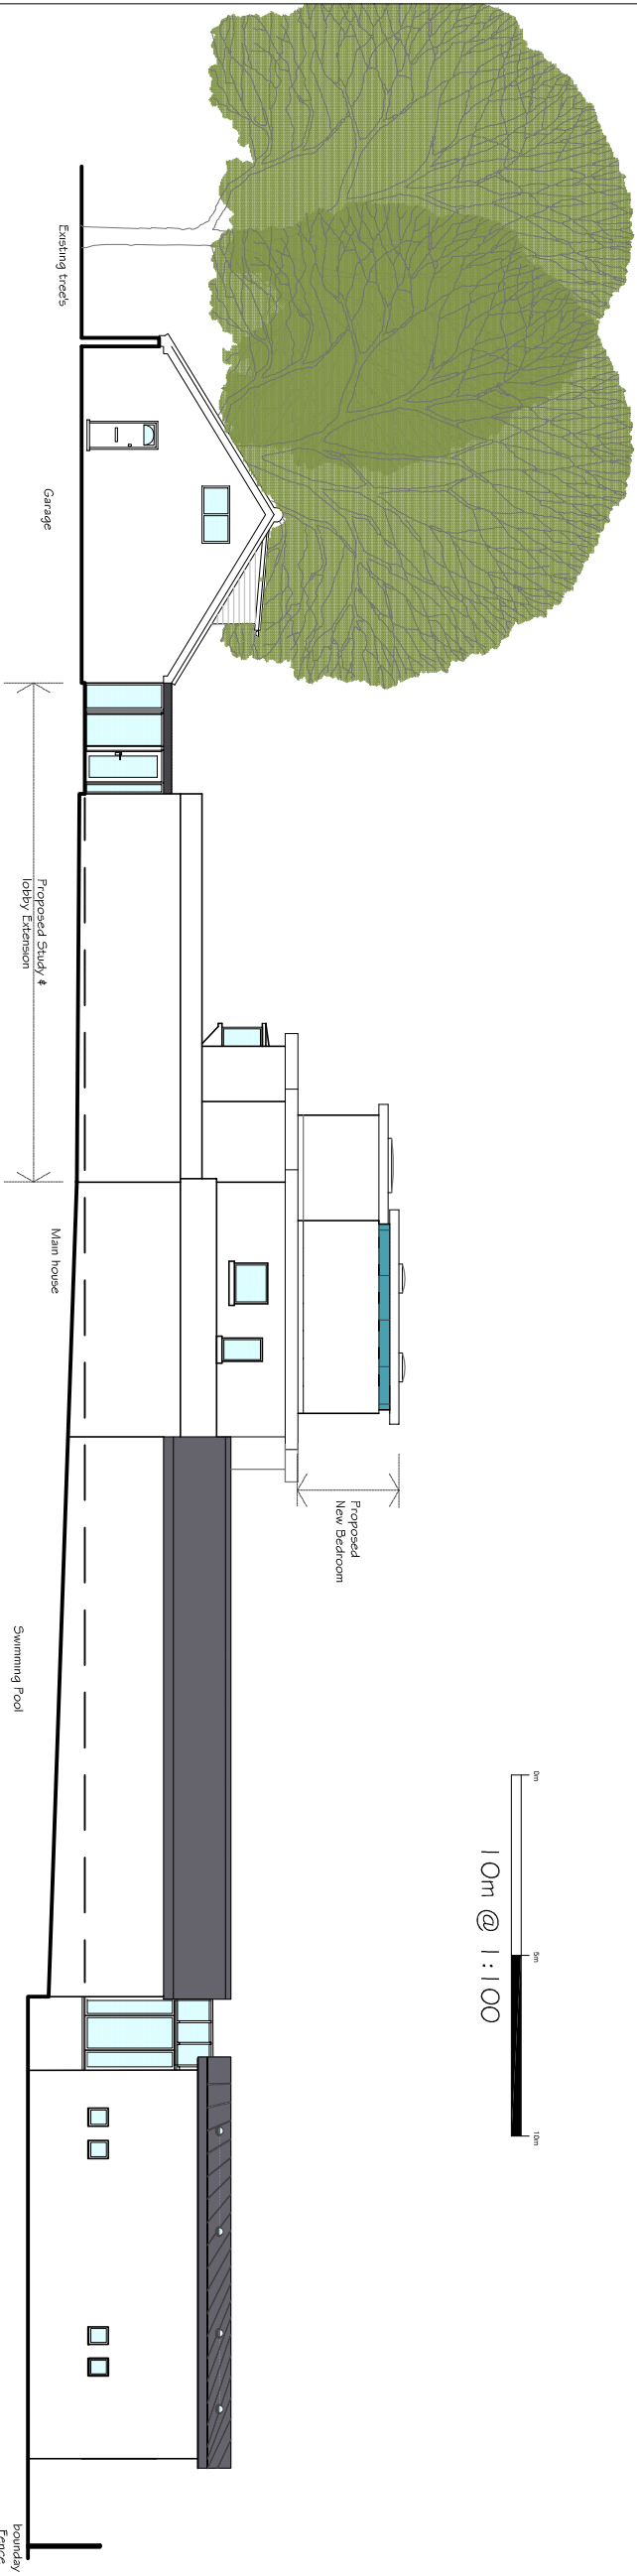

NORTH ELEVATION 1:100

 

A: 06.07.17 Minor amendments to 2nd floor floor elevations CJB

Rev | Date | Amendment | Checked

harrington design + bloomfield
ARCHITECTS

7 The Old Flour Mill, Queen Street, Ensworth, Harrogate, YO10 7BT
Tel: 44 (0) 1243 372955
Fax: 44 (0) 1243 372245
email: hds@harringtonbloomfield.co.uk

For
Mr. B Lal

Project
The White House
2 Langstone Road
Langstone
Havant

Title
Proposed Extension & Alterations
Elevations

Date	Drawn	Scale	Checked
July 2017	A.L.B	1:100 / 1:1250	C.J.Bloomfield
Job Number	Prefix	Drawing Number	Revision
17.003	012		A