


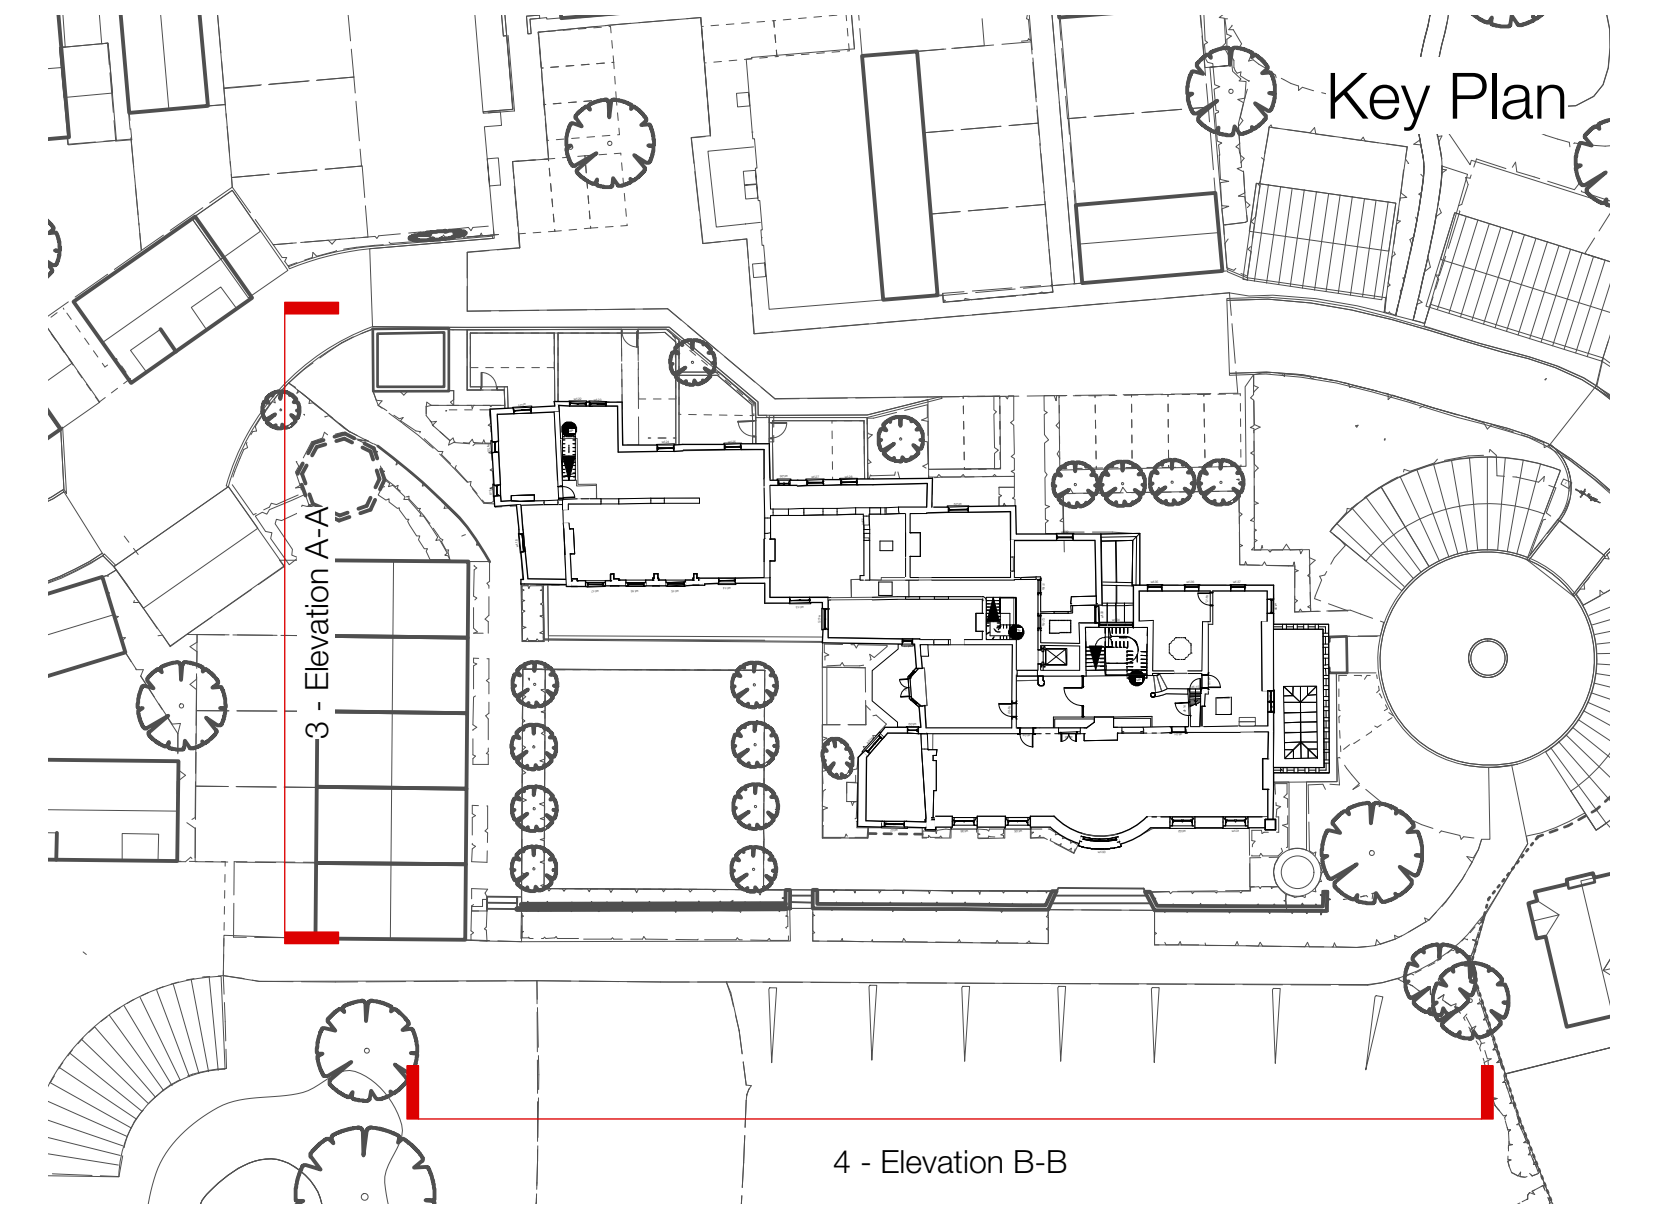

3 Main House - Proposed West Elevation A-A
SCALE: 1:100



4 Main House - Proposed South Elevation B-B
SCALE: 1:100