




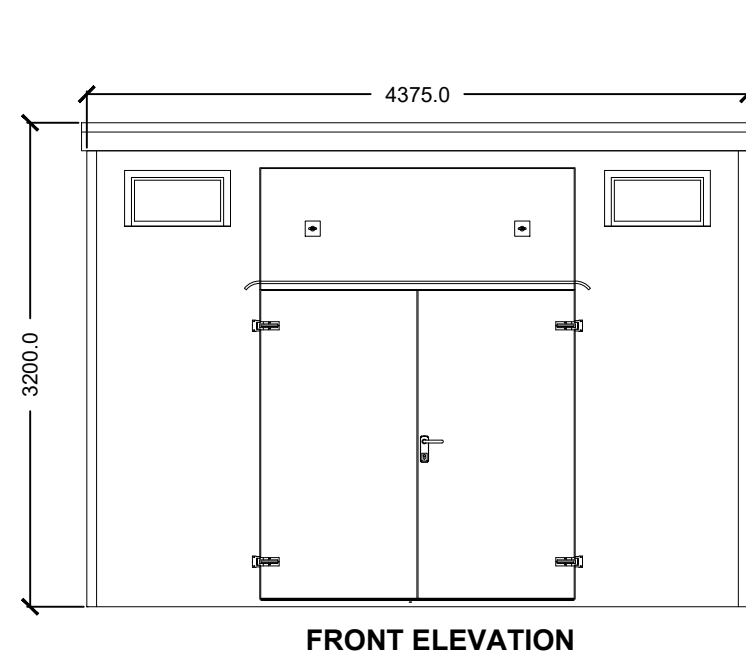


FRONT ELEVATION

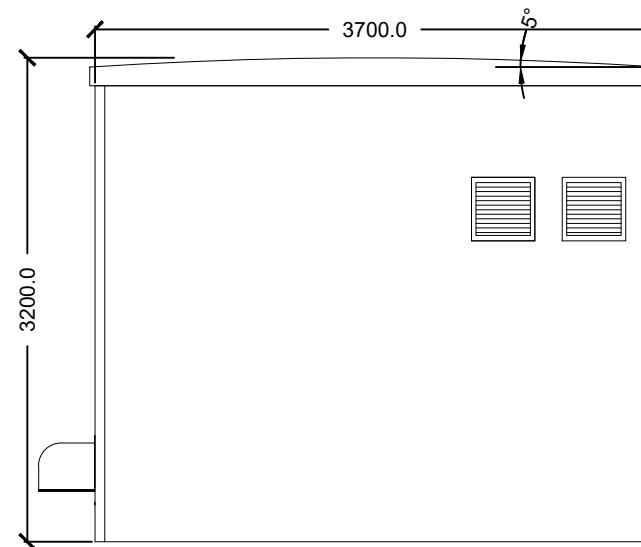


SIDE ELEVATION

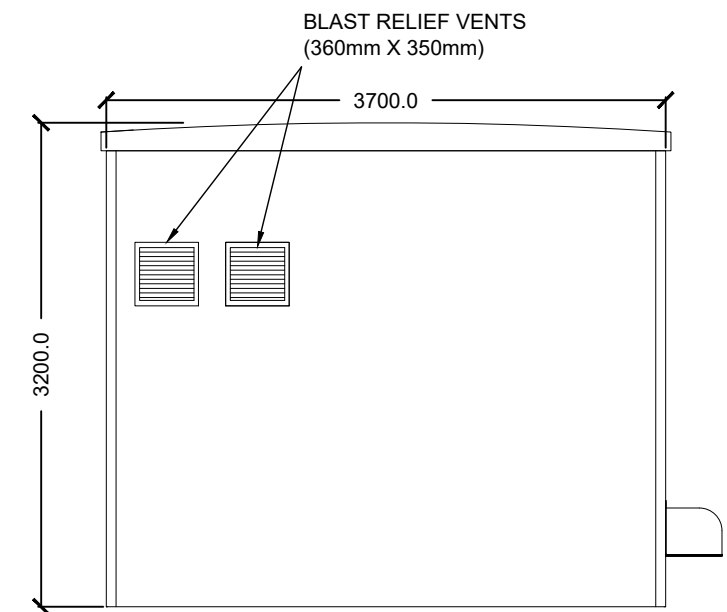

SIDE ELEVATION

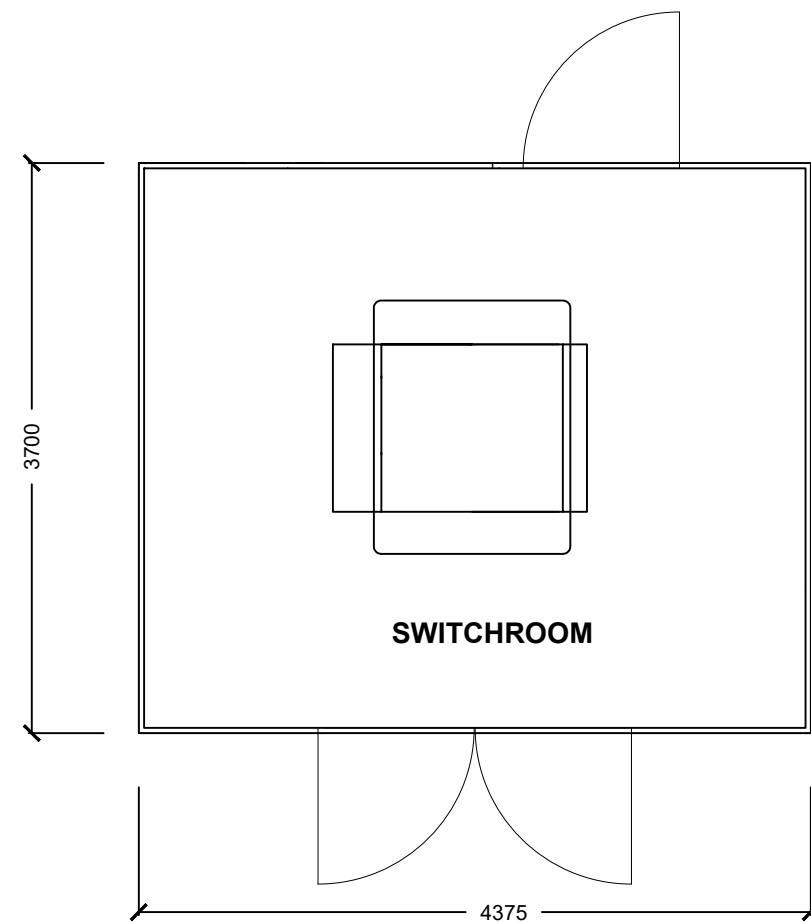

SWITCHROOM

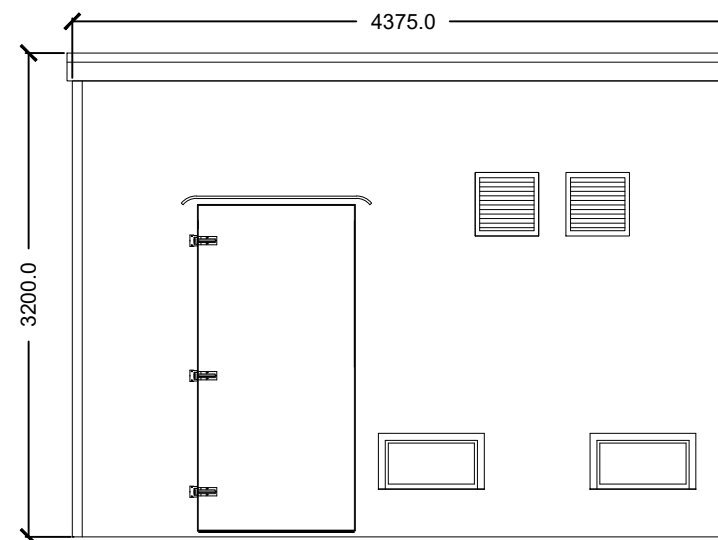

REAR ELEVATION

GRP COLOUR

GRP COLOUR IN 14 C39 EMPIRE GREEN AND WHITE INTERNALLY

DOOR TO HAVE THRESHOLD FLUSH WITH INTERNAL FLOOR



GFII Ltd, 17 The Courtyard,
Gorsey Lane, Coleshill, Birmingham, B46 1JA
Tel: 01675 437777

ALL DIMENSIONS TO BE CHECKED ON SITE.
WORK TO FIGURED DIMENSIONS ONLY.
REPORT DISCREPANCIES TO GFP AT ONCE BEFORE PROCEEDING
COPYRIGHT ACT APPLIES

Planning

Rev.

. .
. .
. .
. .
. .

Date.

. .
. .
. .
. .
. .

By.

. .
. .
. .
. .
. .

Project Title:

STANDARD DETAIL

Drawing Title:

SCOTTISH AND SOUTHERN ENERGY
SUBSTATION

Scale: 1:50 @ A3

Date: Feb 2017

Drawing No:

STD_GF_DR_SSE_320

Plot date: 1-Mar-17

Drawn: TB

Checked:

Rev:

-