


Scale 1:50


Scale 1:100

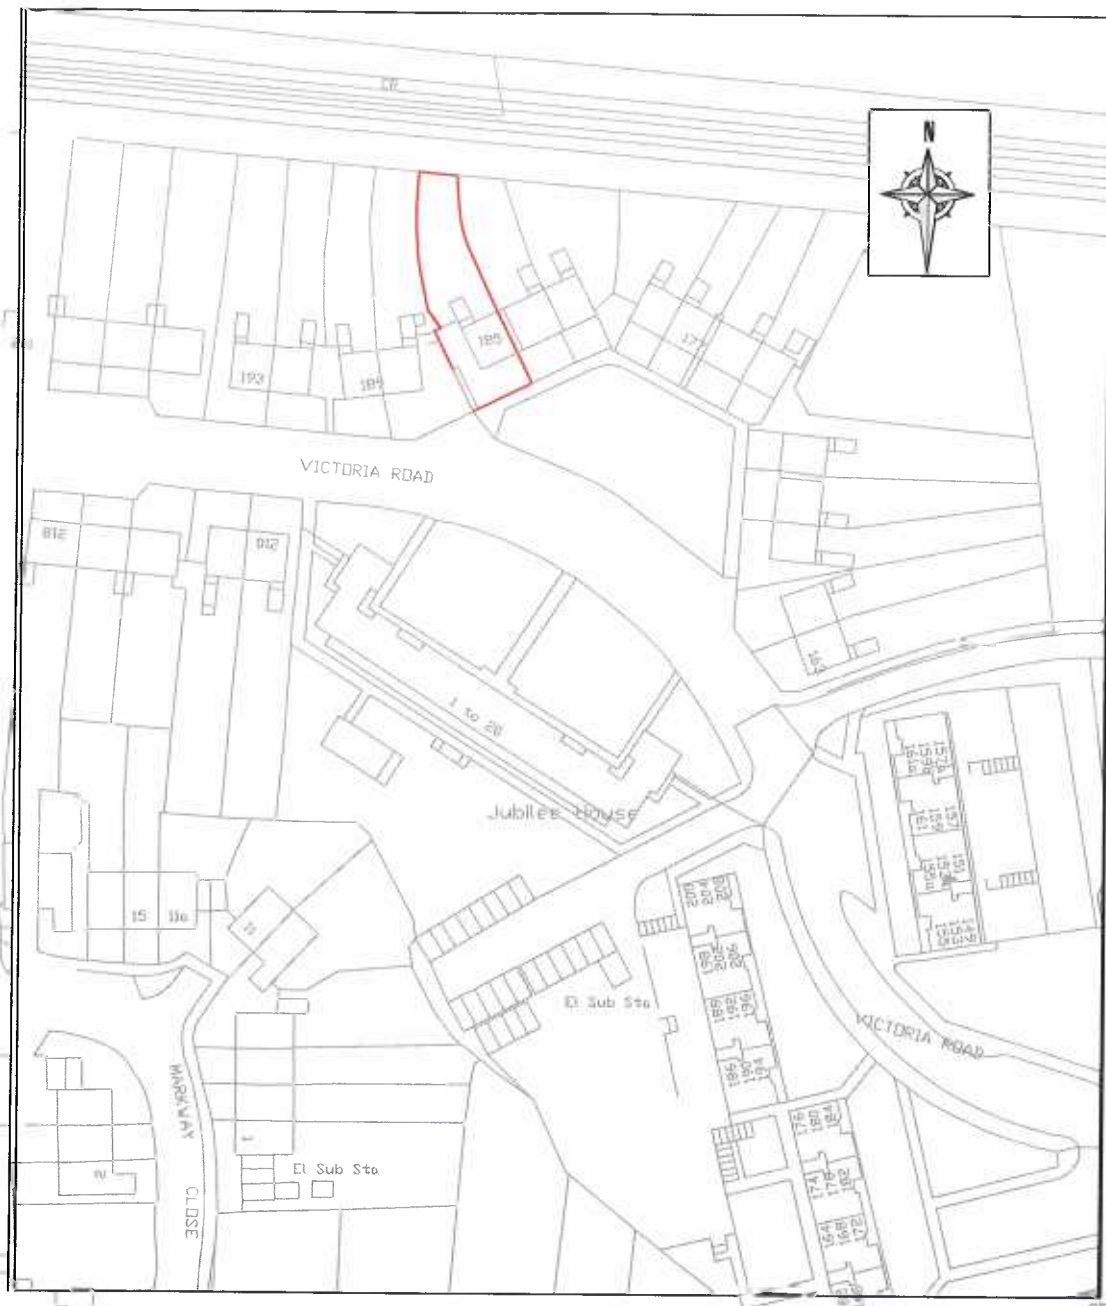

SITE PLAN
Scale 1:1250



BLOCK PLAN
Scale 1:500

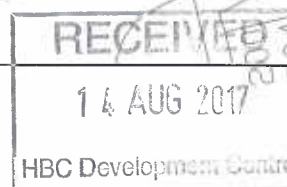

Rev.	Date.	Description	DWN.	CHK.

j e architectural design ltd
Architectural & Structural Designers
1 Lytton Close
Northolt Village, Northolt
Middlesex UB5 5BU
T: 020 8845 0795, M: 07930 557913, e:eangelo9@aol.com

Job Title:
185 Victoria Road, Emsworth PO10 7LY
Drawing Title:
Location Plan

Designed by: Angelo E	Date: Apr. 2017	Scale: 1:500,1250®A3
Client:	Drawing No: 3071/AM/03	Rev.