



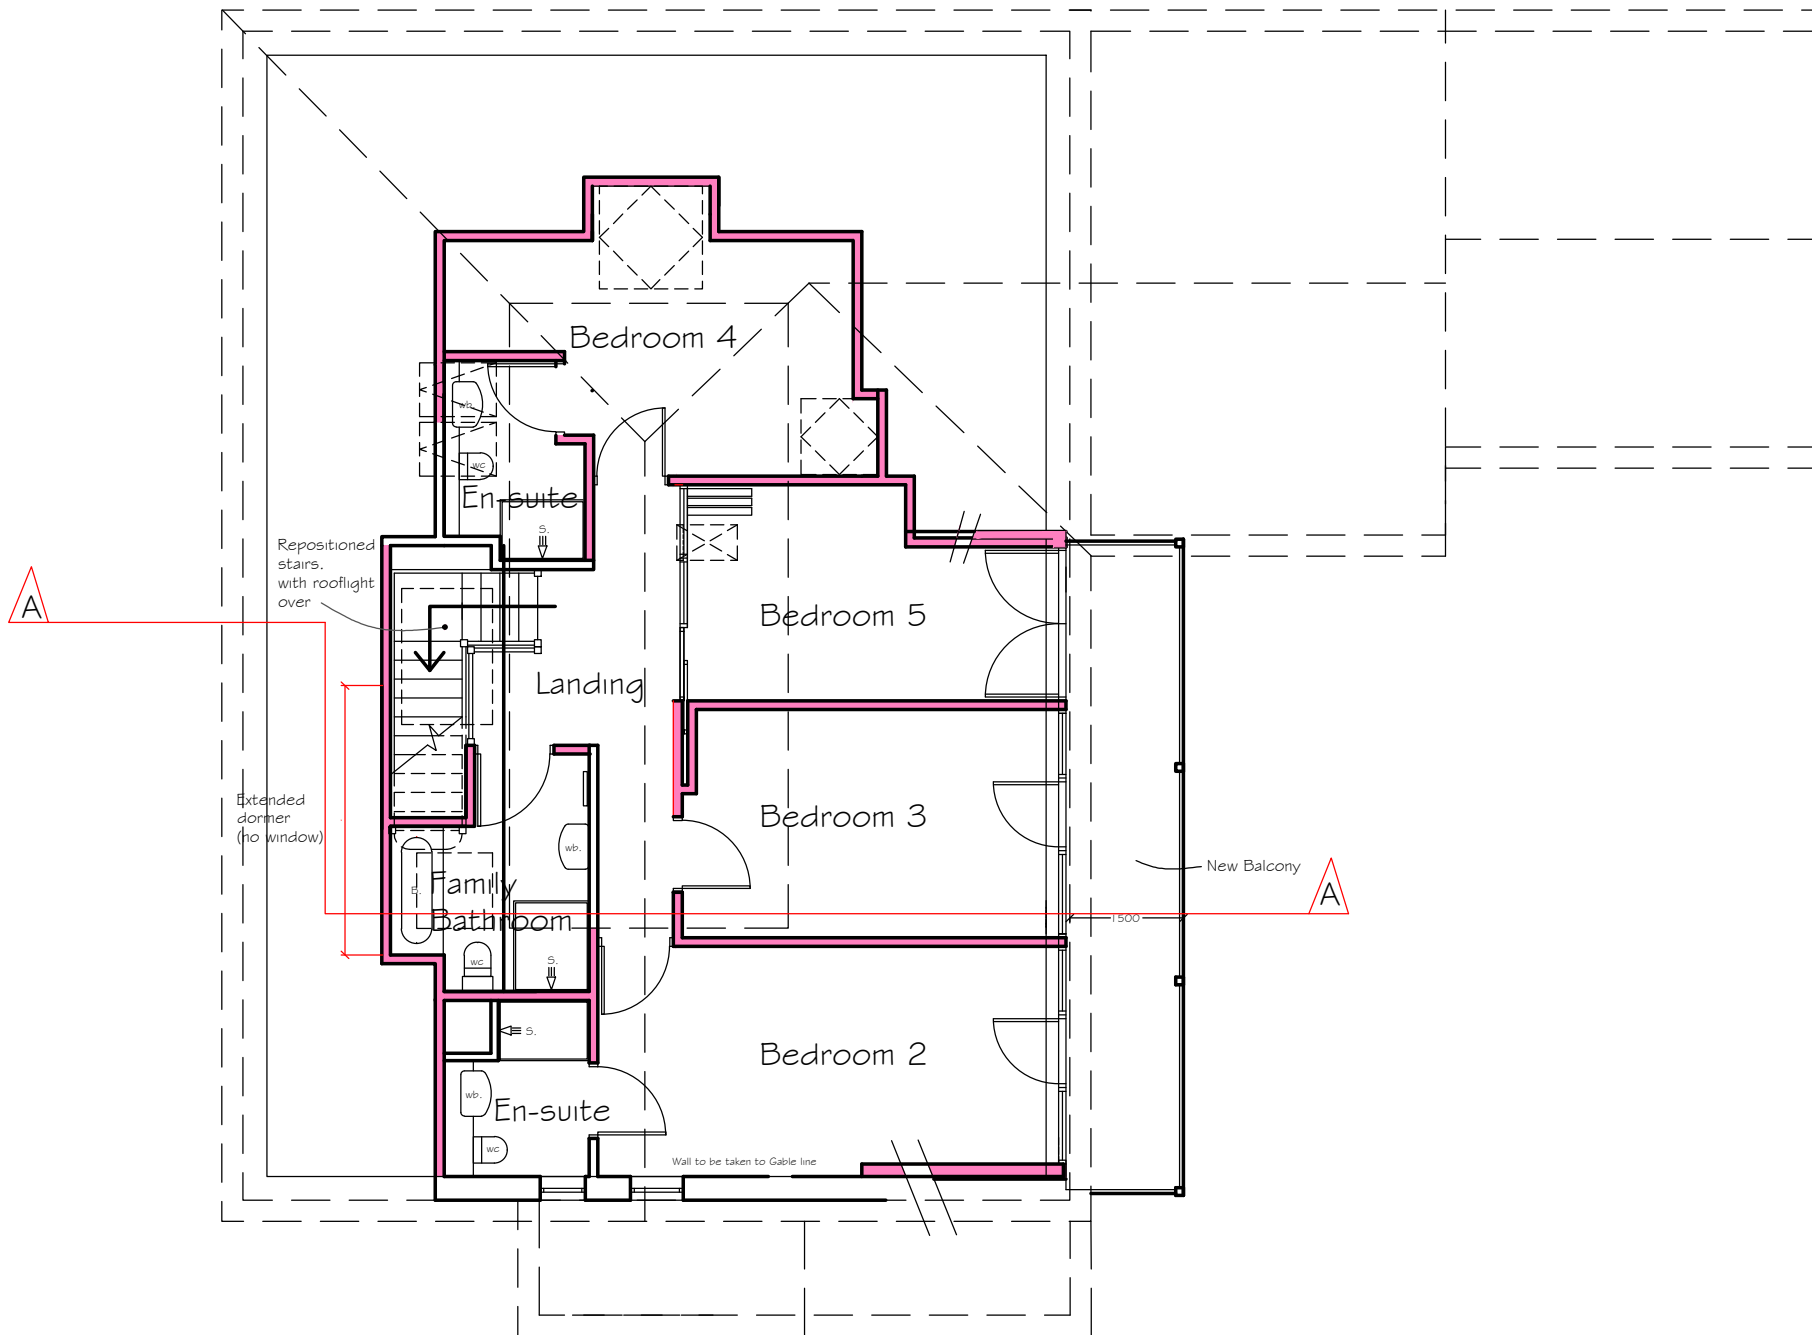

First Floor Plan

 

1:100 @ A3

NOTES:

Dimensions to be checked on site before commencing work. Any discrepancies shall be reported to the architect immediately.

Do not scale from these drawings except for planning purposes. Use figured dimensions only.

Where applicable this drawing is to be read in conjunction with other consultants' drawings.

This drawing is the copyright of Harrington Design + Bloomfield

Rev	Date	Amendment	Checked
B	23.01.18	Section Line Added	CJB
A	19.01.18	Balcony Added	CJB
		Twin velux changed to single	CJB

harrington design + bloomfield
ARCHITECTS

7 The Old Flour Mill, Queen Street, Emsworth, Hants, PO10 7BT
Tel: 44 (0) 1243 373855
Fax: 44 (0) 1243 373245
e-mail: info@harringtonbloomfield.co.uk

For
Mr & Mrs Walton

Project
41 St. Catherines Road
Hayling Island

Title
PROPOSED
1st FLOOR PLAN

Date	Drawn	Scale	Checked
23/01/18	A.L.B	1:100	C.J.Bloomfiel
Job Number	Prefix	Drawing Number	Revision
17.100		006	B