


NOTES

1. DO NOT SCALE FROM THIS DRAWING.
2. ALL DIMENSIONS ARE TO BE CHECKED ON SITE, PRIOR TO COMMENCING ANY WORKS
3. ALL BOUNDARIES ARE ASSUMED AND WE ACCEPT NO LIABILITY FOR BOUNDARY INACCURACY
4. THESE ARE NOT WORKING DRAWINGS AND ARE FOR PLANNING PURPOSE ONLY

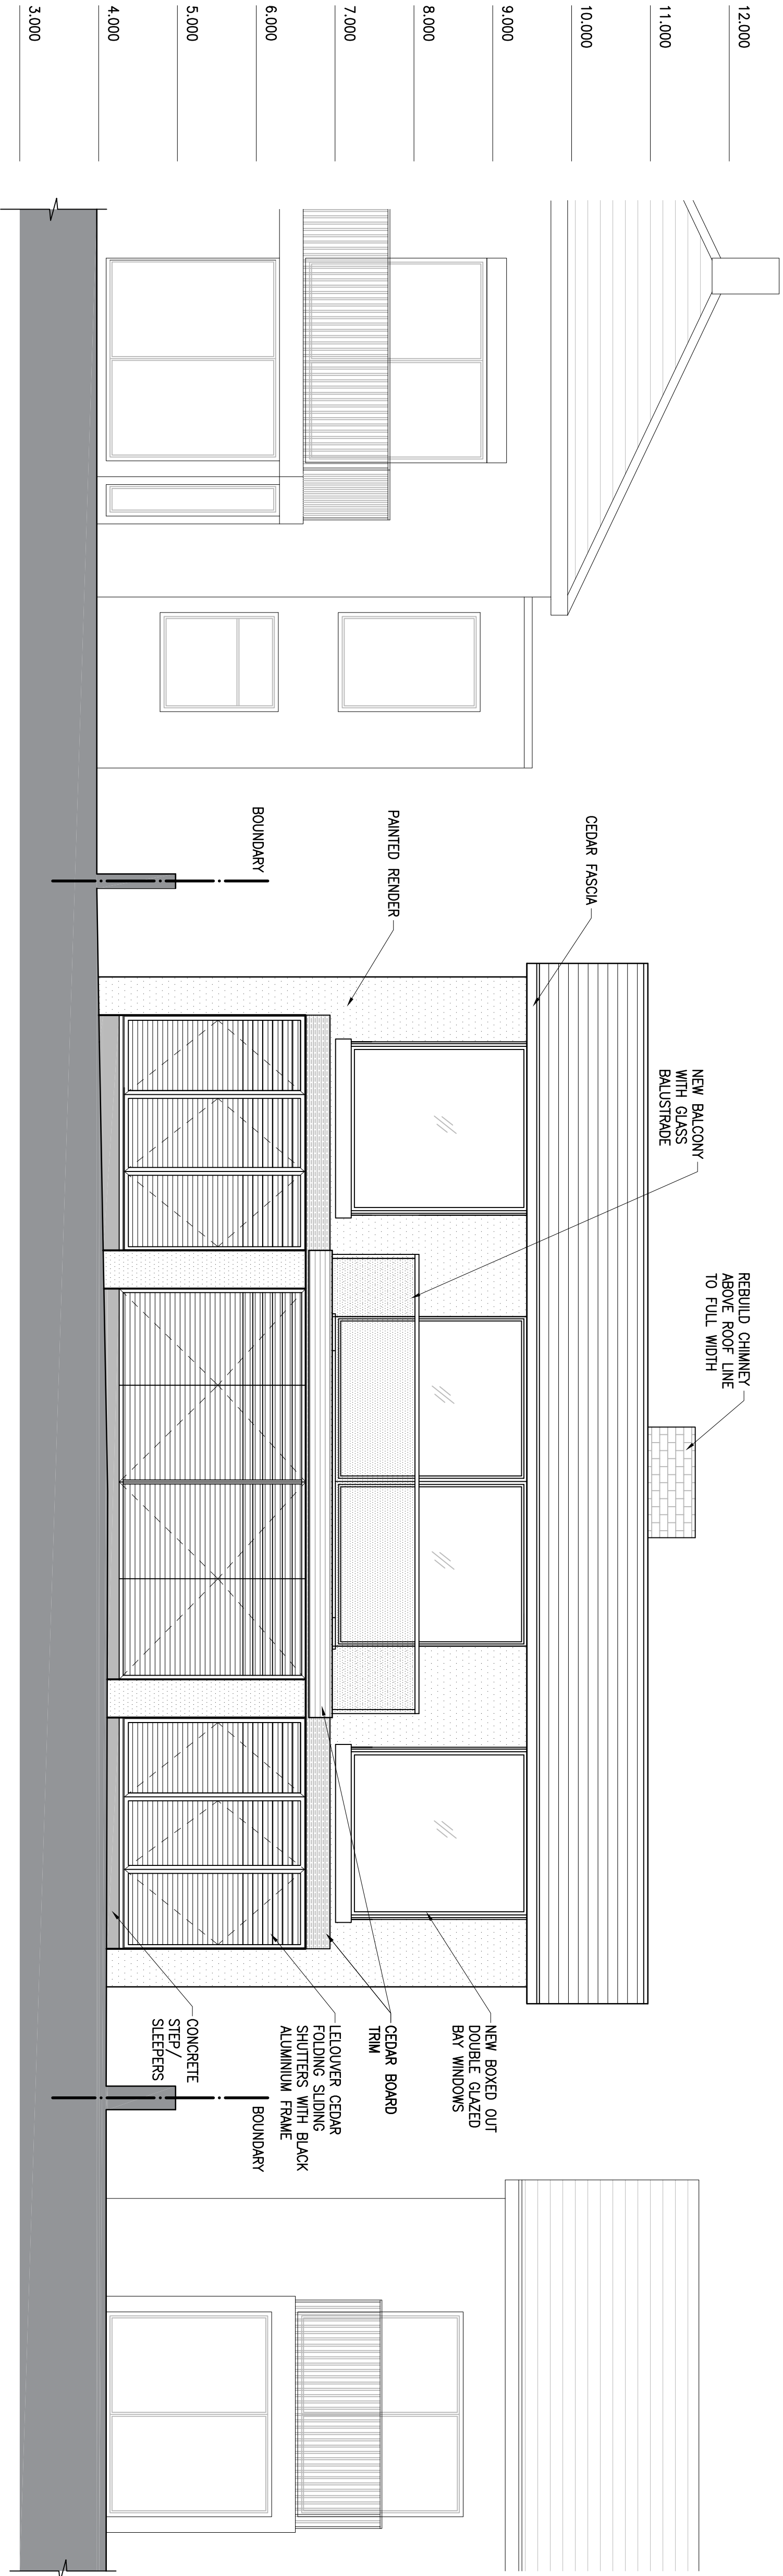


192 SOUTHWOOD RD

194 SOUTHWOOD RD

196 SOUTHWOOD RD

SOUTH ELEVATION

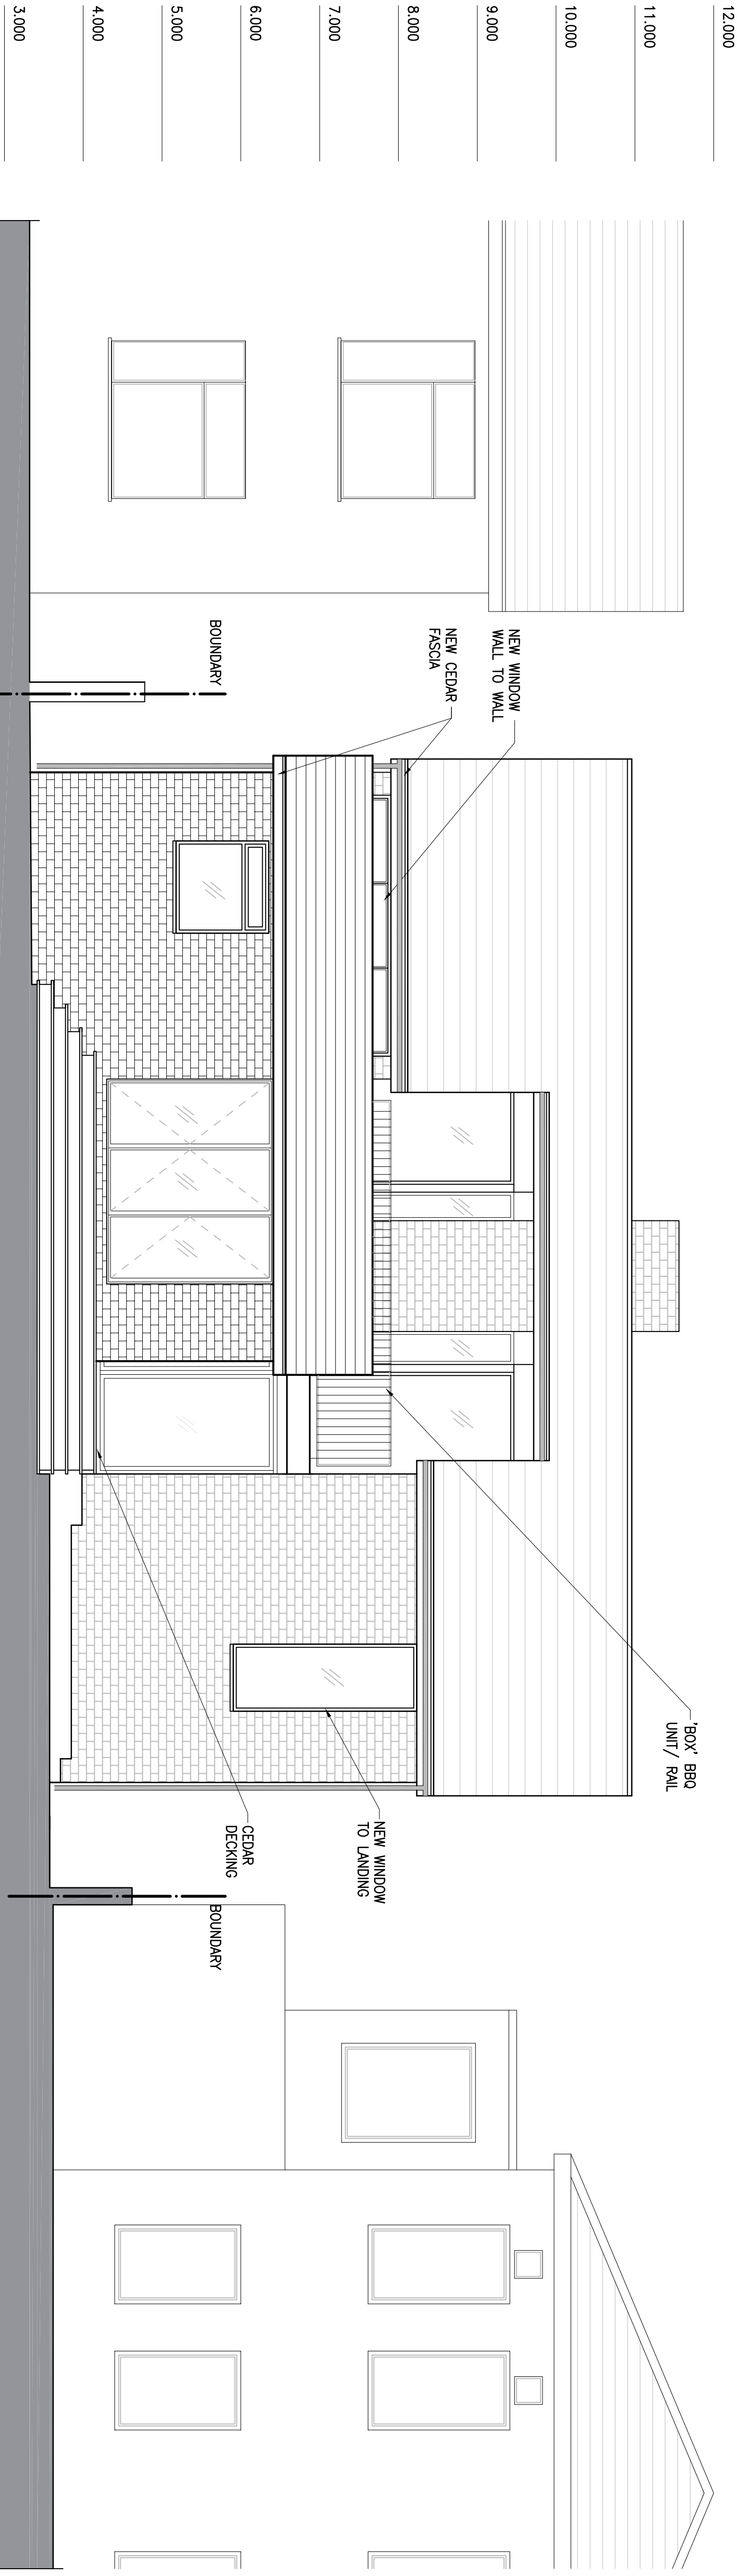

196 SOUTHWOOD RD

194 SOUTHWOOD RD

192 SOUTHWOOD RD

NORTH ELEVATION

PROPOSED NORTH AND SOUTH ELEVATIONS

PLANNING DRAWING

Designed	R.S.	Approved	
Drawn	J.M.	Project Engineer/Designer	Date
Scale	1:50@A1 UNO.	Drawing No.	Issue
Date	MARCH 18	1724-023	P1

daviddexter @ associates

david dexter associates, Unit G East, Castle House,
1-3 Gable Street, London, E2 9AG
t: 020 8640 1010
www.daviddexter.co.uk

Client

BALLABOOREY
194 SOUTHWOOD ROAD
HAYLING ISLAND
(PHASE 1)

R.STEUL

Project

Copyright

These drawings, plans and specifications and the copyright therein are the property of a part without the written permission of David Dexter Associates.

ISSUE	REVISION	DATE	INITIAL
P1	PRELIMINARY ISSUE	08/05/18	J.M.