
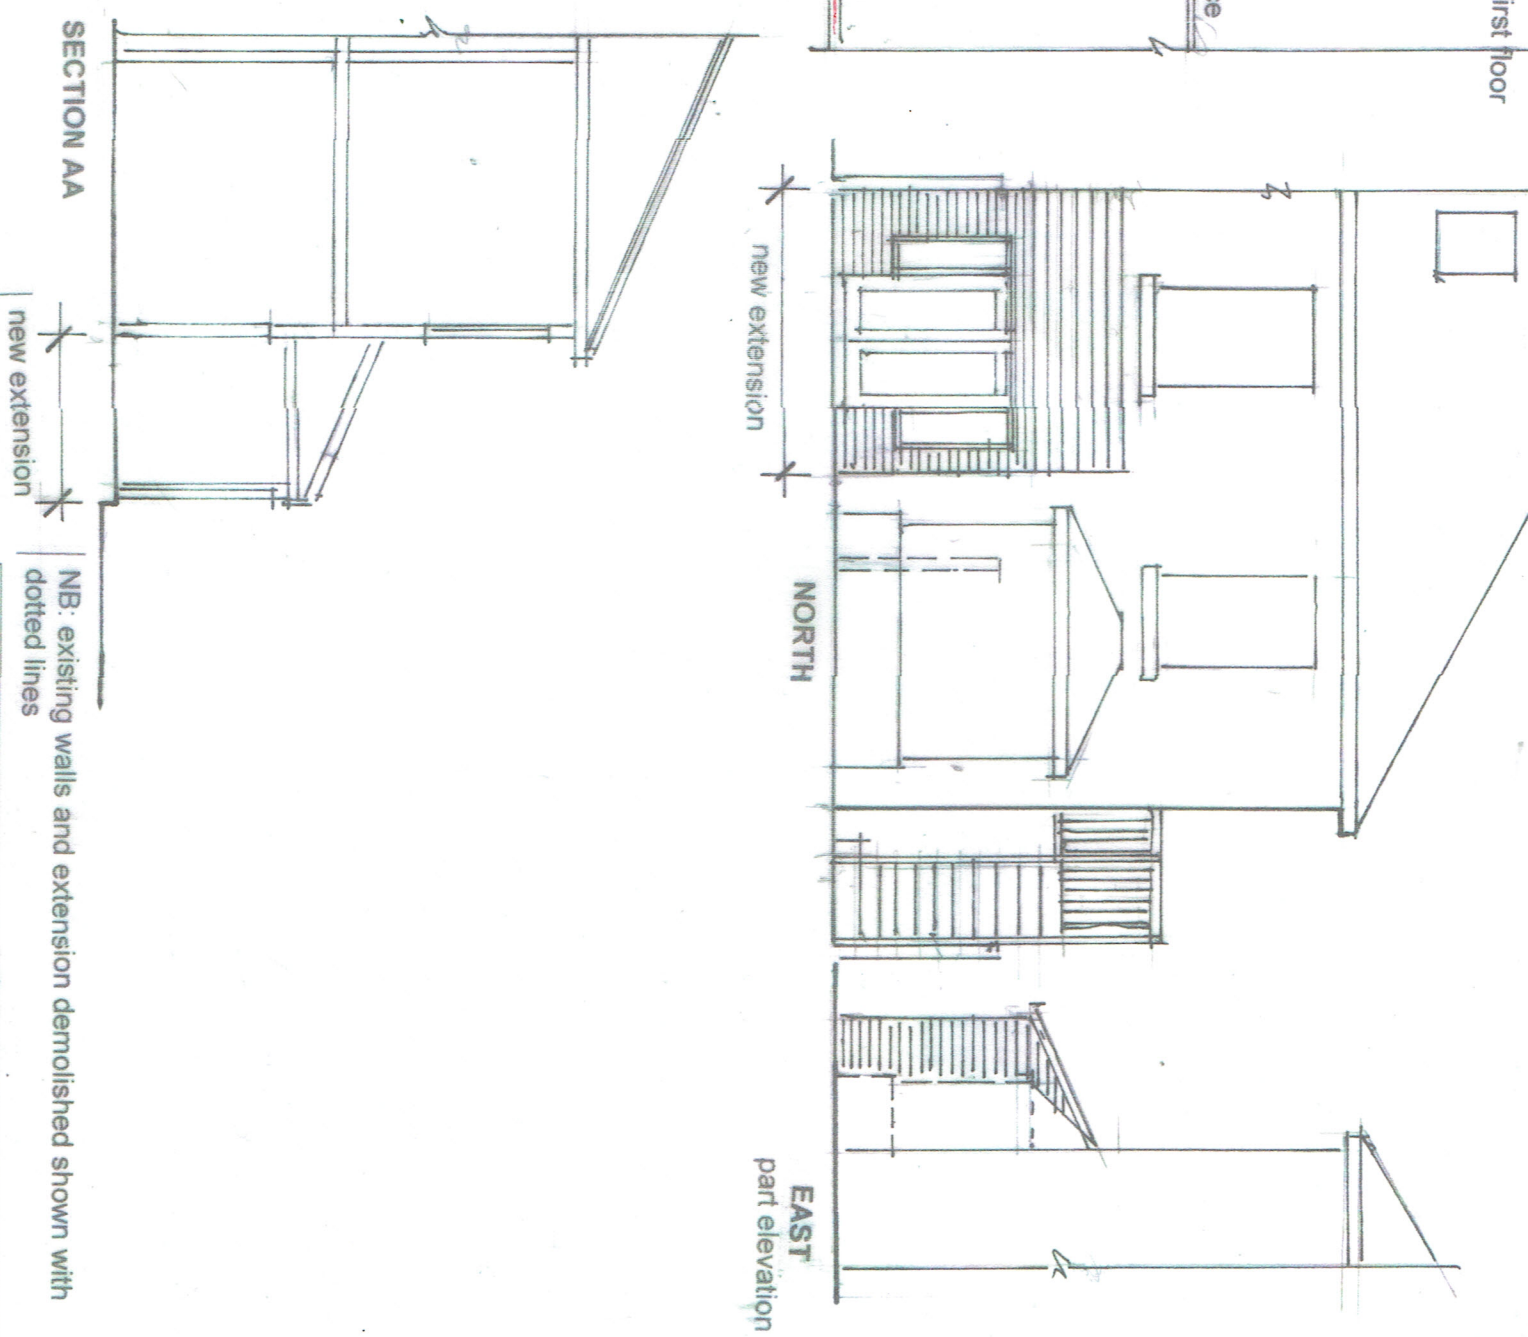


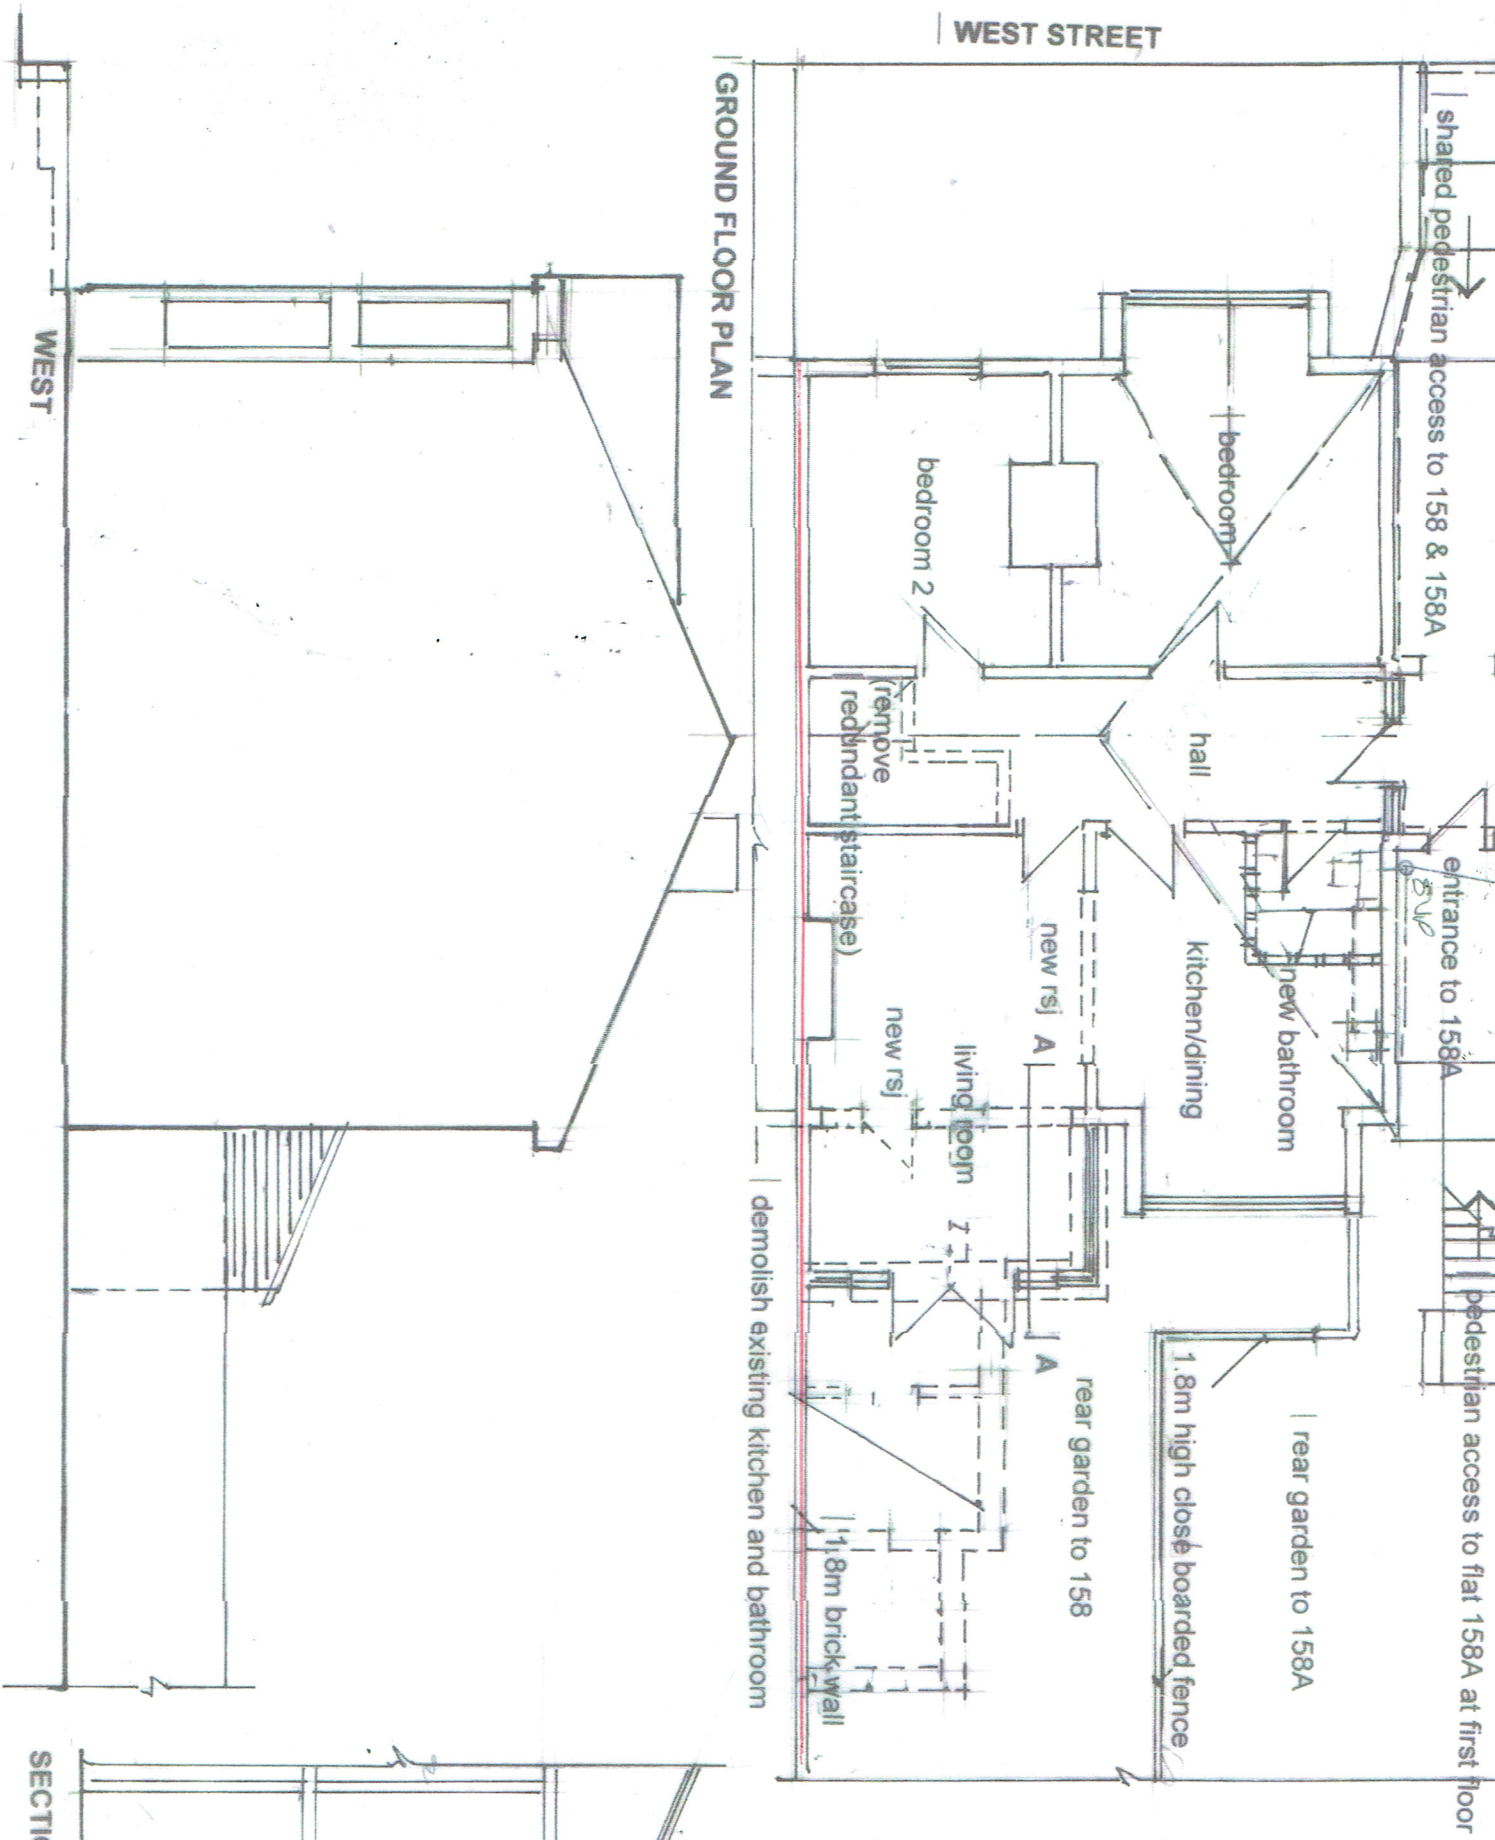

RIBA

Chartered Practice

John Groom Chartered Architect
32A High Street, Emsworth, Hampshire PO10 7AW

T 01243 430617 M 07780 997563

johngroom@freeuk.com www.johngroomarchitect.co.uk

JOB: Single storey extension ground floor flat

LOCATION: 158 West Street, Havant, PO9 1LP

DRG TITLE: Ground floor plan/elevations/roof plan/section

SCALE: 1:100

DRAWN: JG

DRG NO: 17/301/3 A DATE: 27 July 2017