



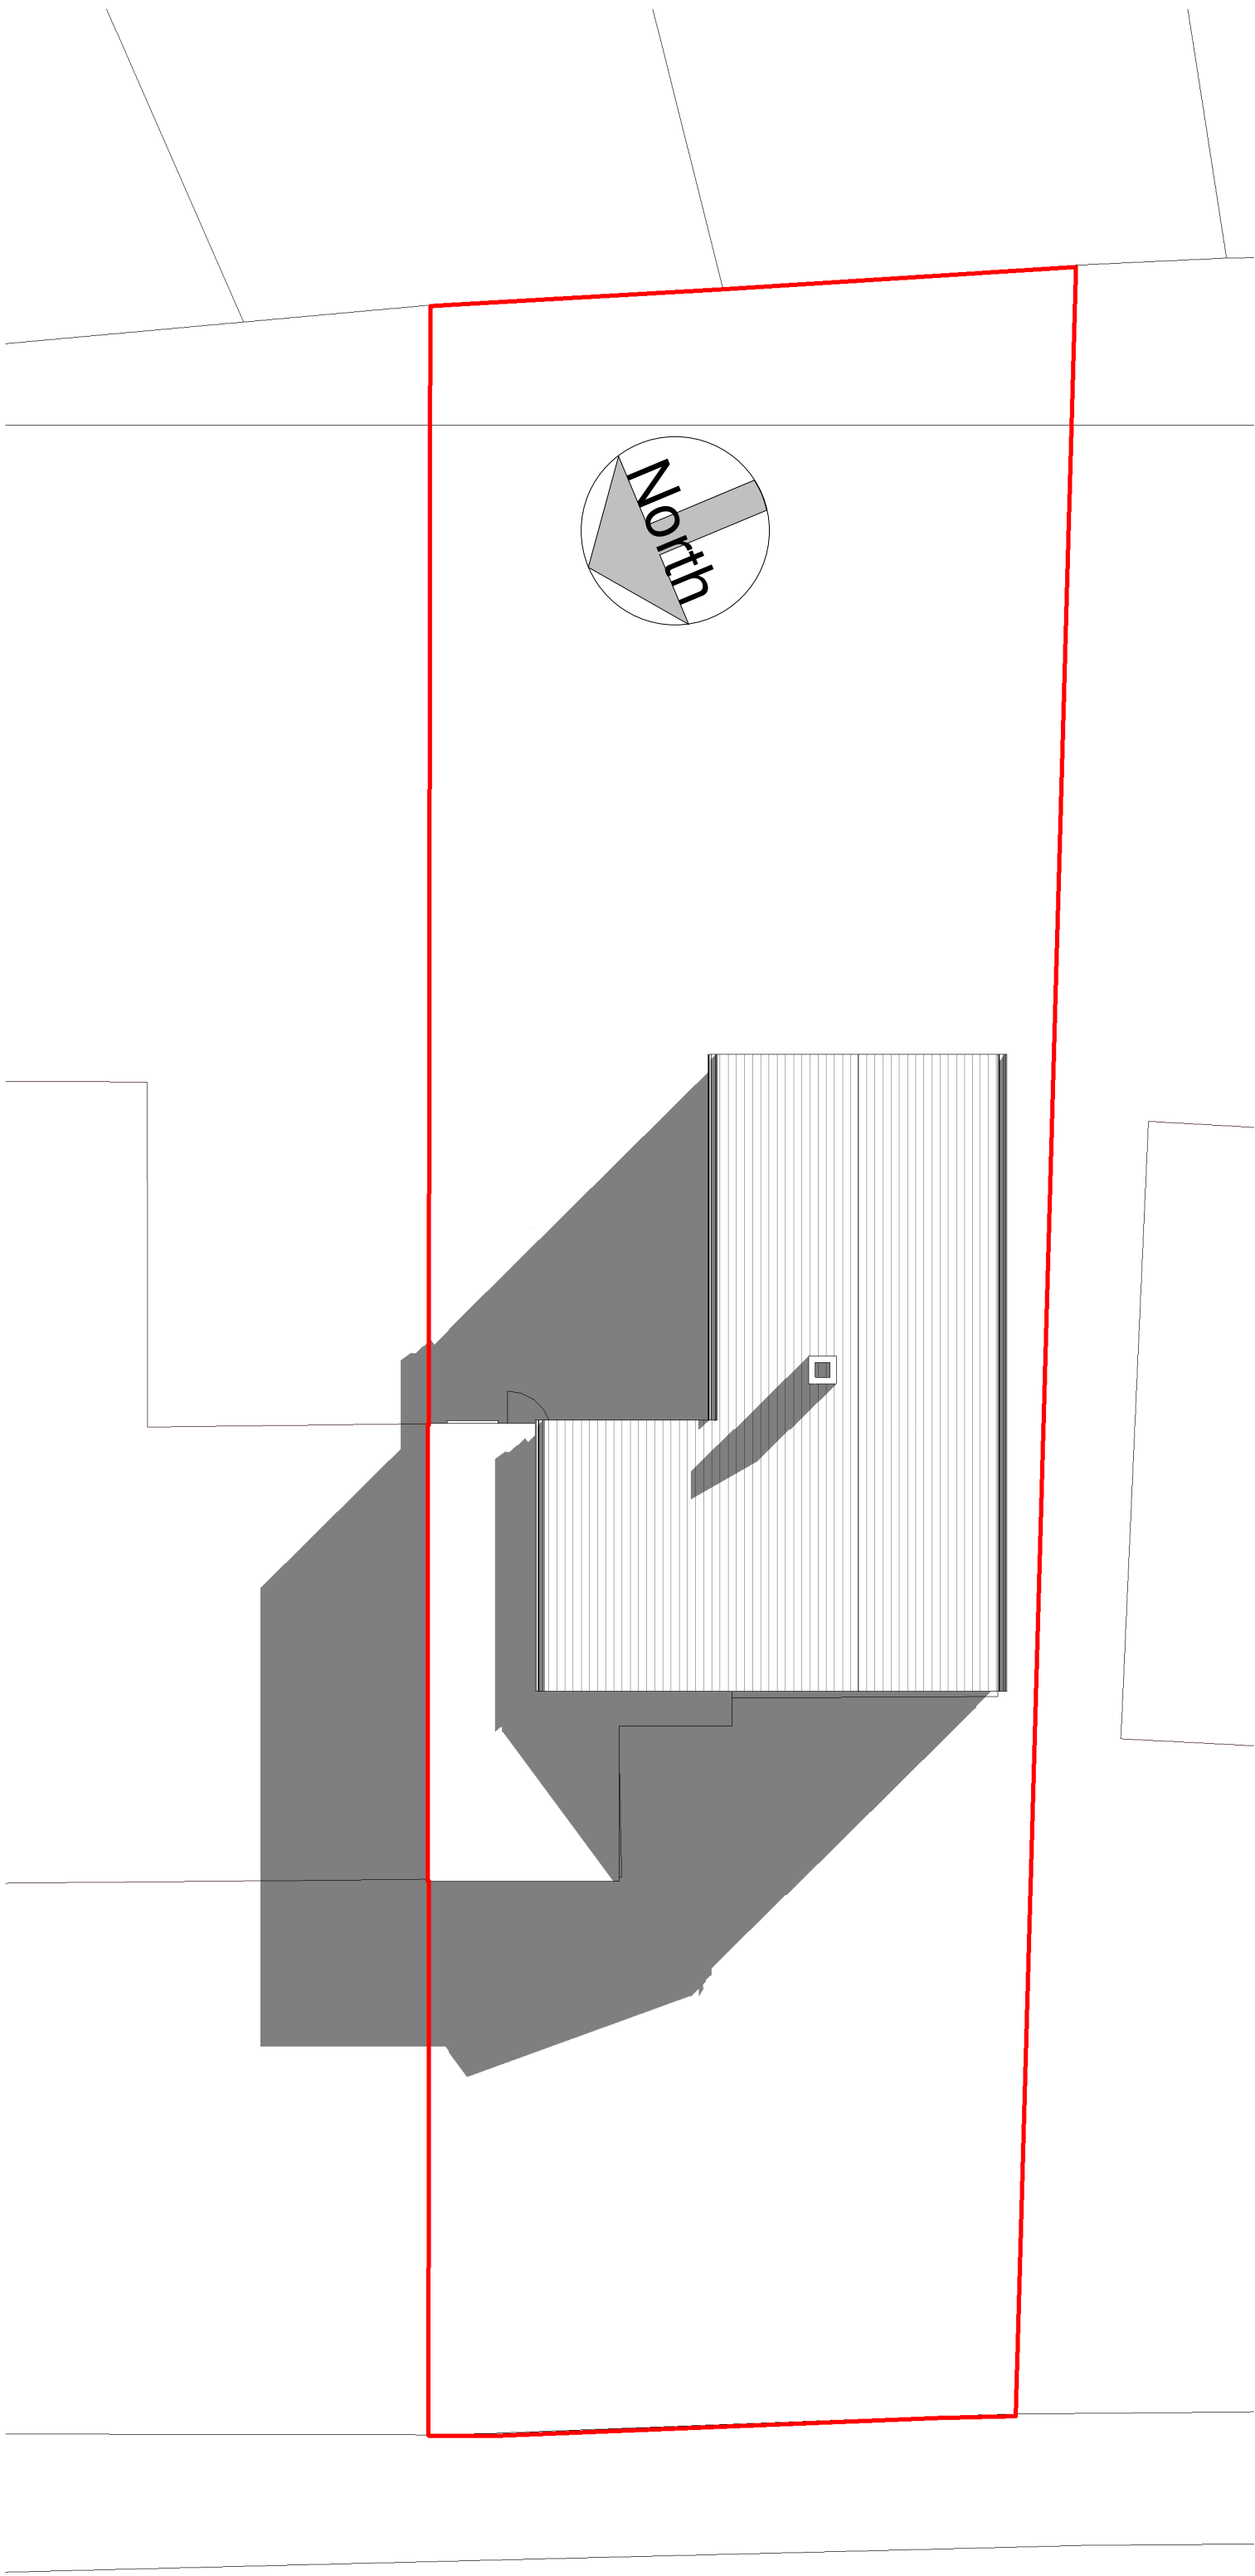

1 Site Plan - Existing
1 : 100

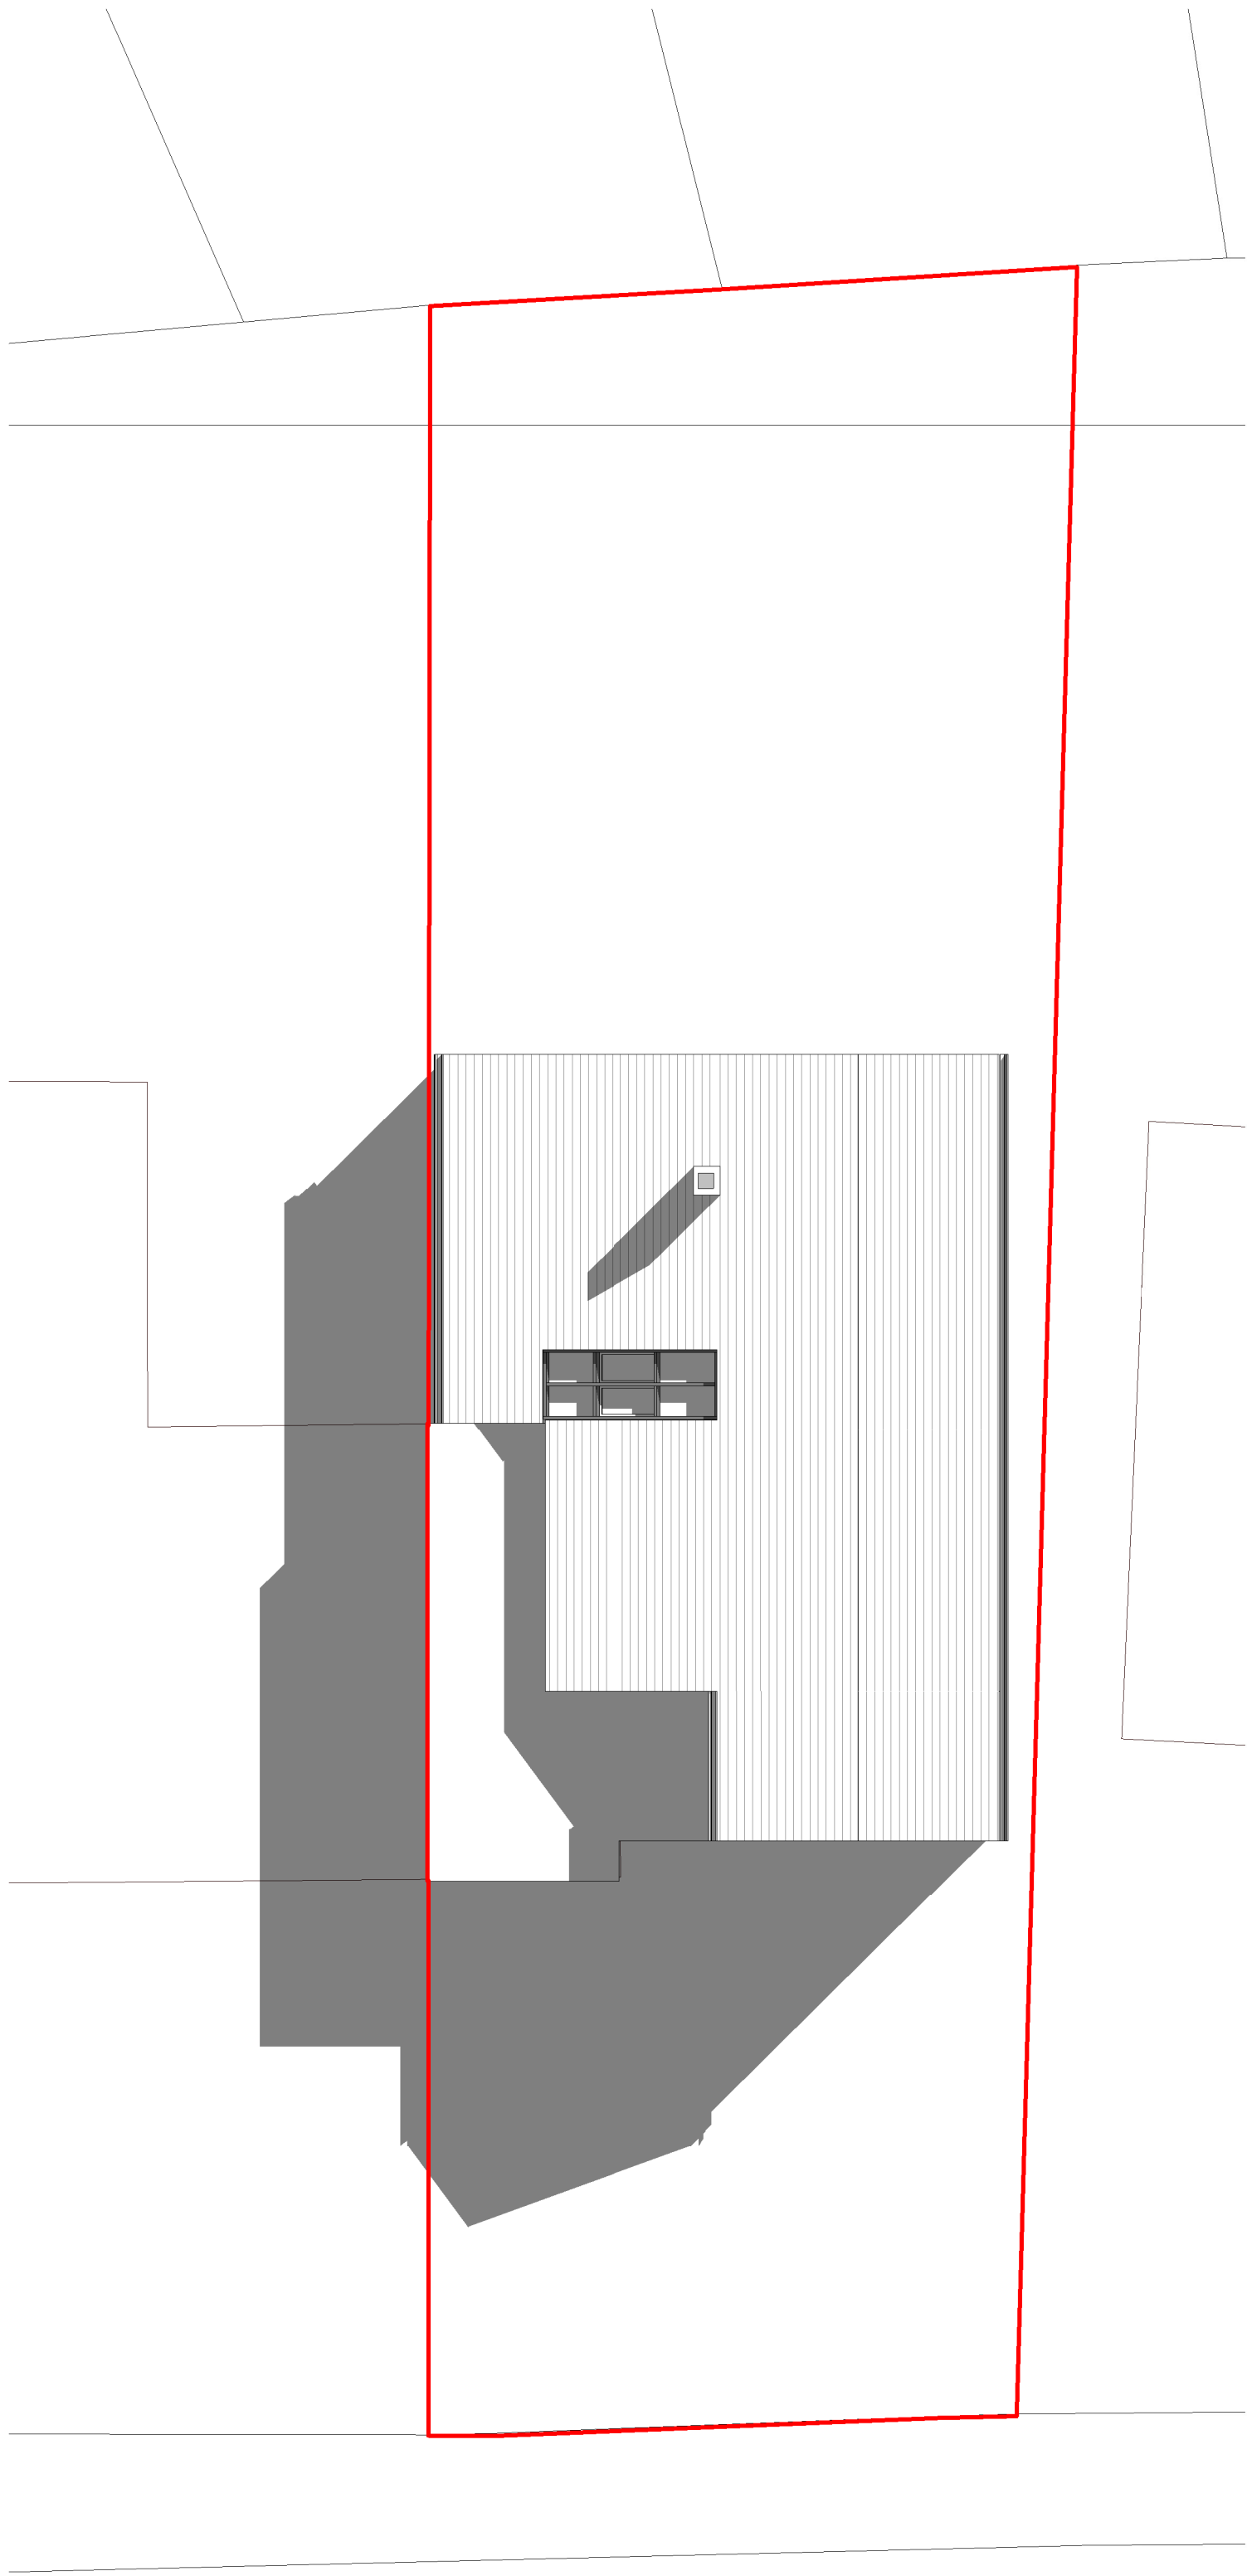

2 Site Plan - Proposed
1 : 100



Front Elevation



Rear Elevation



Area for Proposed Extension



View along Galaxie Road

notes

Permission is granted to scale from this drawing for the purposes of Local Authority Planning Approval only. Please verify that the information is correctly printed to scale by checking the control bar below.


0mm 20 40 60 80 100

In all other circumstances DO NOT scale from this drawing, please contact this office for any additional information required. Contractors, Sub Contractors and Suppliers are to check all relevant dimensions and levels of site and building before commencing any shop drawings or building work.

This drawing is the copyright of CONCEPT 55 ©

This drawing must be read in conjunction with related CONCEPT 55 drawings as scheduled in the Drawing Register. This drawing must also be read in conjunction with the following consultants, specialists & sub - contractors drawings :

drawing number consultant name revision

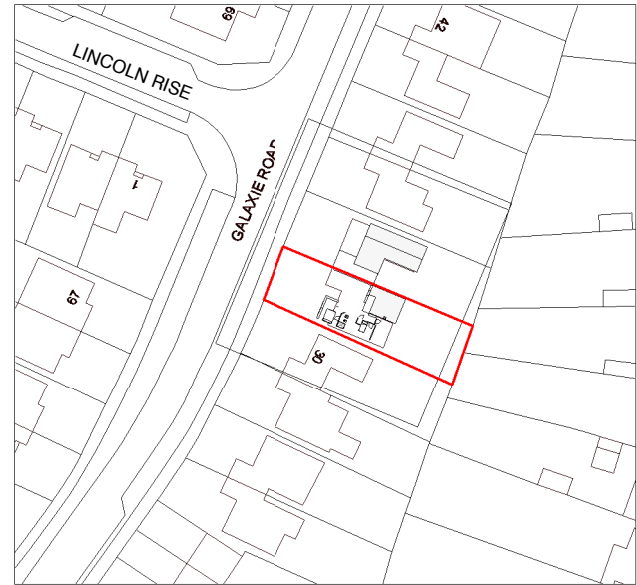

ight 2017. All rights reserved. Licence number 100022432

3 Location Plan
1 : 1250

Rev D3	Top floor to proposed rear extension omitted	10/05/2017	SC	JC
Rev D2	Revised rear extension issued for Planning	24/04/2017	SC	JC
Rev D1	Issued for Planning	15/03/2017	SC	JC
revisions		date	author	author
			QA level a	QA level b

Concept 55
Architectural Consultancy

55 Cedar Grove
Portsmouth
PO3 6HH

m | 075 2353 0822
e | info@concept-55.co.uk
www.concept-55.co.uk

project
32 Galaxie Road
Waterlooville
PO8 9AR

drawing
Site & Location Plan

scale	date	author	author
As indicated@ A1	02/2017	QA level a	QA level b
		SC	JC
job no	drawing no	rev	
1510	1.005		D3

Revision Codes : P=Preliminary D=Design Stage T=Tender Issue C=Construction