
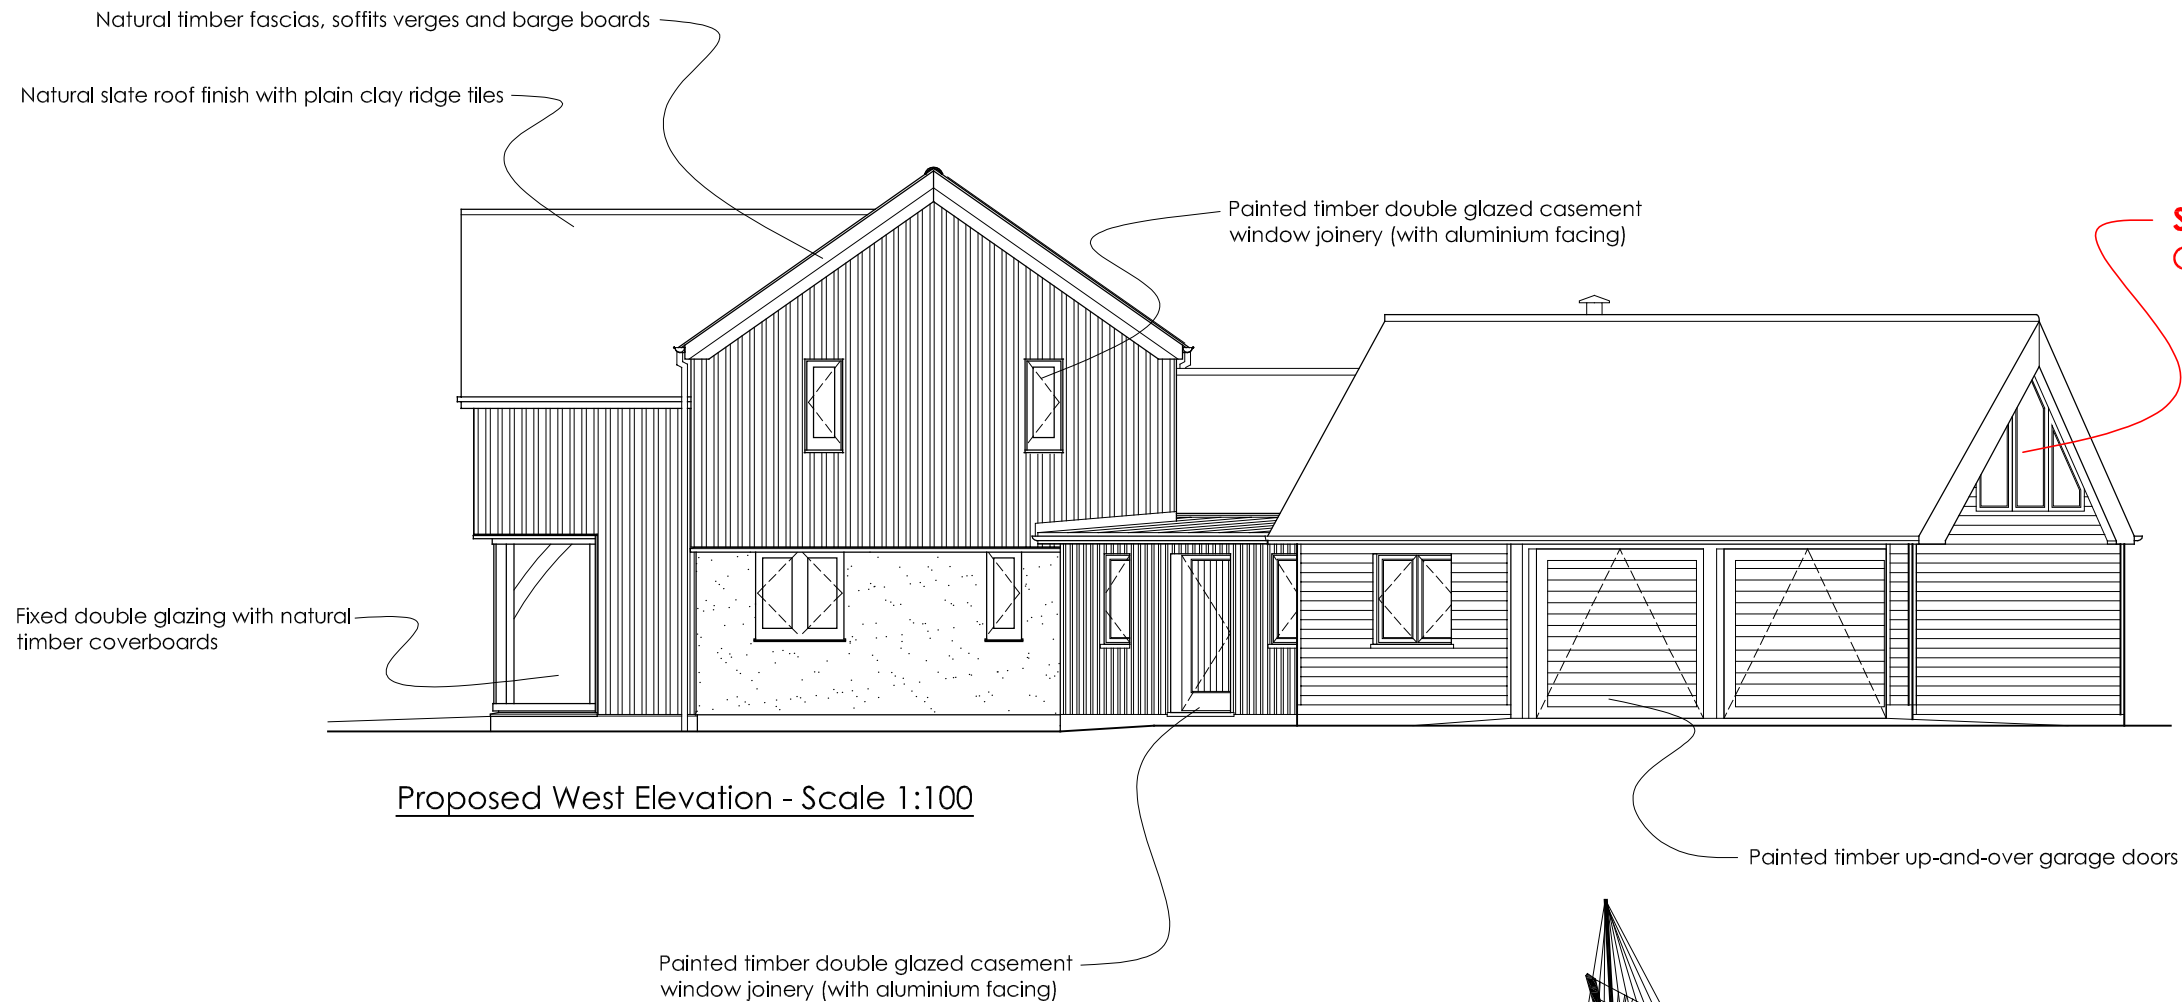


Notes:

1. Do not scale from drawings. All dimensions to be confirmed on site prior to construction.
2. Roderick James Architects LLP to be notified of any discrepancies before construction continues.
3. These drawings are the copyright property of Roderick James Architects LLP.
4. All Roderick James Architects LLP drawings to be read in conjunction with the proposed building notes, oak framing drawings and the structural engineers drawings and specification.
5. All external works shown are indicative. Design and extent is to be provided by others.
6. This document should only be used for the purpose indicated by the drawing status below.

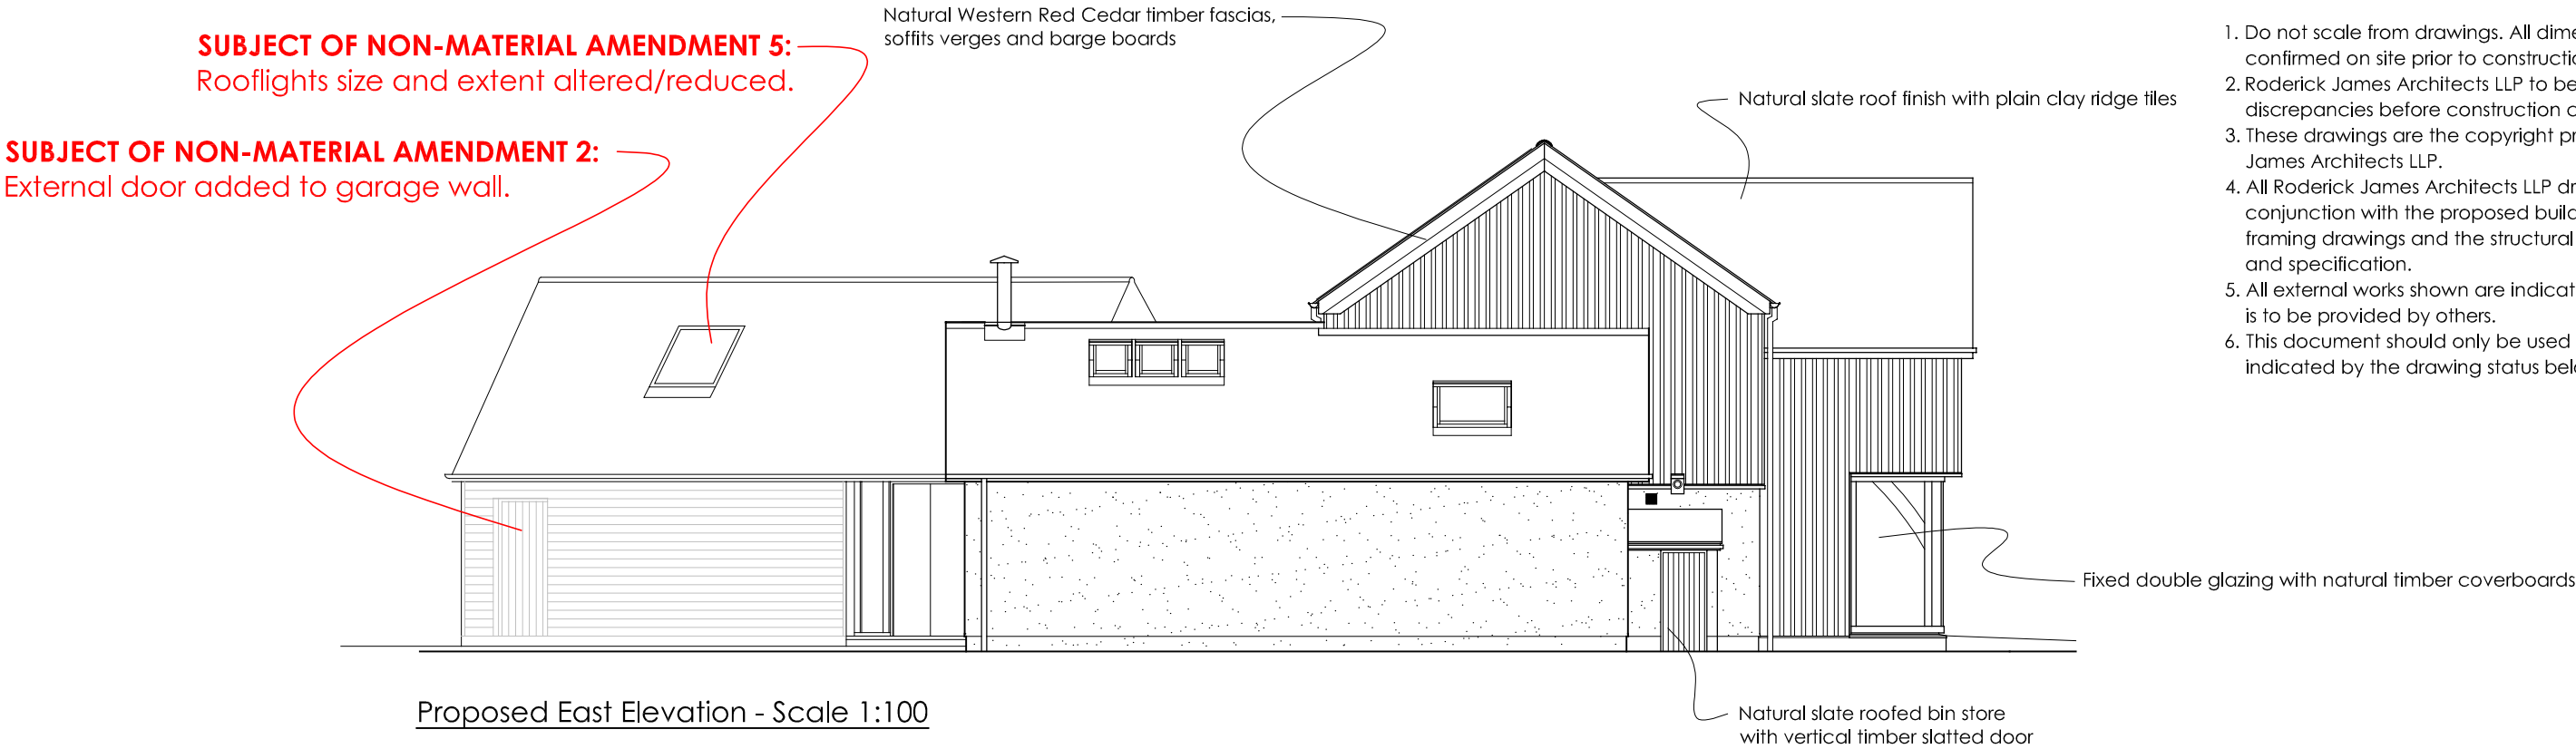

SUBJECT OF NON-MATERIAL AMENDMENT 7:
Garage gable joinery screen amended.

Rev. E 15.05.2017
Adjustment to study rooflight to match site dimensions.

Rev. D 11.05.2017
Drawing revised for non-material amendment application.
Amendments consist of:


1. House width reduced;
2. External door added to garage wall;
3. Dining room bi-fold doors amended from 4 to 3 panels;
4. Front entrance doors amended to single panel;
5. Rooflights size and extent altered/reduced;
6. Photo-voltaic panels omitted from design;
7. Garage gable joinery screen amended;

Rev. C	01.08.2014	Bin store added	NW
Rev. B	18.06.2014	Annotations added	NW
Rev. A	12.06.2014	General alterations	NW
revision	date	details	chk'd by

drawing status

PLANNING

project	Replacement Dwelling at 141, Havant Road, Stoke, Hayling Island, Hants, PO11 0LE	drawing	Prop. East & West Elevations	drw'n by	
client	Dr J Shimbart	drawing number	Shimbart/1/PL/07	revision	E
scale	1:100 @ A3	date	June 2014		

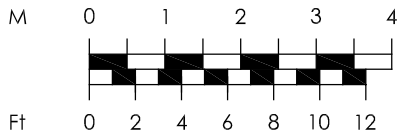

Roderick James Architects LLP

DISCOVERY HOUSE . STEAMER QUAY RD . TOTNES . DEVON . TQ9 5AL
tel: 01803 868000 fax: 01803 864475 email: totnes@rjarchitects.co.uk