


South Elevation

East Elevation

East Elevation garage from no 8

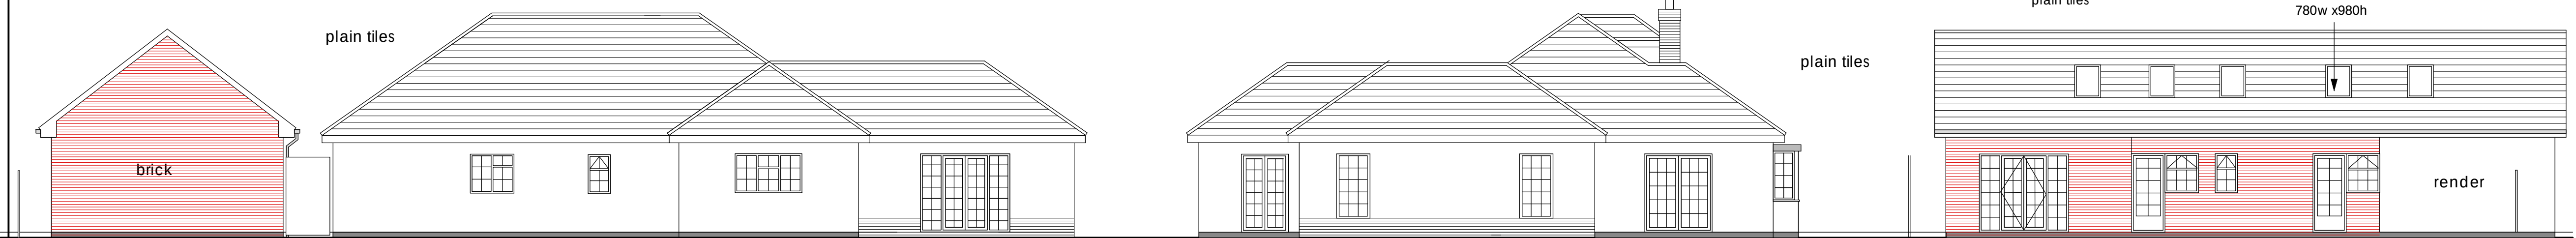


North Elevation

West Elevation


West Elevation garage from no10




Ground Floor / Site Plan

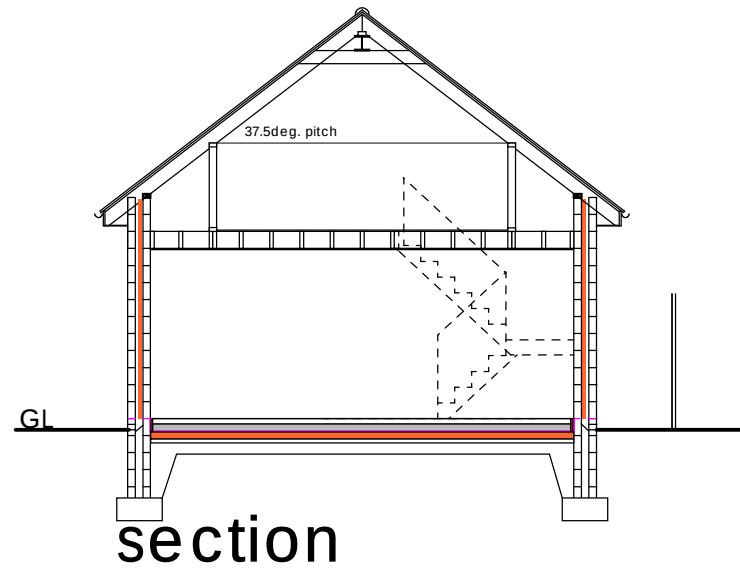


section

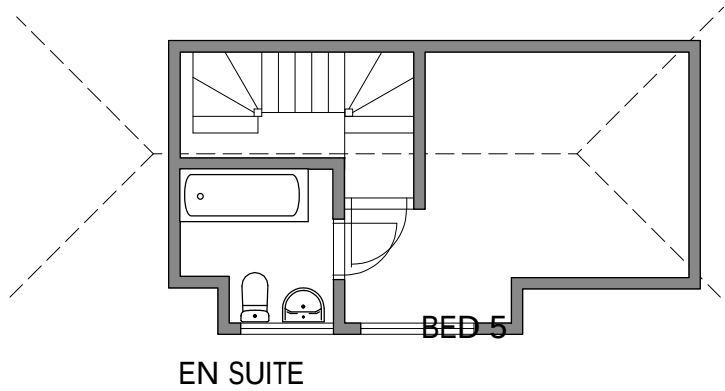


First Floor Plan

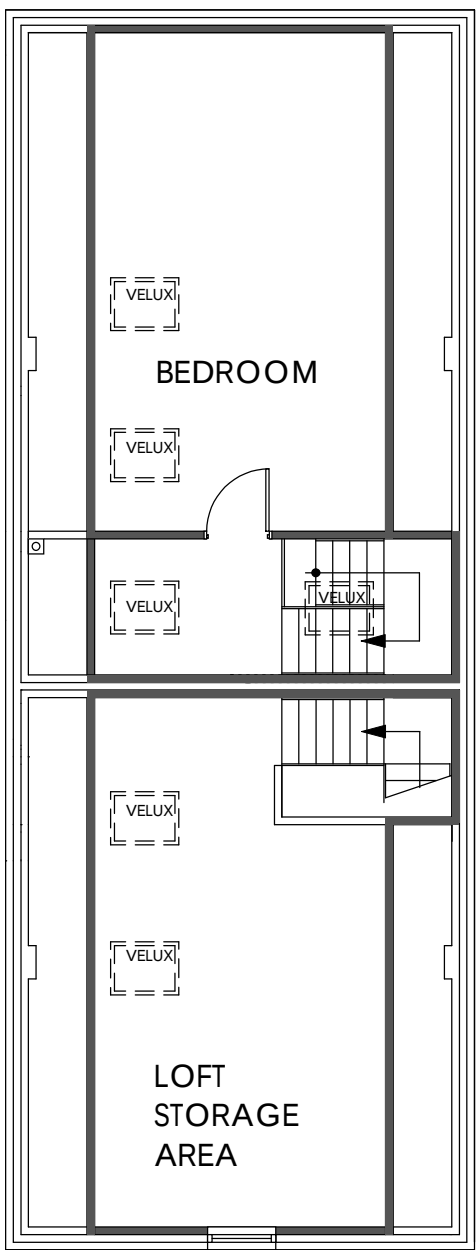

Garage Roof Space

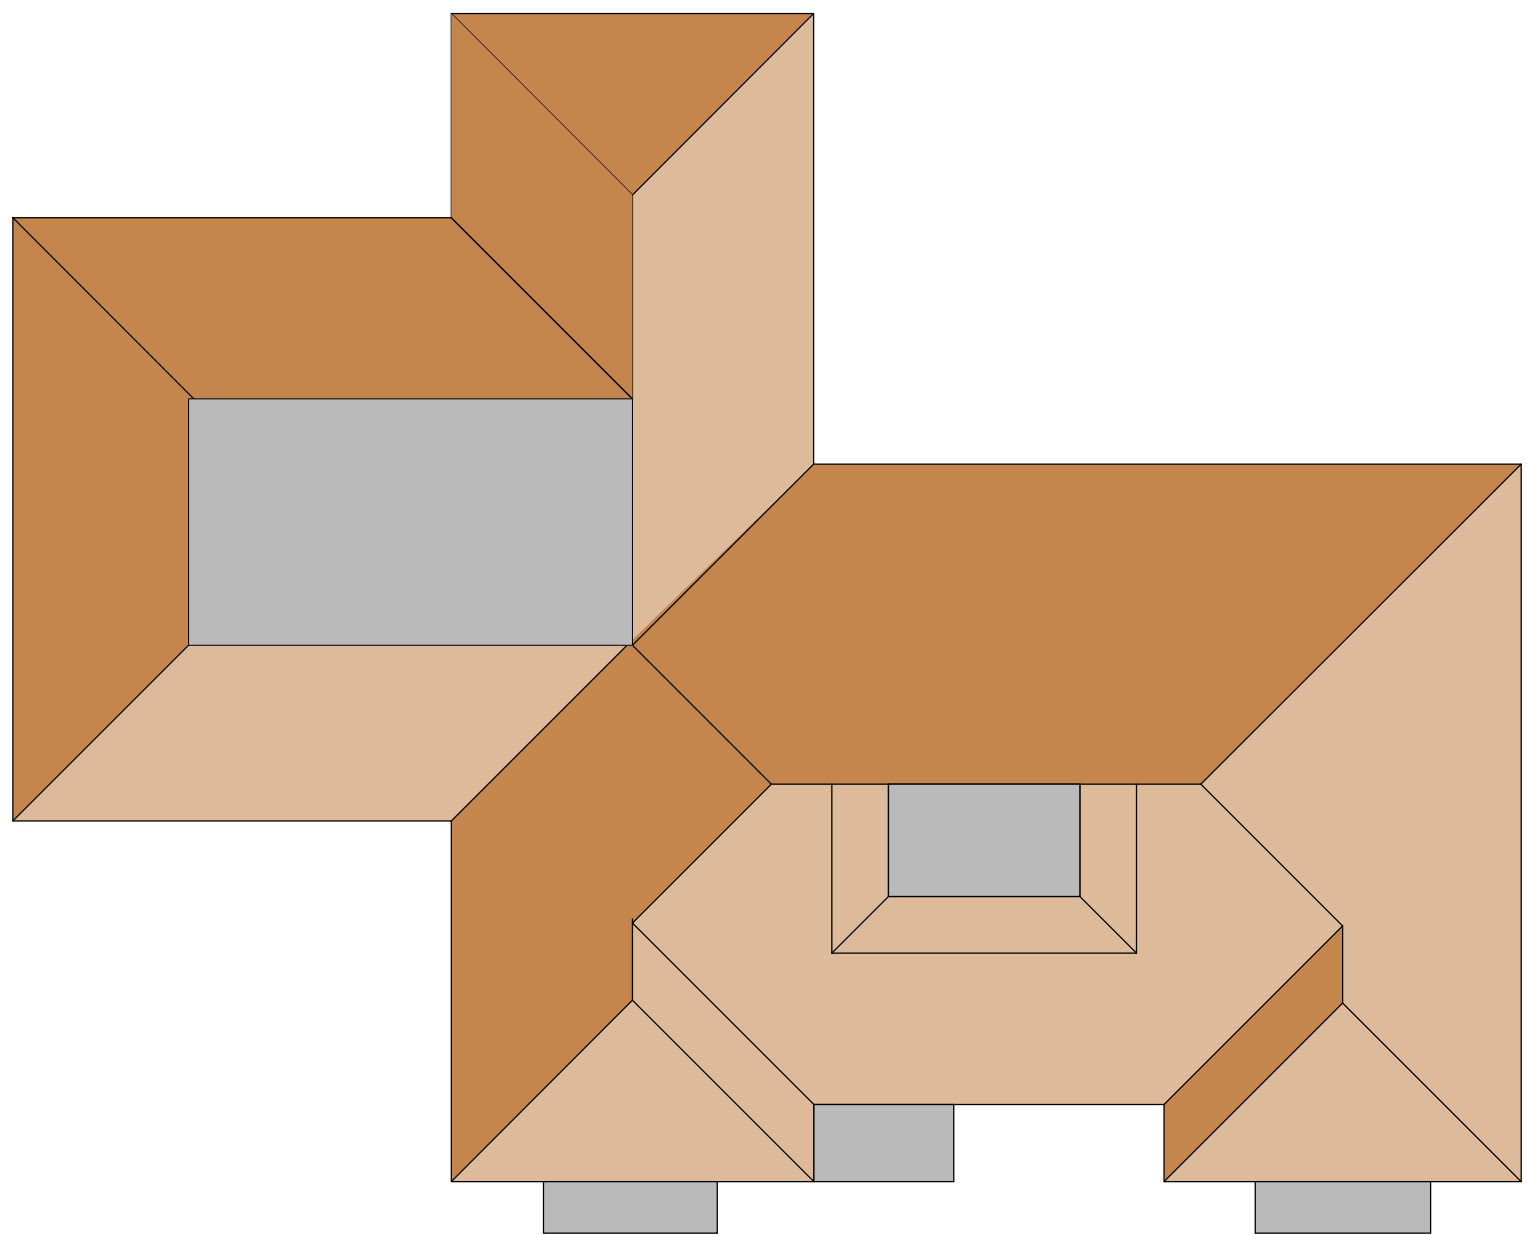

Roof Plan

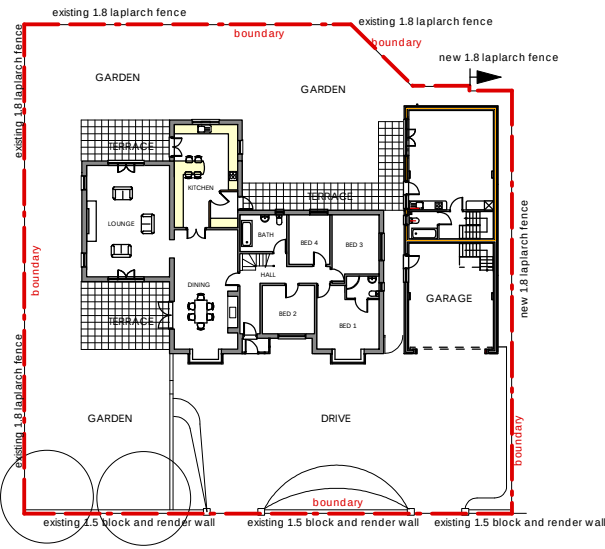

Block Plan 1:500

NOTES

REVISIONS
A.PLANNERS REQUIREMENTS ADDED MAY 18
B.PLANNERS REQUIREMENTS ADDED JULY 18

TITLE
PROPOSED PLANS, ELEVATIONS, SITE PLAN

10 Park Road Hayling Island Hants

SCALE: 1:100 1:500

DATE: APRIL 2018

DRWG NO: CB/002

REV NO:B

D.ALLEN
Architectural Technician
38 Salterns Lane
Hayling Island,Hants PO11 0PY
Tel: (02392) 467620
E-mail: haylingplans@btinternet.com

0 5m
1:100 @A1