



Material Legend


- (A) Kingspan KS1000 RW Profiled Composite Roof Cladding [Anthracite Grey RAL 7016]
- (B) Powder Coated Aluminium Parapet Profile [Anthracite Grey RAL 7016]
- (C) Kingspan MicroRib horizontal cladding [White Aluminium RAL 9006]
- (D) Kingspan MicroRib horizontal cladding [Traffic White RAL 9016]
- (E) Composite Pre-cast Concrete Plinth Wall
- (F) Loading Bay Doors
- (G) Powder Coated Aluminium Louvre Panel Units [Grey Aluminium RAL 9007]
- (H) PPC Aluminium Casette Panel/ Curtain Wall [Grey Aluminium RAL 9007]
- (I) PPC Aluminium Curtain Wall Stick System [Grey Aluminium RAL 9007]
- (J) Glazed Spandrel 'Lookalike' Panel [Grey Aluminium RAL 9007]
- (K) Fully Glazed Entrance Doors & Powder Coated Aluminium Frame [Grey Aluminium RAL 9007]
- (L) Solid Core Steel Door [Grey Aluminium RAL 9007]
- (M) Rooflight [Grey Aluminium RAL 9007]
- (N) Canopy [By Tenant]

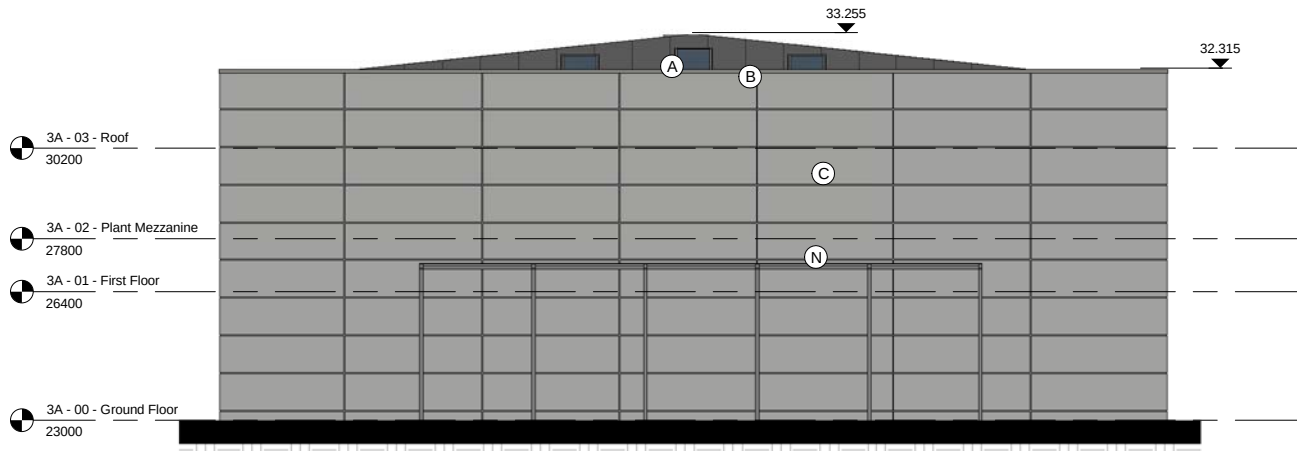

1 3A - East Elevation
1 : 100

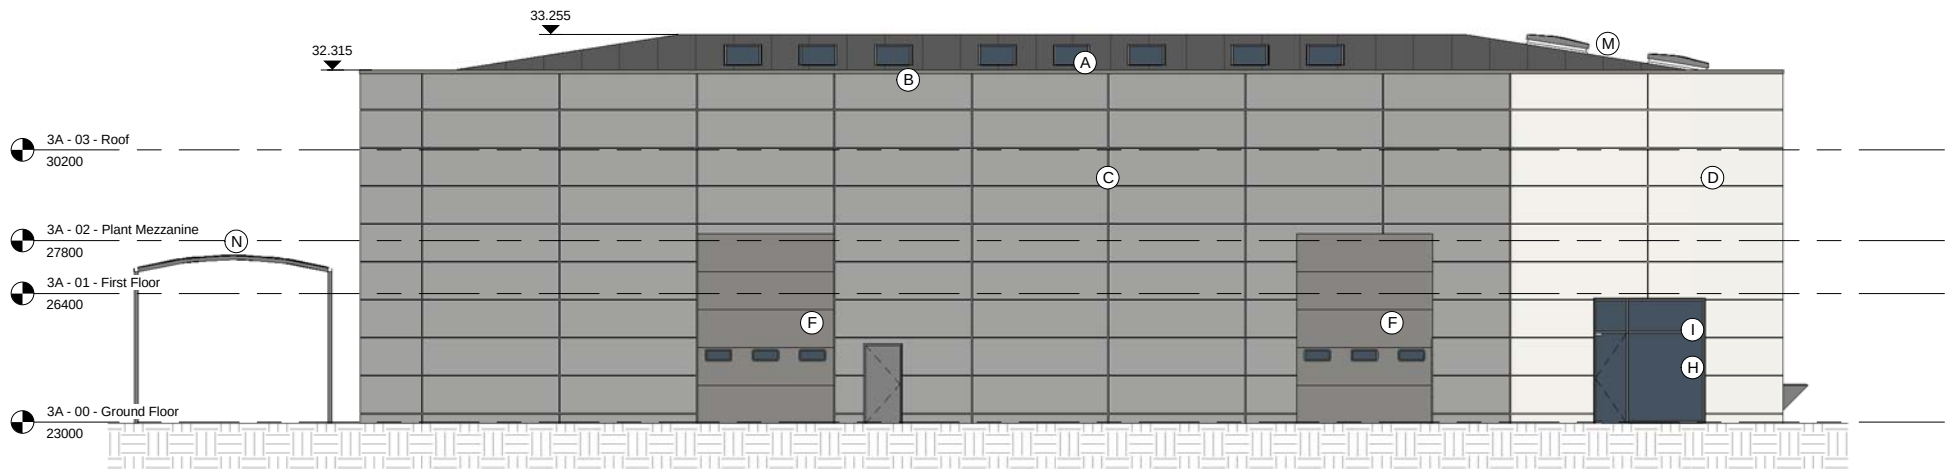

2 3A - North Elevation
1 : 100

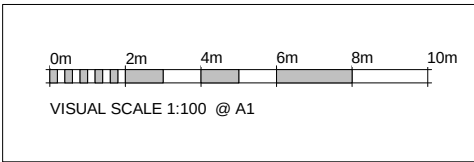

P4	AJR	SL	090218	Revised for Planning
P3	AJR	SL	020218	Issued for Planning
P2	AJR	SL	120118	Elevations revised
P1	AJR	SL	040118	Issued for comment
rev	by	chkd	date	description

CLIENT LOGO
Tab-select, then edit family
to add your logo

BAM Design
An operating company of
BAM Construct UK Ltd

Architecture
Interior Design
3D Visualisation
Feasibility Studies
Structural Engineering
Environmental Services
Building Information

Centrium Business
Park
Centrium Way, St
61727 894200
design@bam.co.uk
www.bam.co.uk

project Dunsbury Park Plot 3

site 3A - Elevations 1 of 2

scale As indicated @

date 01/03/18

project code DHF-

drawn AJR

checked SL

project code originator

volume level type role number rev

purpose of issue

PROPOSED

BAM job no. 4330

diag. status **S4**

BAMD-Z3- ZZ- DR- A- 12003 P4