

1 and 1A KING STREET, EMSWORTH
PROPOSED

NOTES:


Dimensions to be checked on site before commencing work.
Any discrepancies shall be reported to the architect immediately.

Do not scale from these drawings except for planning purposes.

Use figured dimensions only.


Where applicable this drawing is to be read in conjunction with other consultants' drawings.

All drawings to be read in conjunction with specification and all other drawings including structural engineer and mechanical and electrical drawings / specification

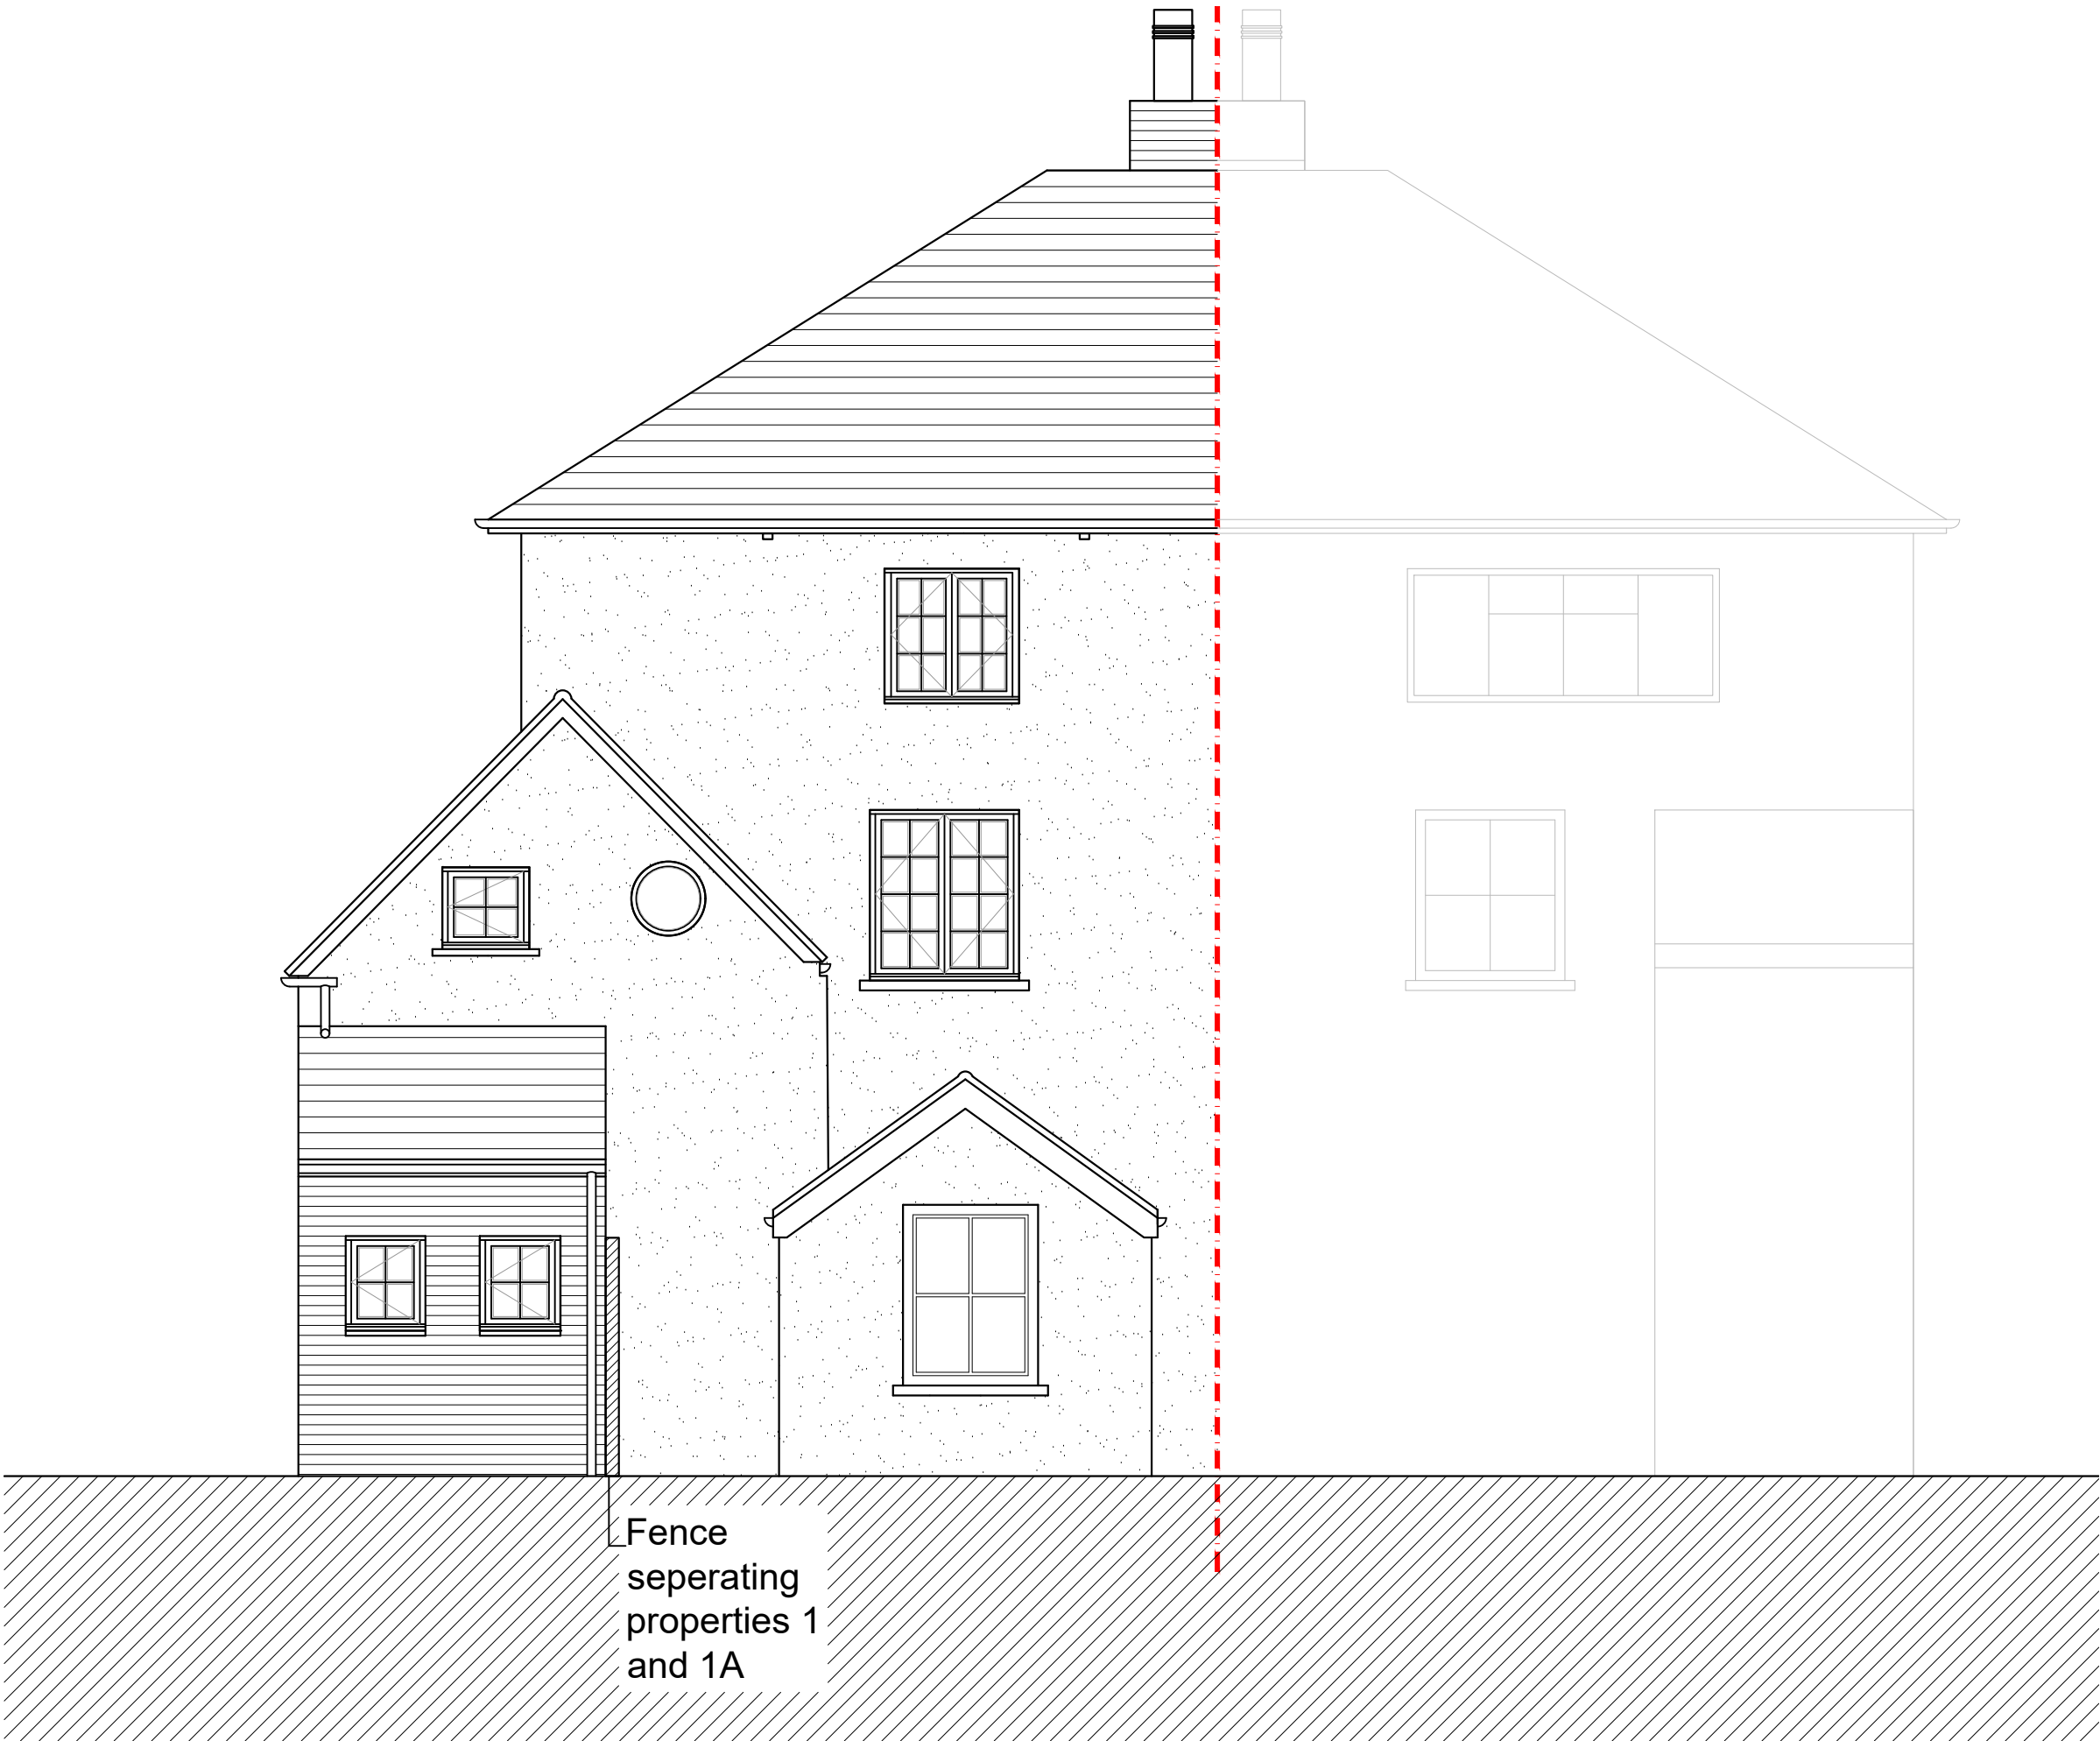


REAR ELEVATION
(South West Facing)
1:50

Fence
seperating
properties 1
and 1A

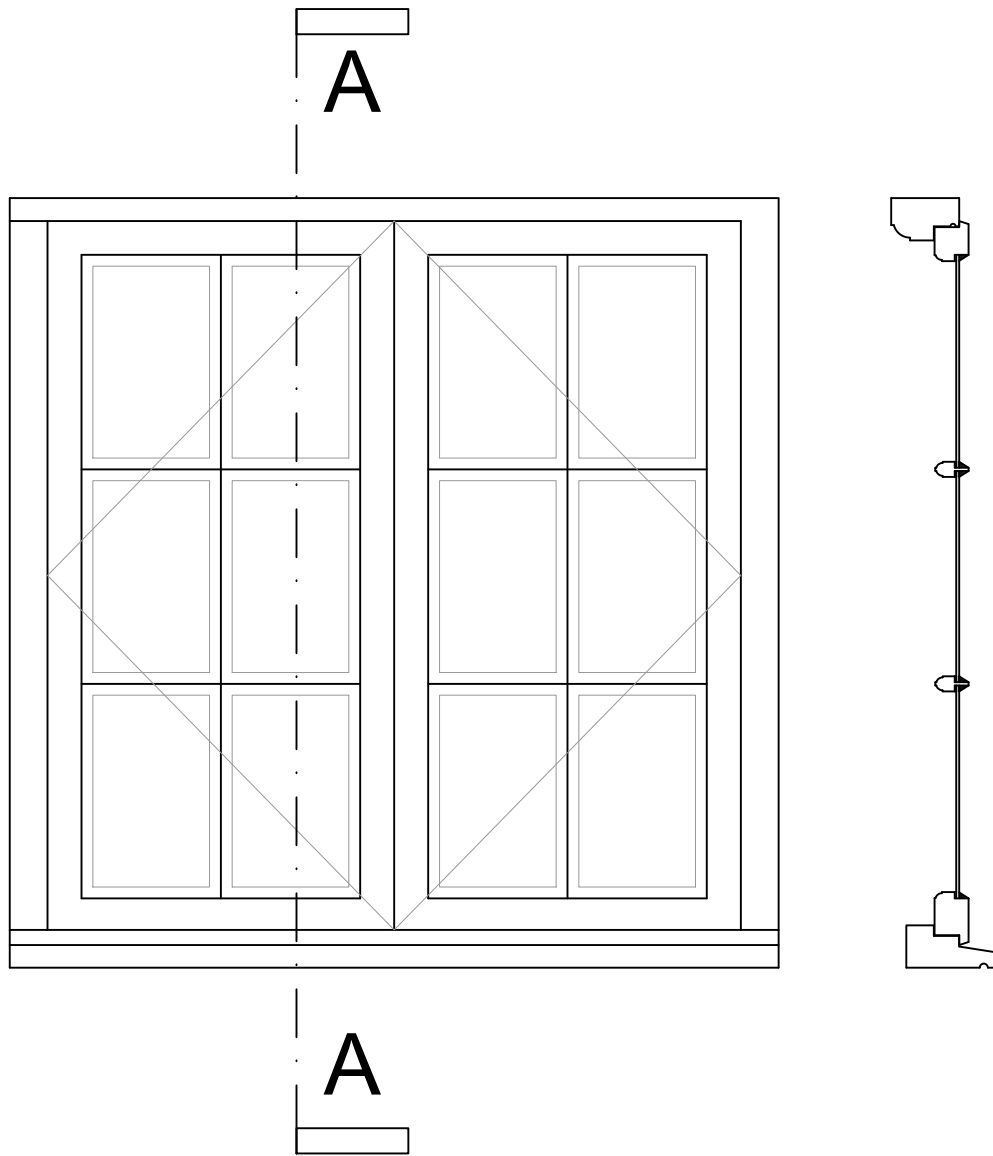


WINDOW A
1:10

SECTION A-A
1:10

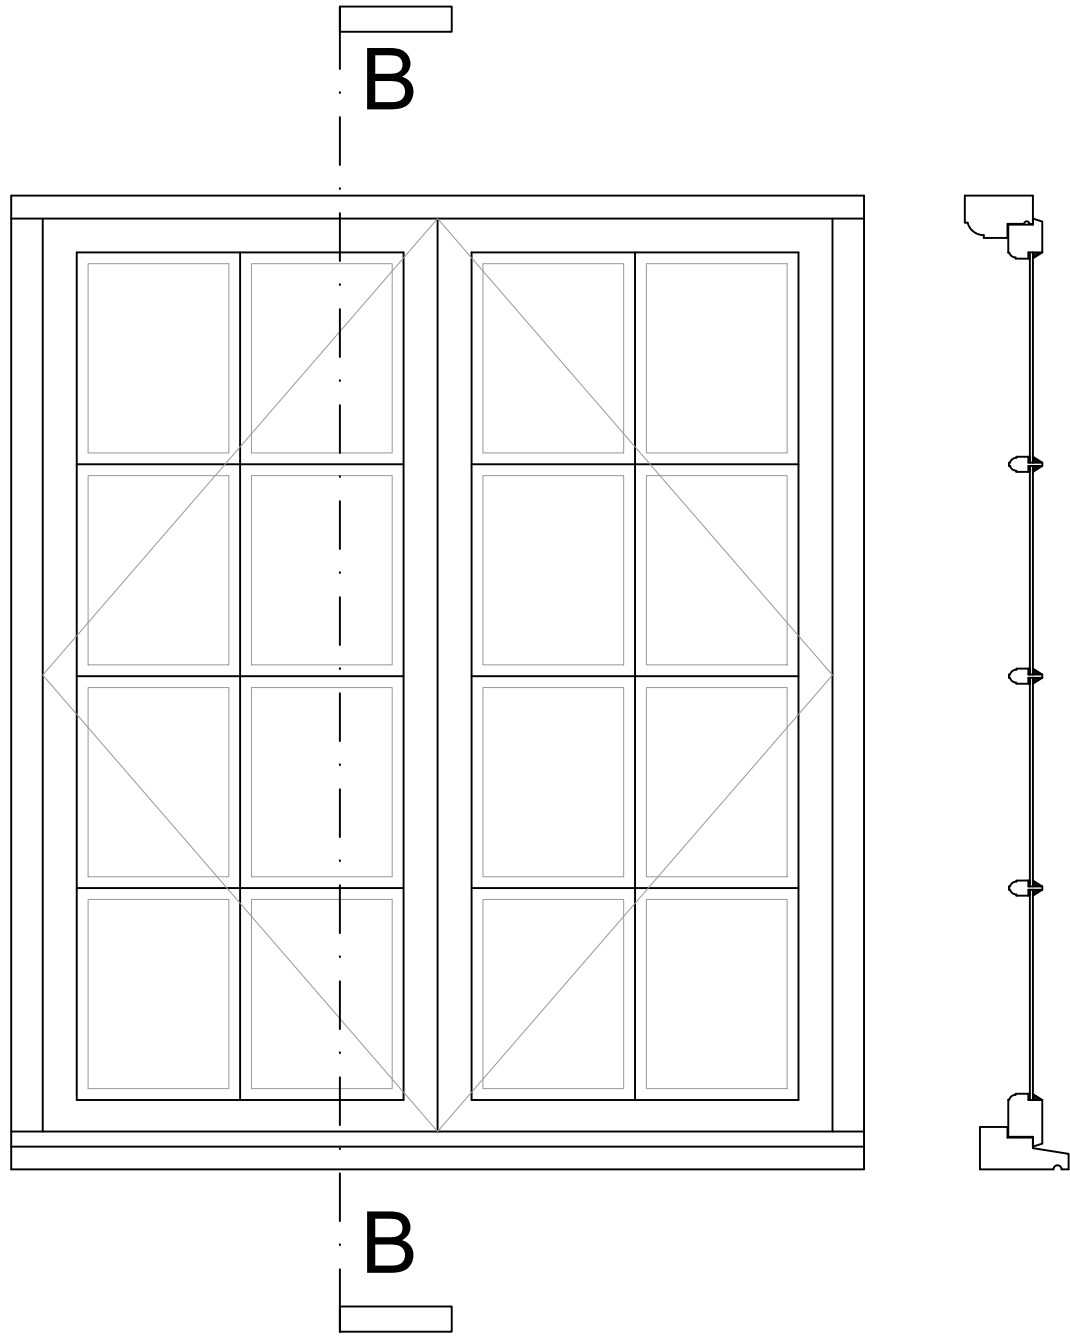


WINDOW B
1:10


SECTION B-B
1:10

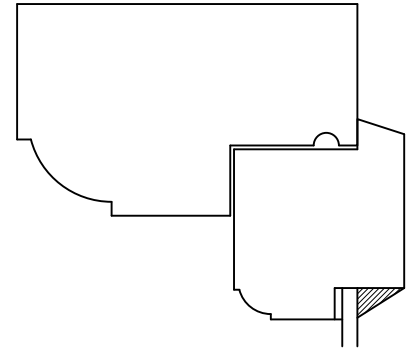


HEAD & JAMBS, TOP
RAIL AND STILES
1:2

 

GLAZING BAR
1:2

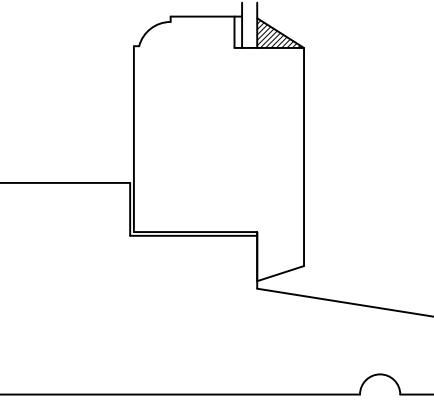


BOTTOM RAIL AND CILL
1:2

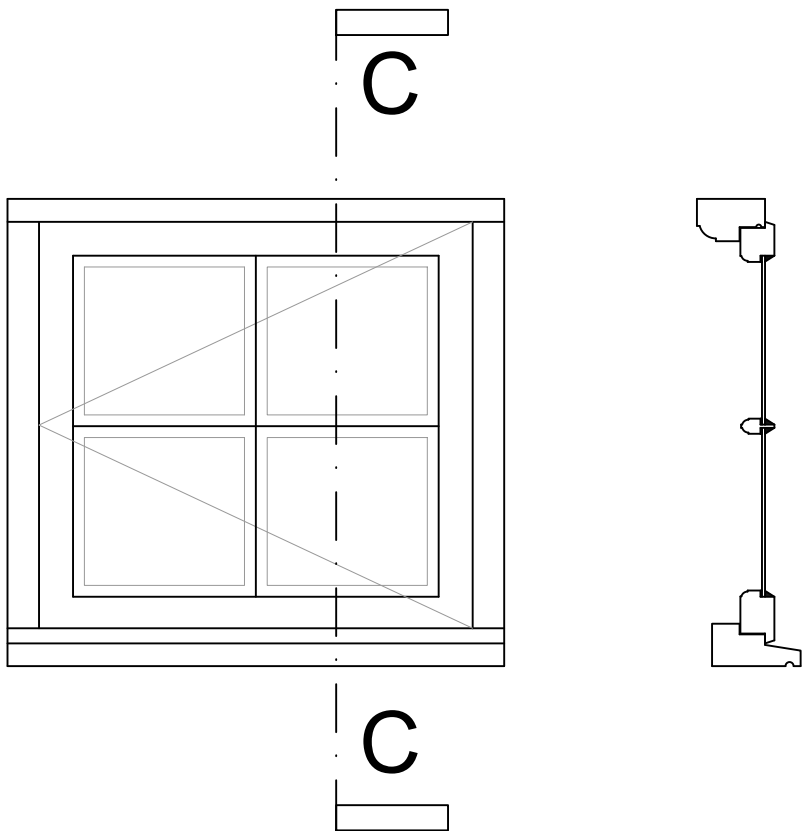


WINDOW C
1:10

SECTION C-C
1:10

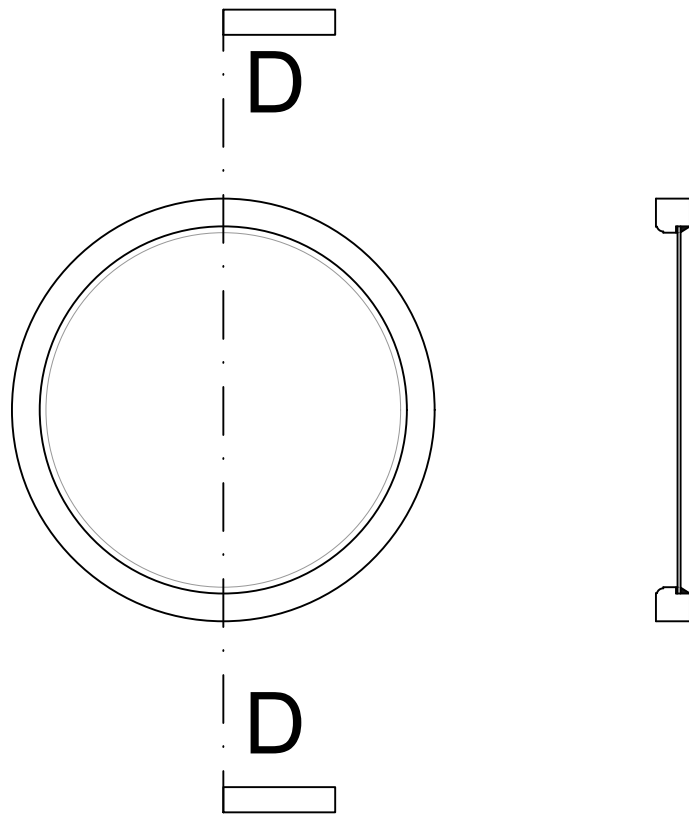


WINDOW D
1:10

SECTION D-D
1:10

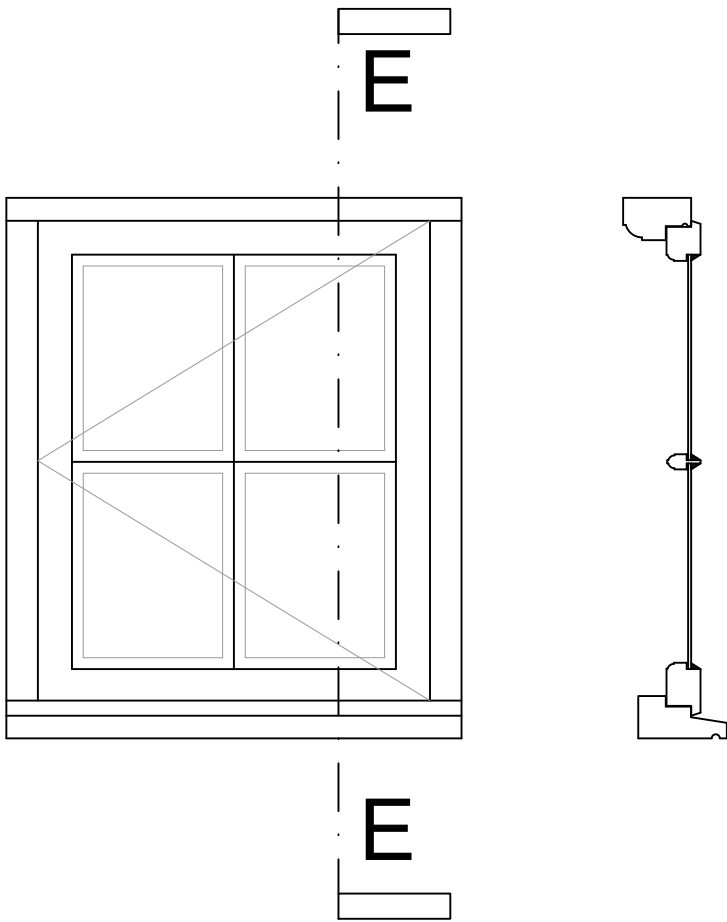

WINDOW E
1:10

SECTION E-E
1:10

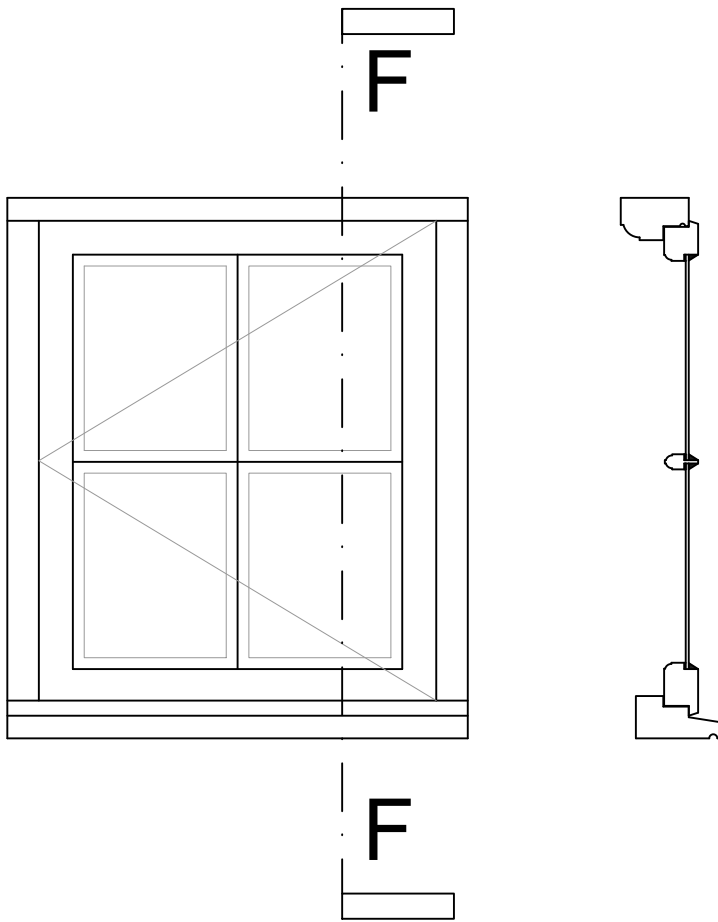

WINDOW F
1:10

SECTION F-F
1:10

REV	DATE	AMENDMENT	DRAWN

hd
architects

Helyer Davies Architects Ltd
1 The Old Flour Mill,
Emsworth, PO10 7BT
01243 370 715
www.hdarchitects.co.uk mail@hdarchitects.co.uk

CLIENT
Mr Ranald McDonald

PROJECT
1 and 1A King Street
Emsworth
PO10 7AX

DRAWING
Proposed Elevation
Proposed Sections

SCALE
as noted @A1

DATE	February 2018	DRAWN	JF
DRAWING NUMBER	17163 - 03	REVISION	*