


NOTE:
It may not be reproduced in part or in whole without prior written permission.
All dimensions to be checked on site before work commences.
SUBJECT TO BUILDING REGULATIONS, FIRE REGULATIONS AND STATUTORY APPROVALS.
This drawing is only to be used in conjunction with drawing notes & specification prepared by
PARIO CONSULTING LIMITED.
Subject to statutory approval.


Legend

Extent of possible flooding, lowest bridging point of level of 42.26 shown.


Elevated footpath at level 42.30. To give access to dry escape route.

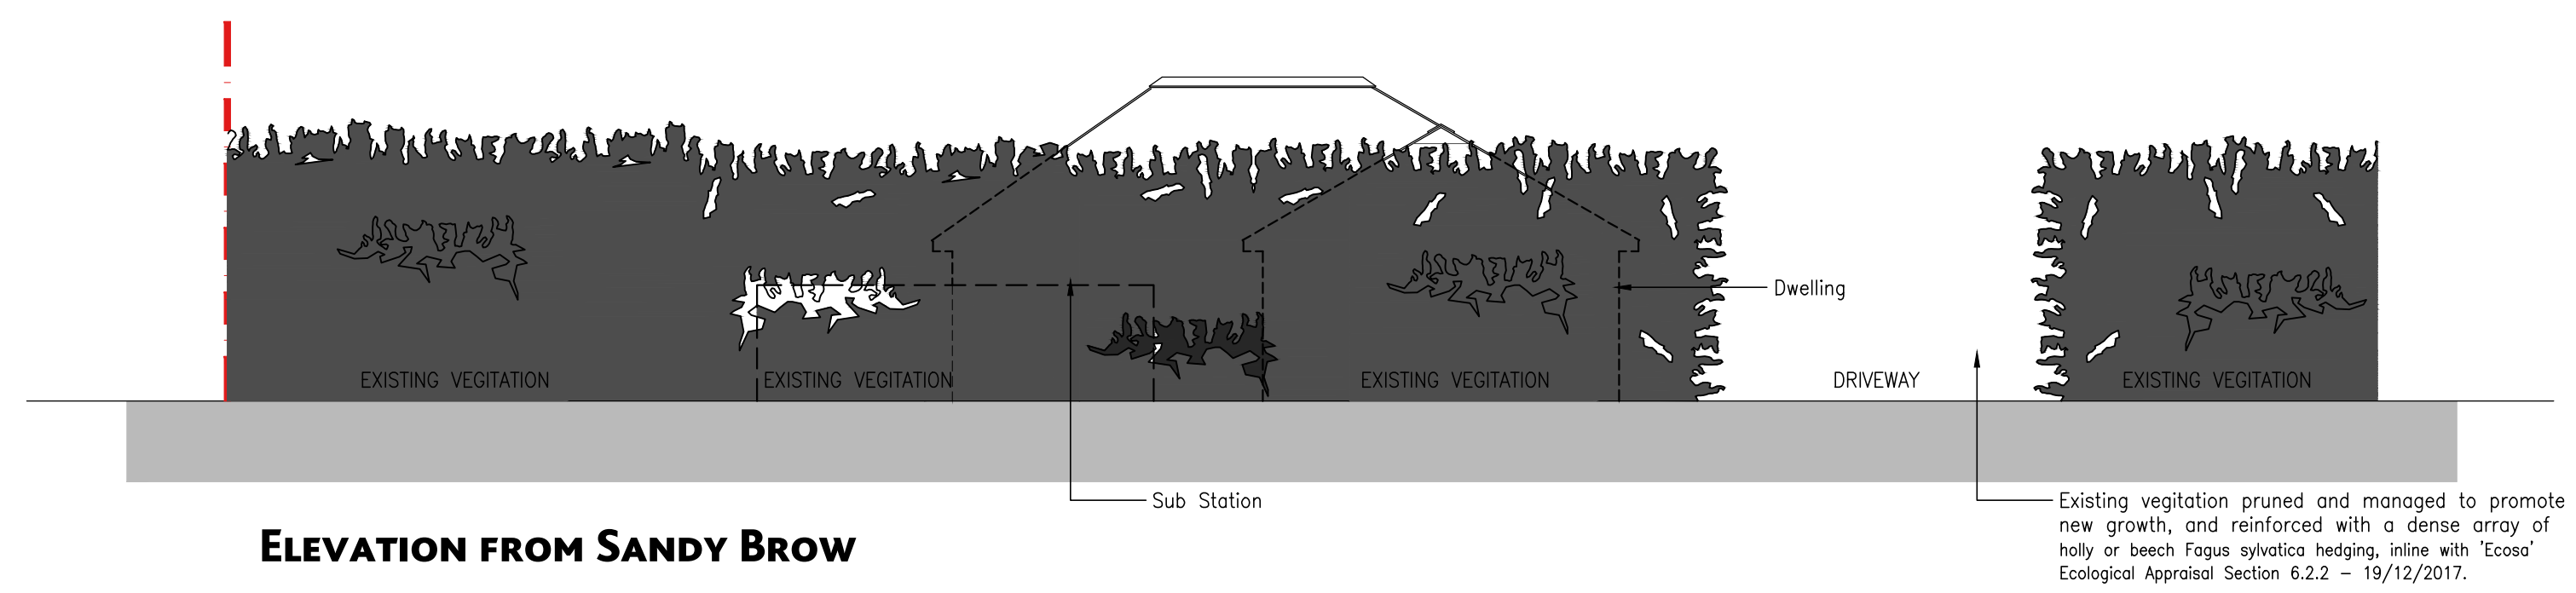

ELEVATION FROM SANDY BROW

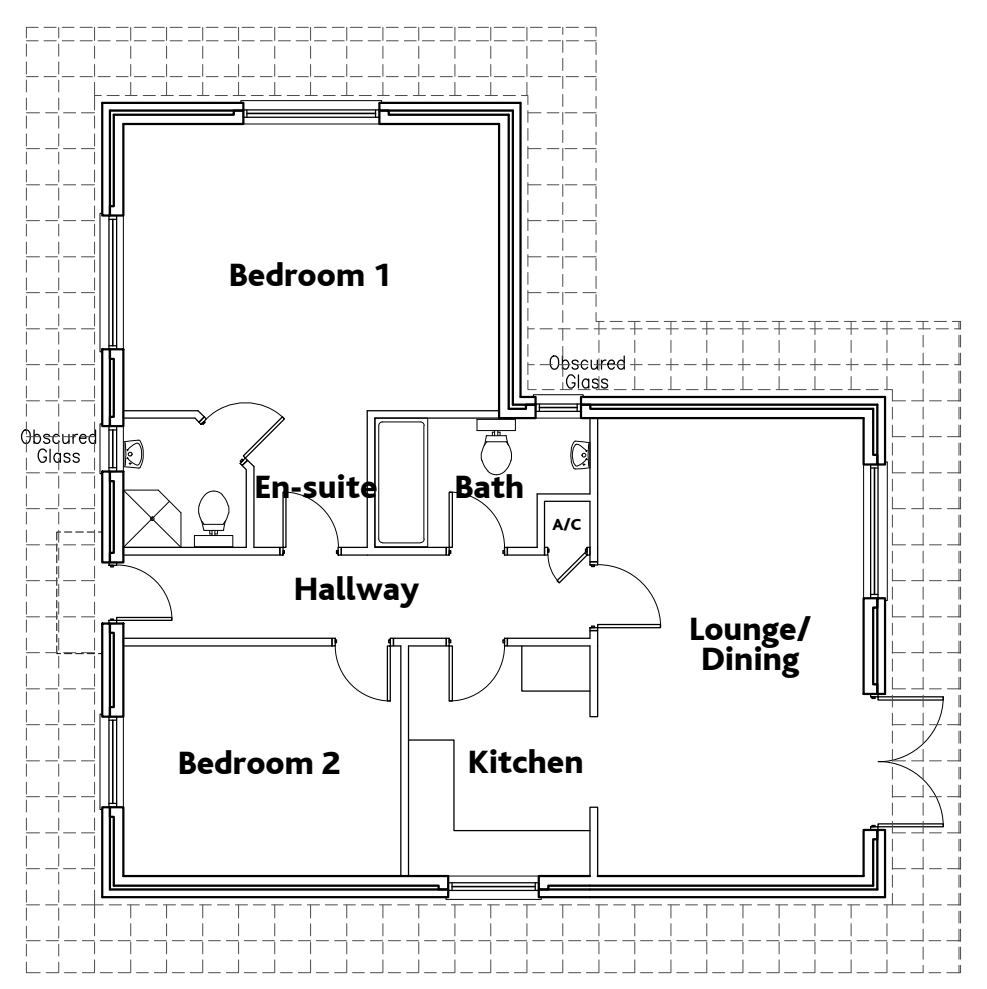

GROUND FLOOR PLAN

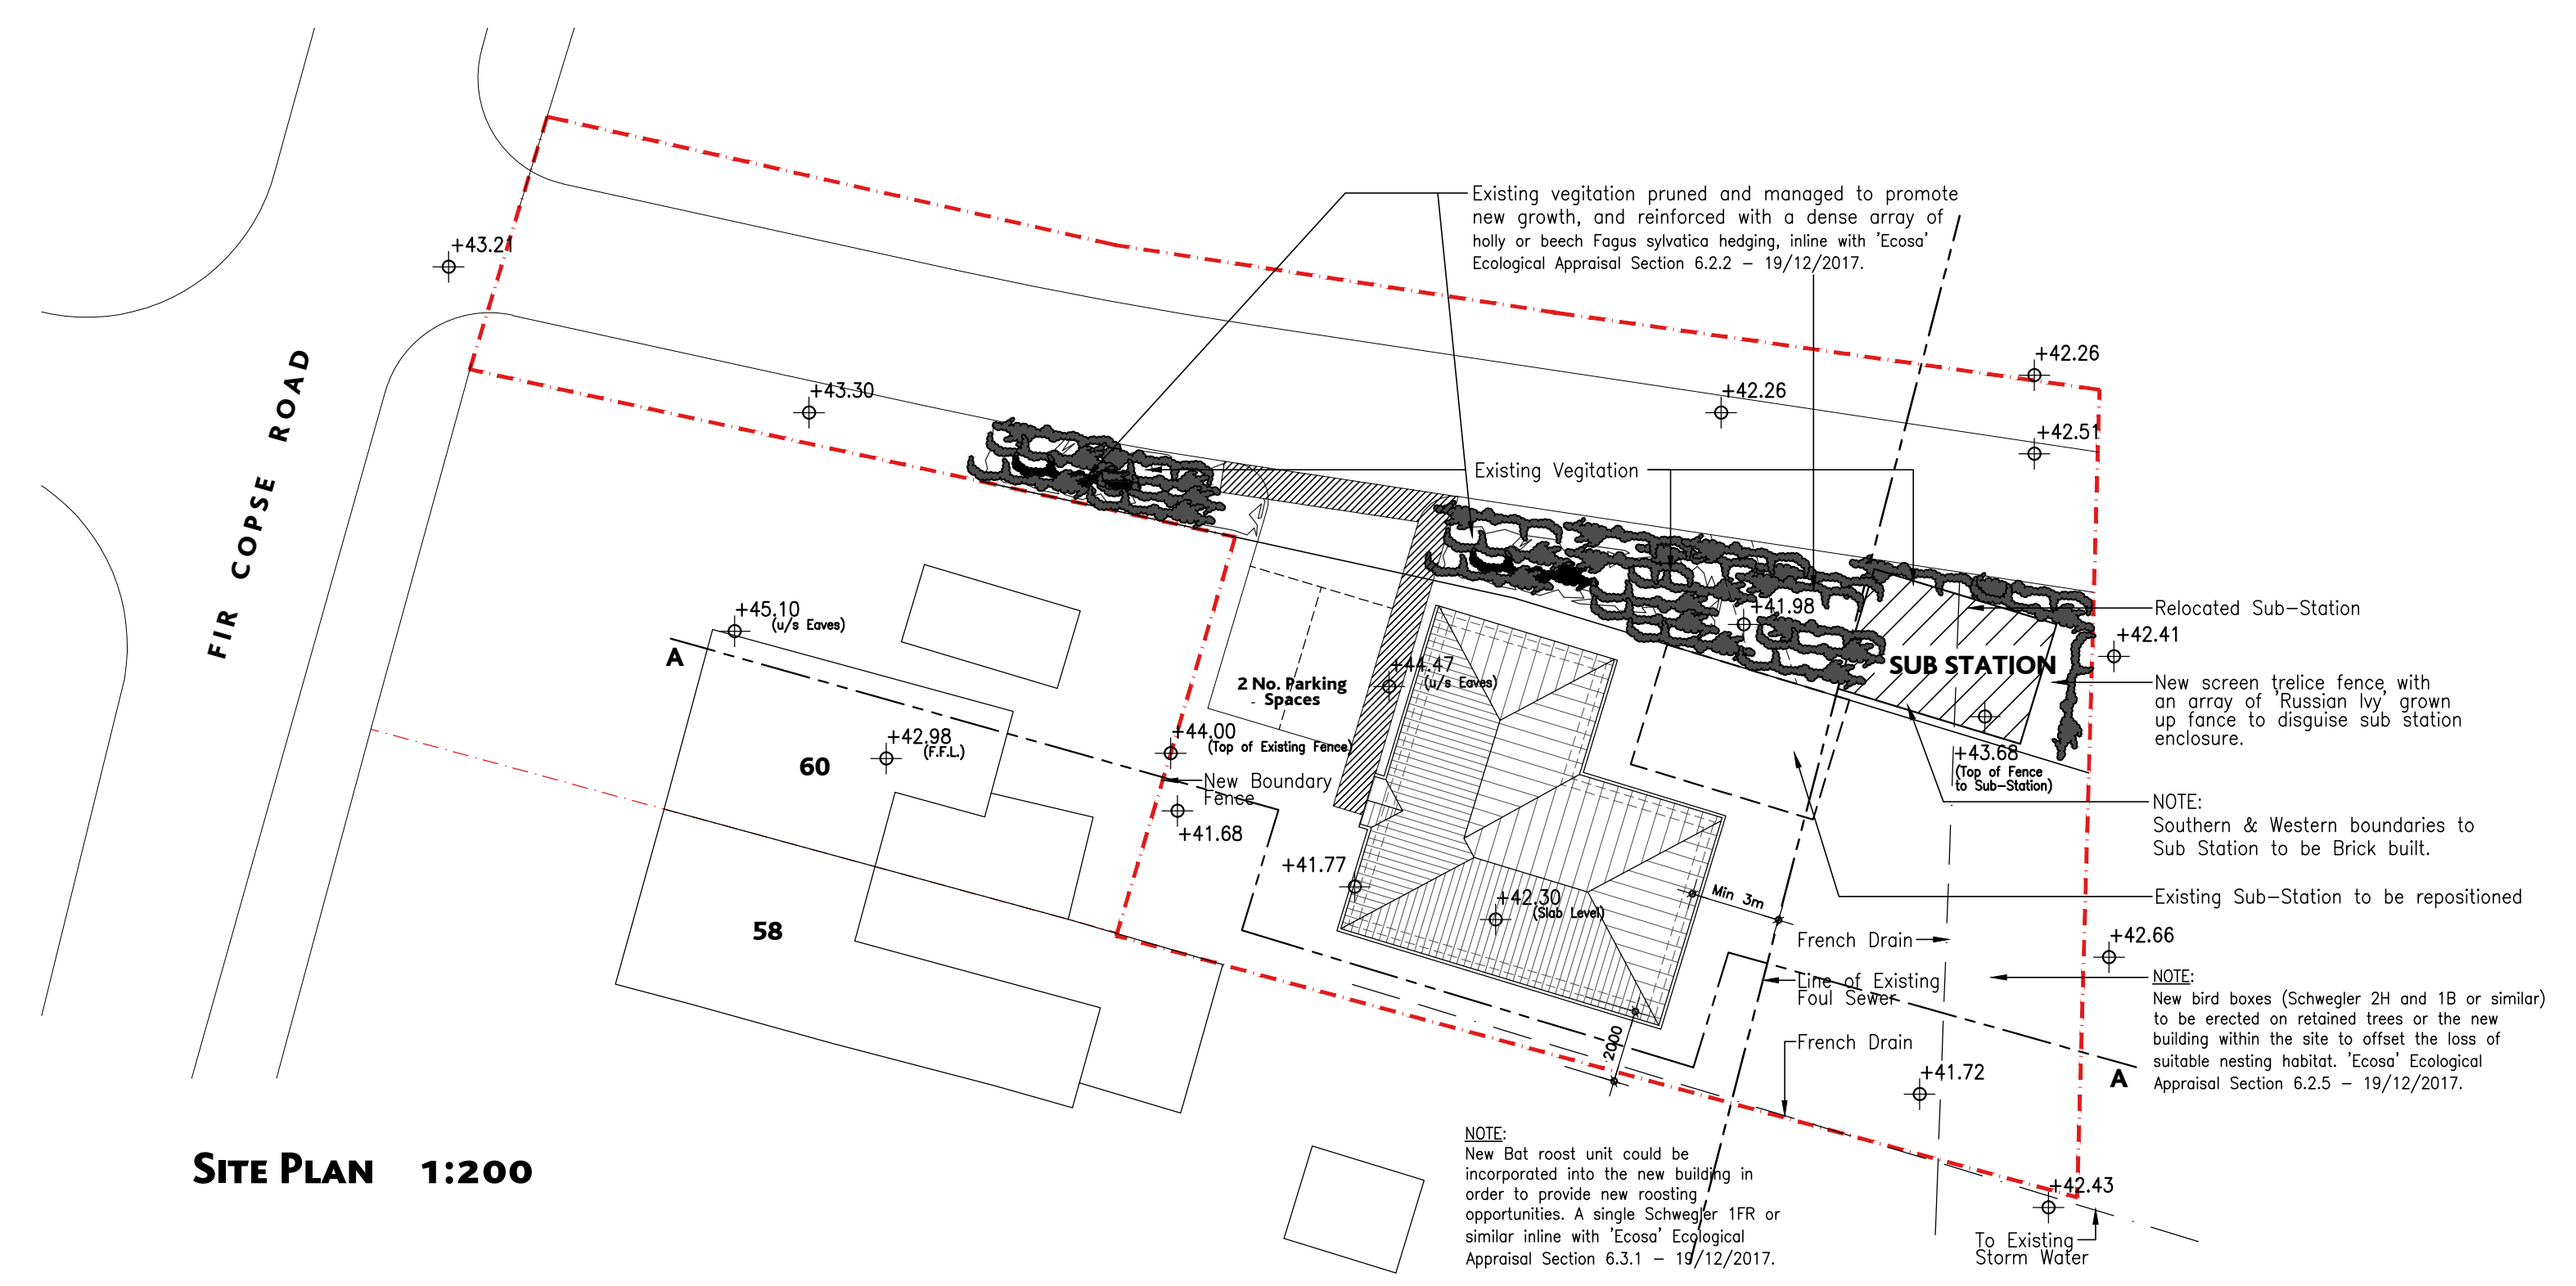

SITE PLAN 1:200



SITE LOCATION PLAN 1:1250



FRONT ELEVATION




SIDE ELEVATION



REAR ELEVATION



ENTRANCE ELEVATION

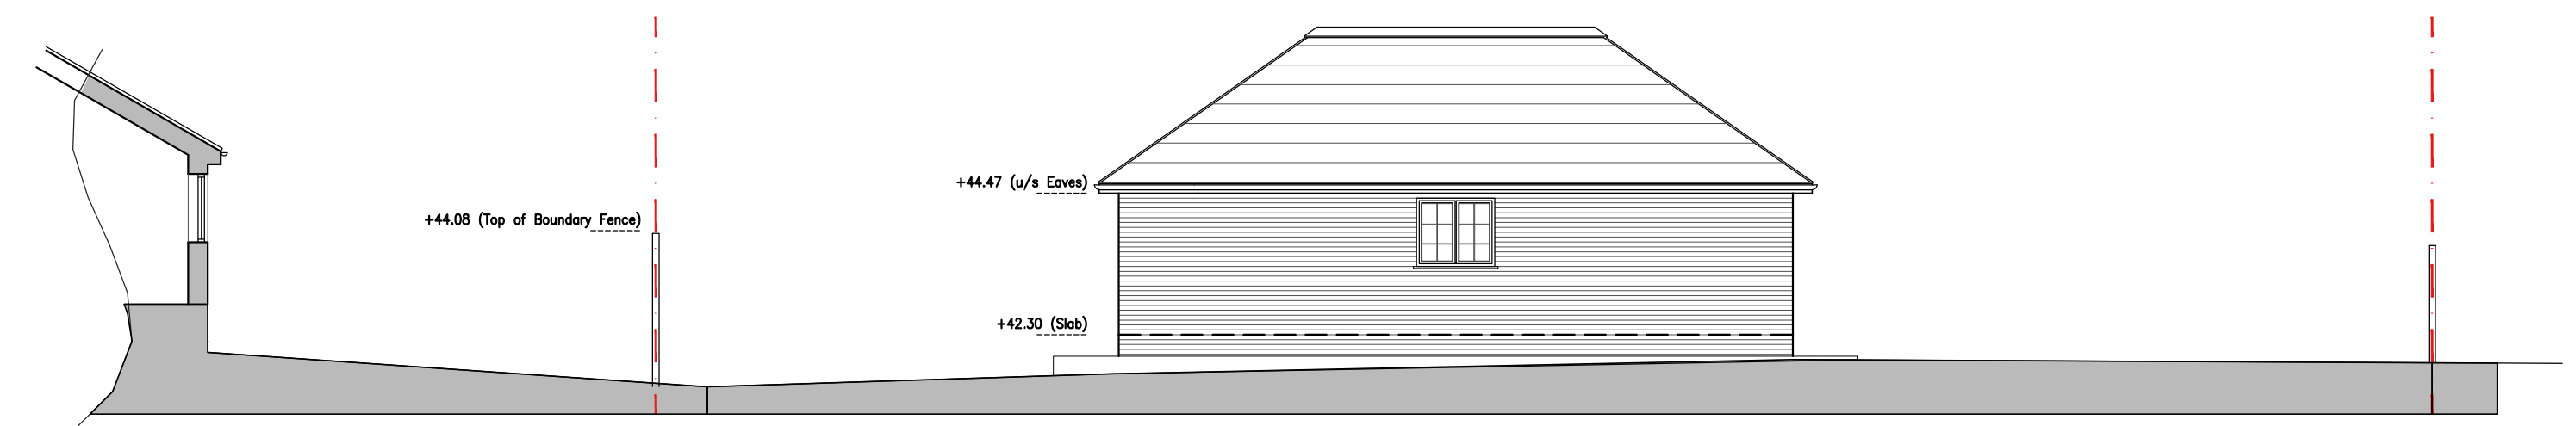

SITE SECTION A - A

pario

pario architecture
25 barnes walls road
segersworth east
hampshire
PO15 5TT

architecture + design

T +44 (0) 1489 50885
E info@pario-design.co.uk

Client:
Mr Stantiall
9 Eliot Close
Whiteley
Hampshire
PO15 7NQ

Project:
New Detached Bungalow
Fir Copse Road, Waterloooville

Drawing Title:
Proposed Plans & Elevations

Scale: 1:100	Date: Sep' 17	Author: NRS
Drawing No.: 17060/001P	Revision: B	