



Scale in Metres
0 1 2 3 4 5 for 1:100

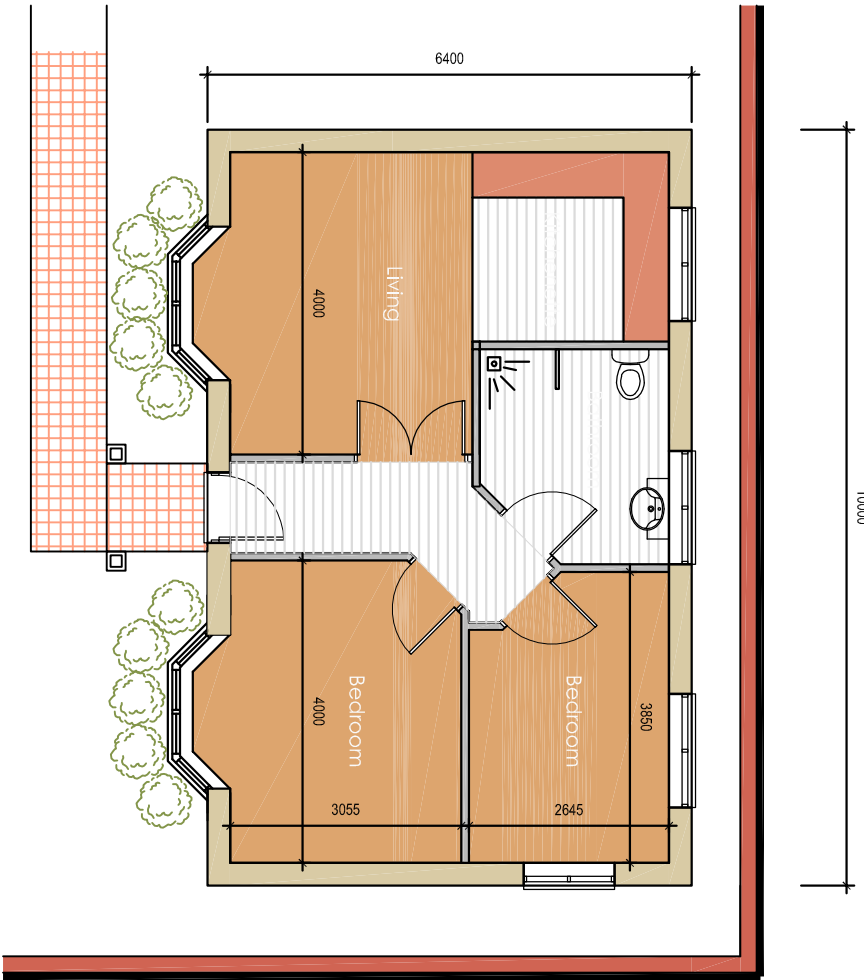

Proposed Floor Plan


Proposed East Elevation

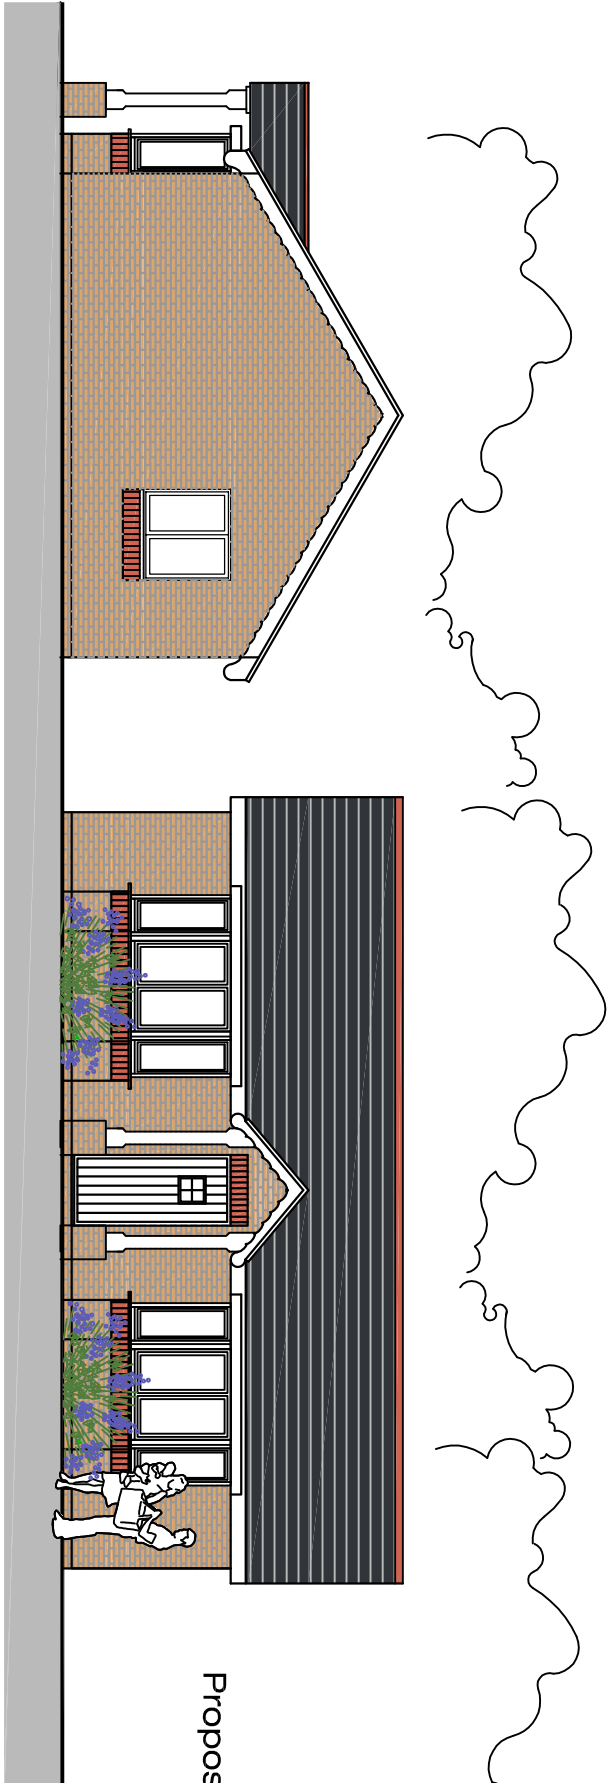

Proposed North Elevation





Proposed South Elevation

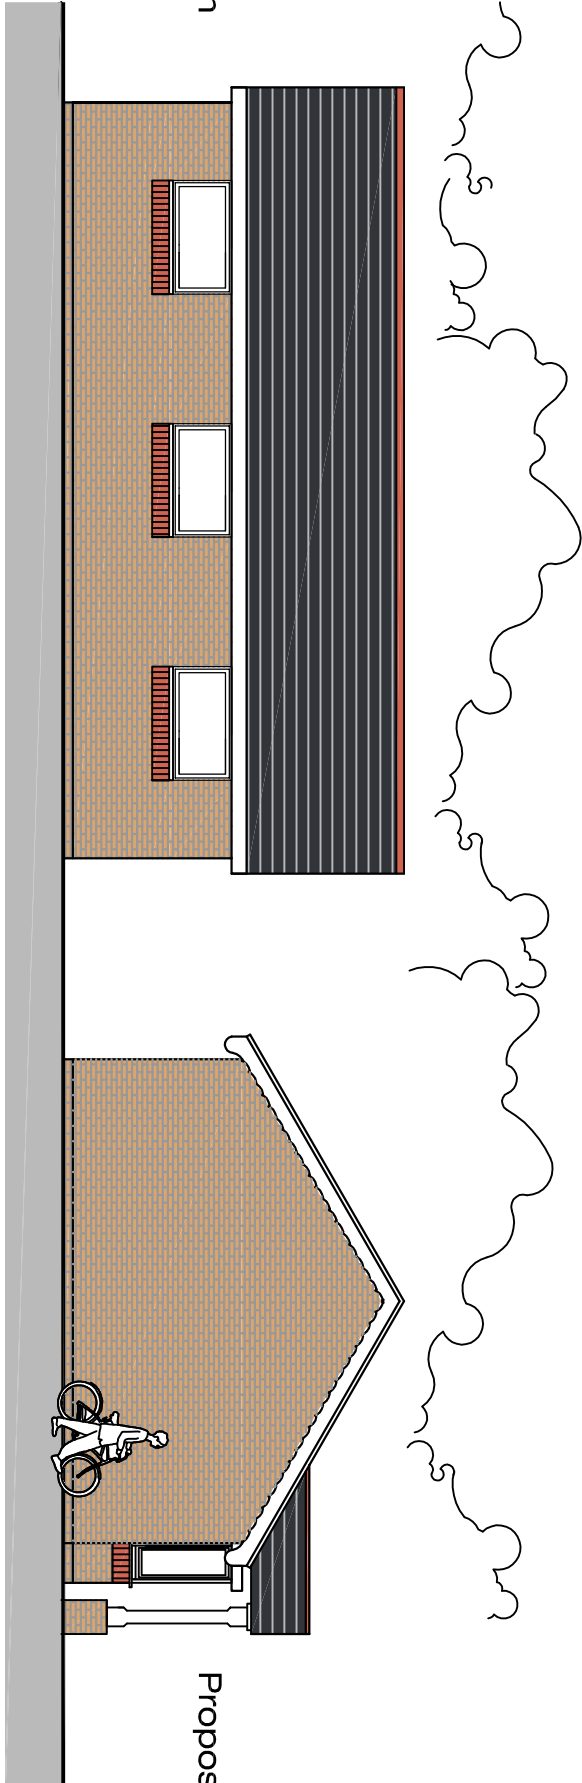

Proposed West Elevation




Proposed Street Scene

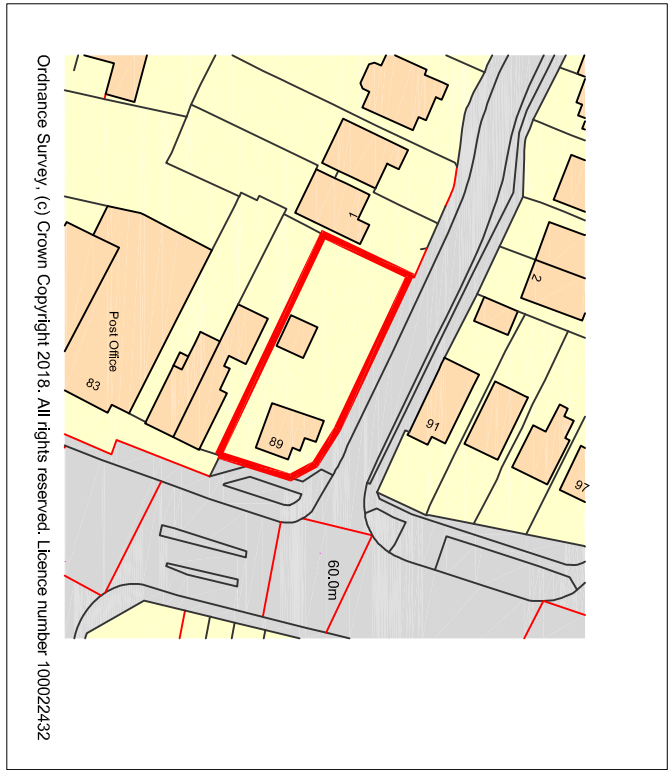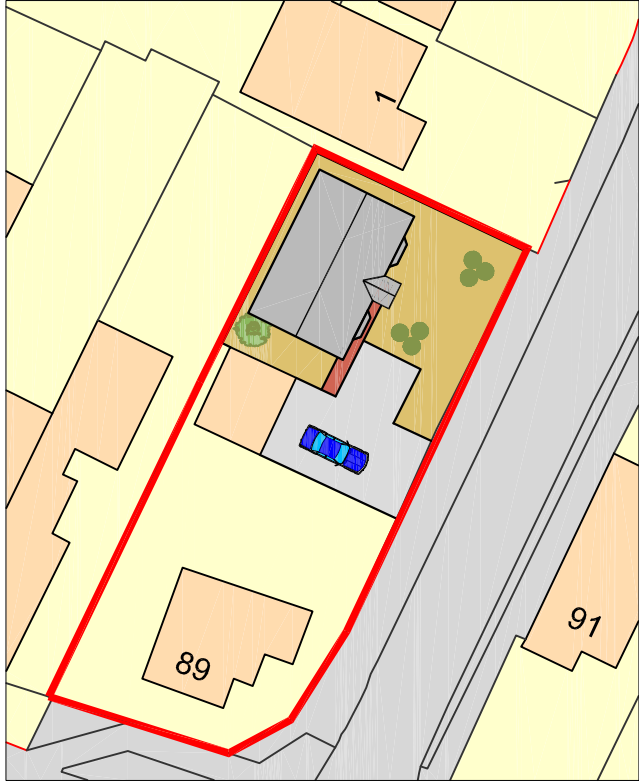

Materials Schedule

Roof slate with contrasting ridge
Quality matching brick contrasting soldier course
White upvc double glazed windows & doors
White plastic fascia & soffit

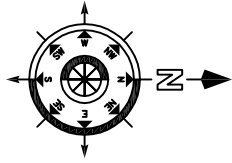

Scale in Metres
0 5 10 15 20 25 for 1:500
Scale in Metres
0 10 20 30 40 50 60 for 1:1250

REVISION:

Drawing Title :

Proposed Annexe.

Project :

89 London Road
Cowlplain
Hants.

Drawn By

CRF

Date
20/05/18

SHEET SIZE
A2

Approved By

Date

Drawing No.

CFA

FULL

BS

Revision:

Scale:

1/100

PLANNING

Chris Flint Associates Ltd

CHARTERED SURVEYORS - PROJECT MANAGERS
DEVELOPMENT CONSULTANTS

2 Emerald Close Waterlooville Hants PO7 8NZ
tel: 023 92 432484 fax: 023 92 355554
Email: chrisflintassociates@gmail.com