
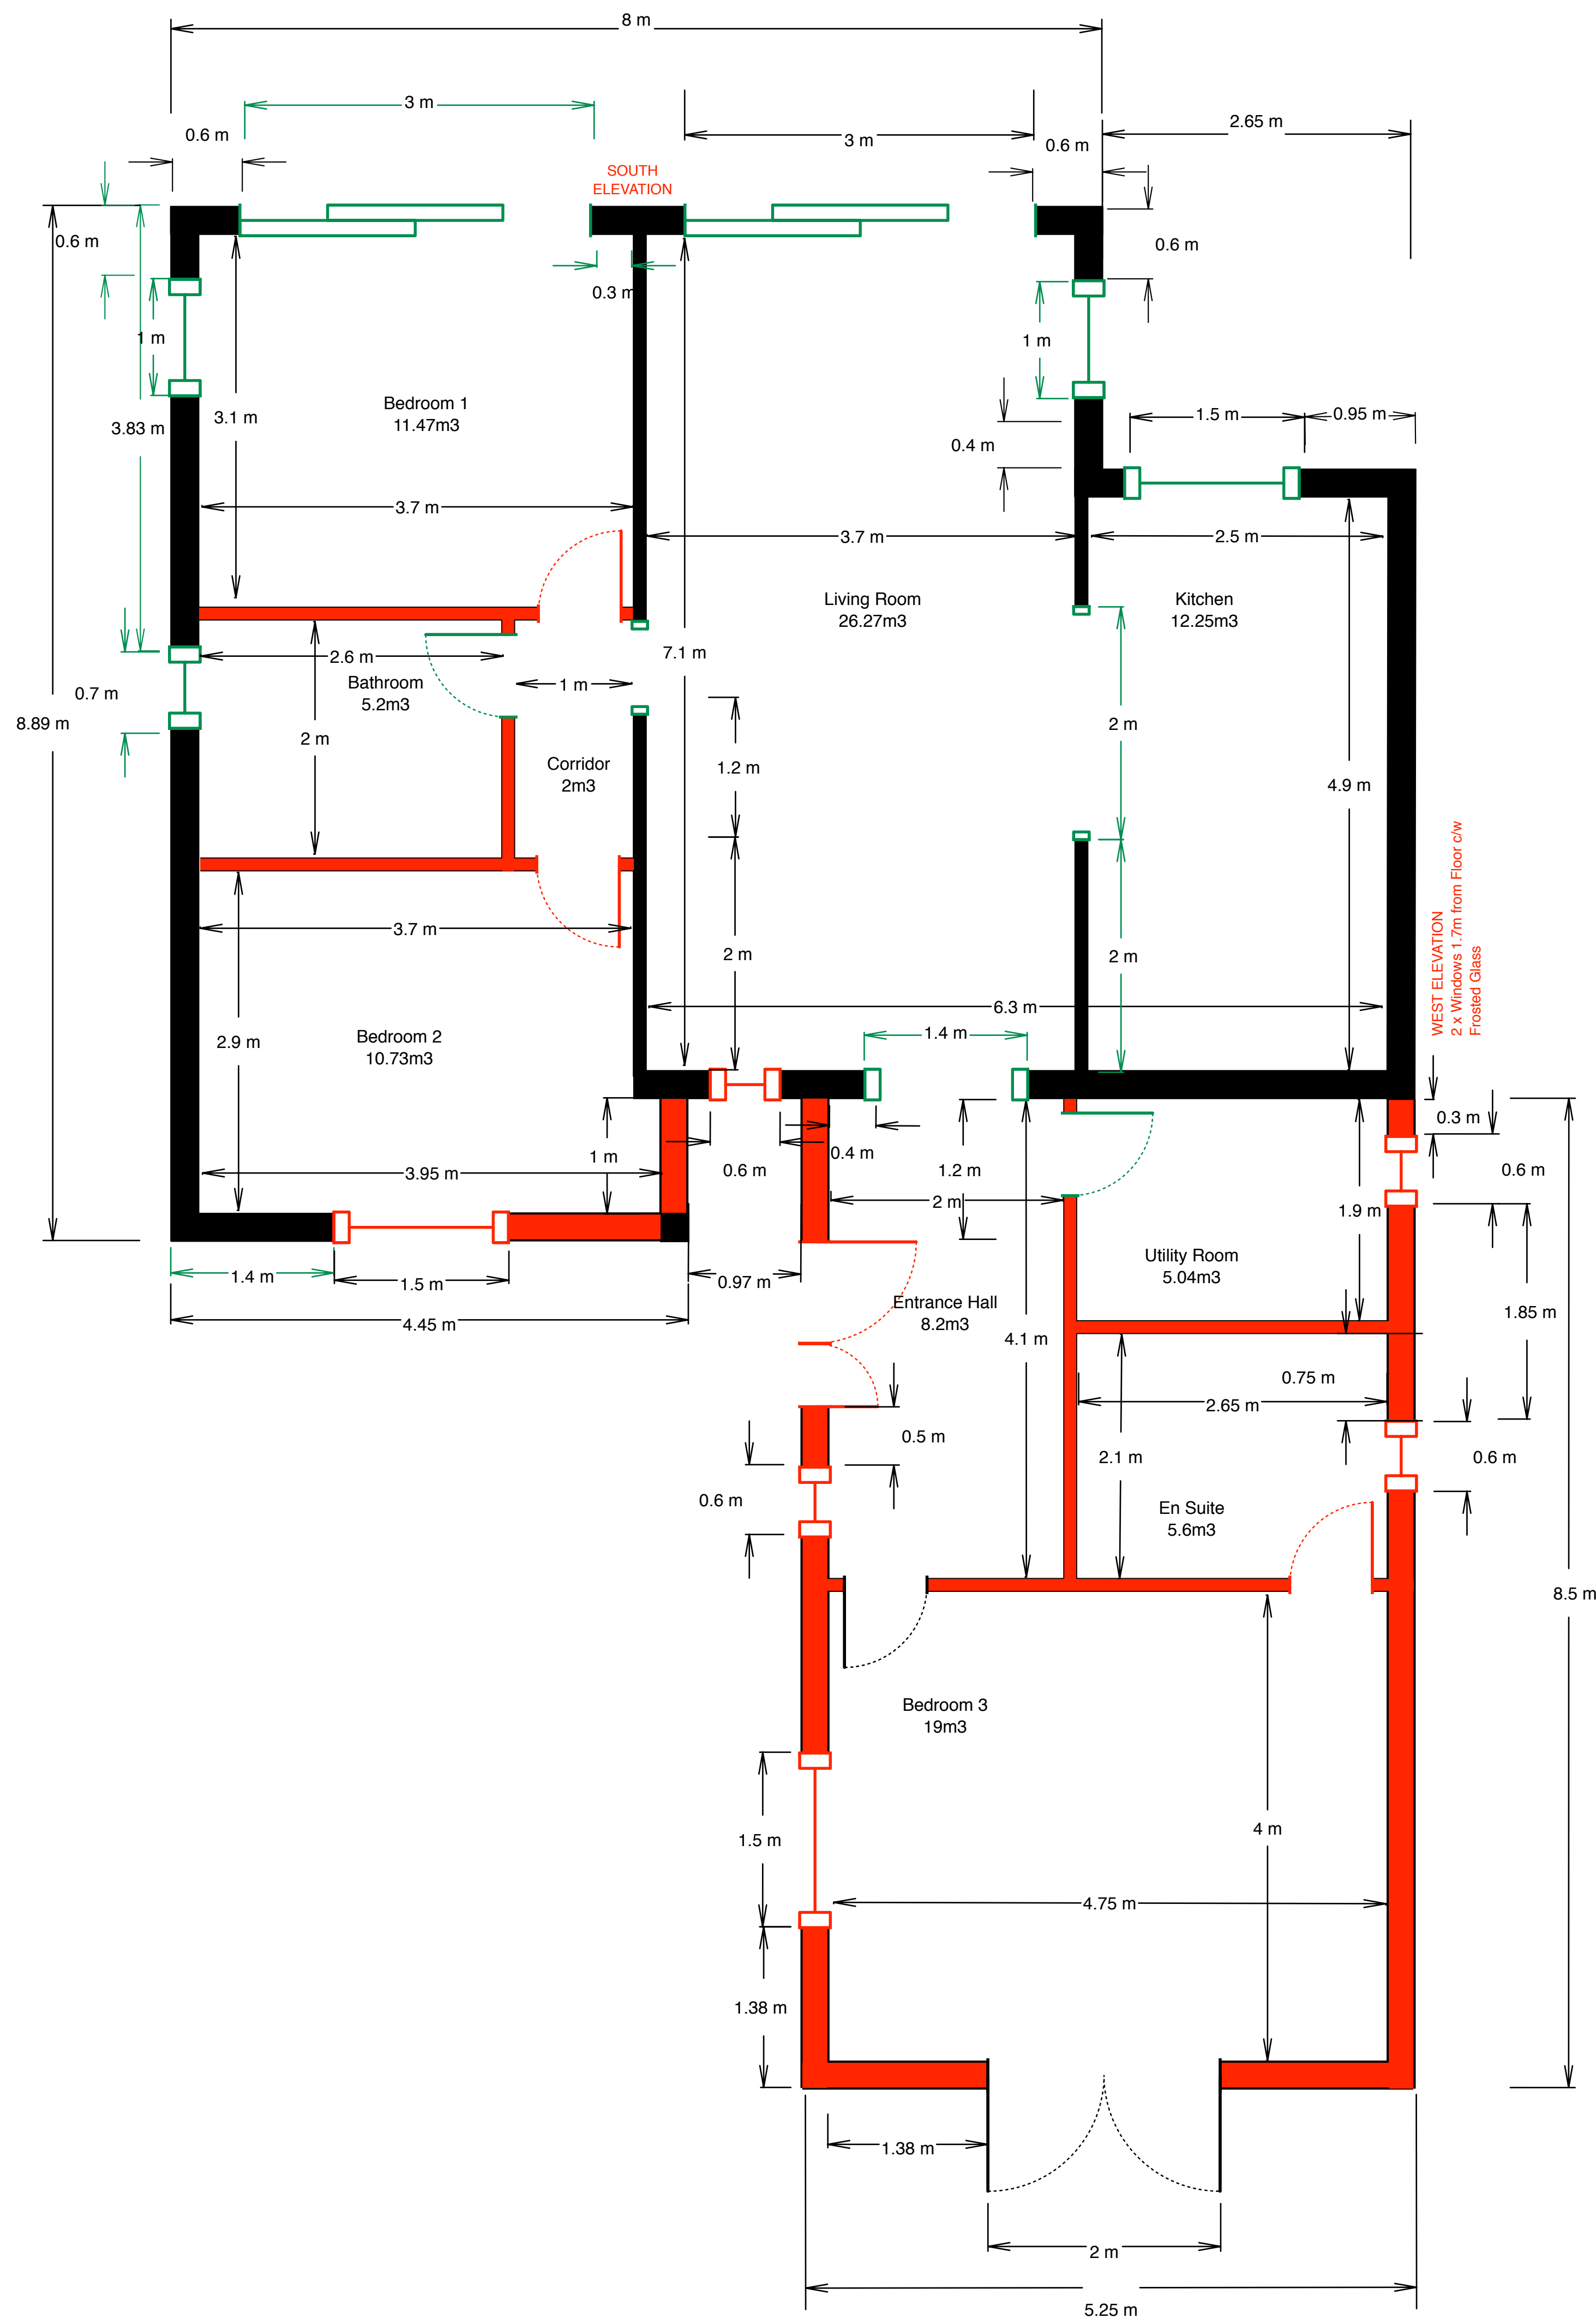
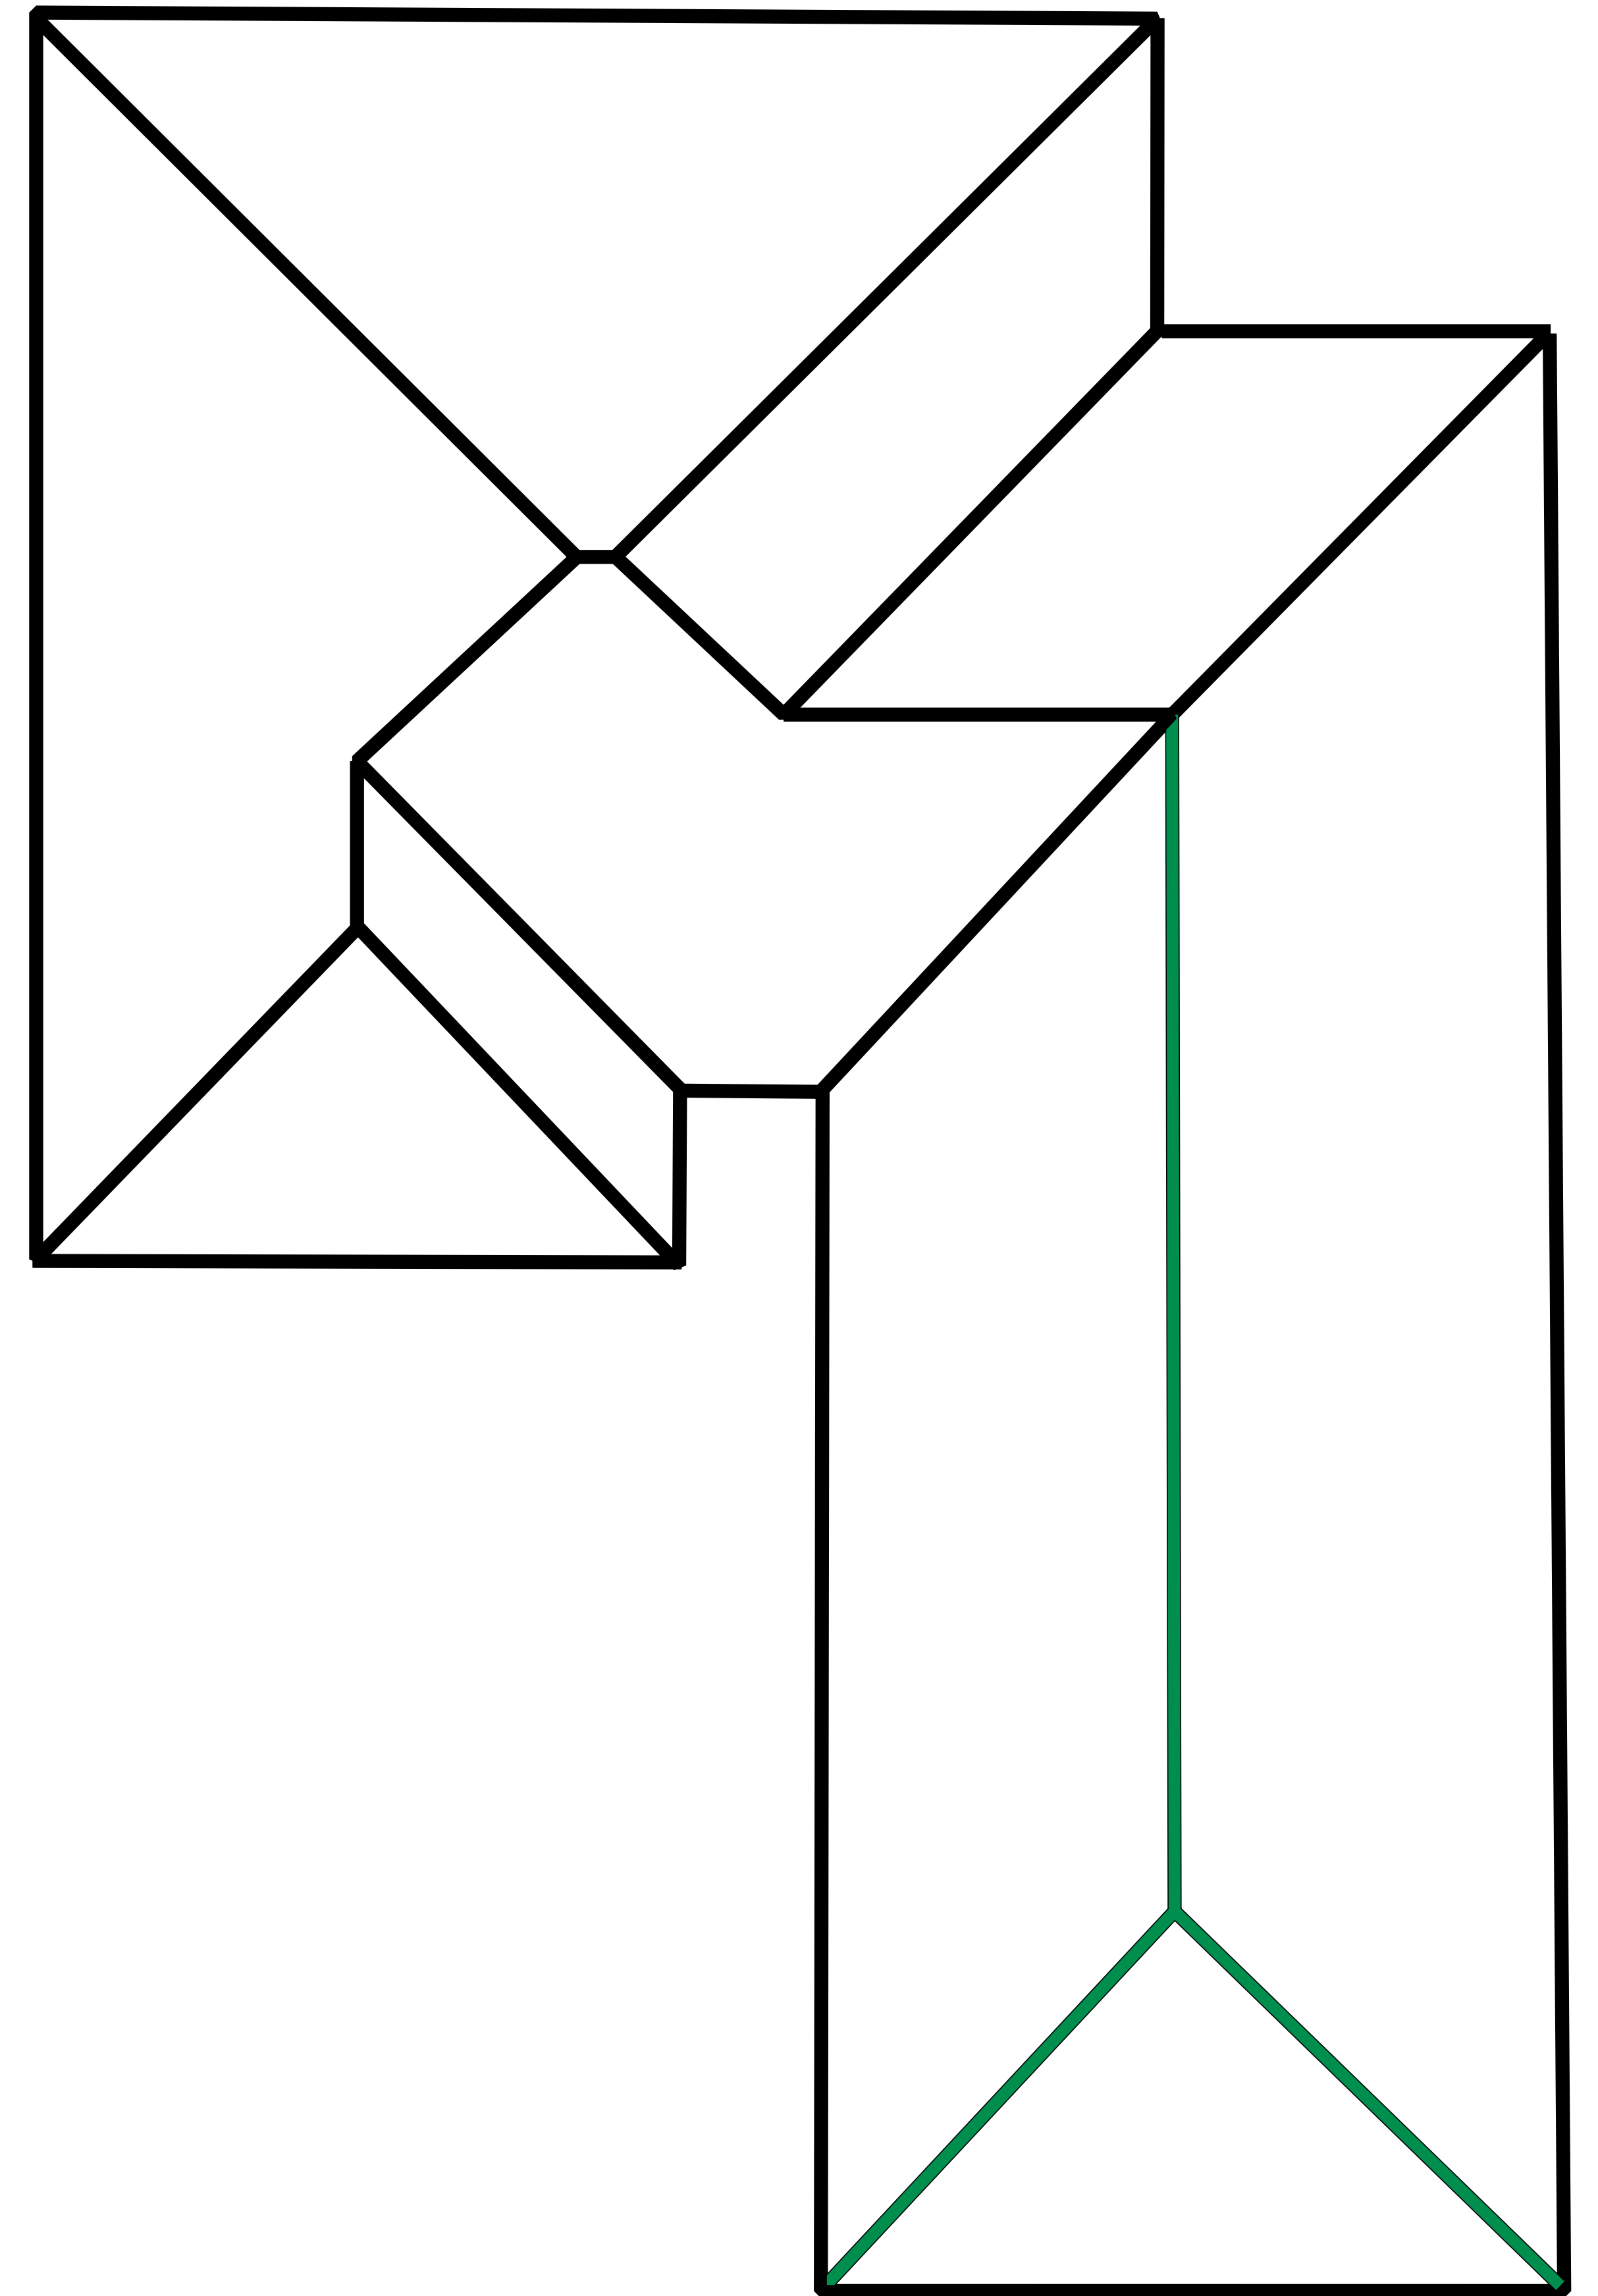


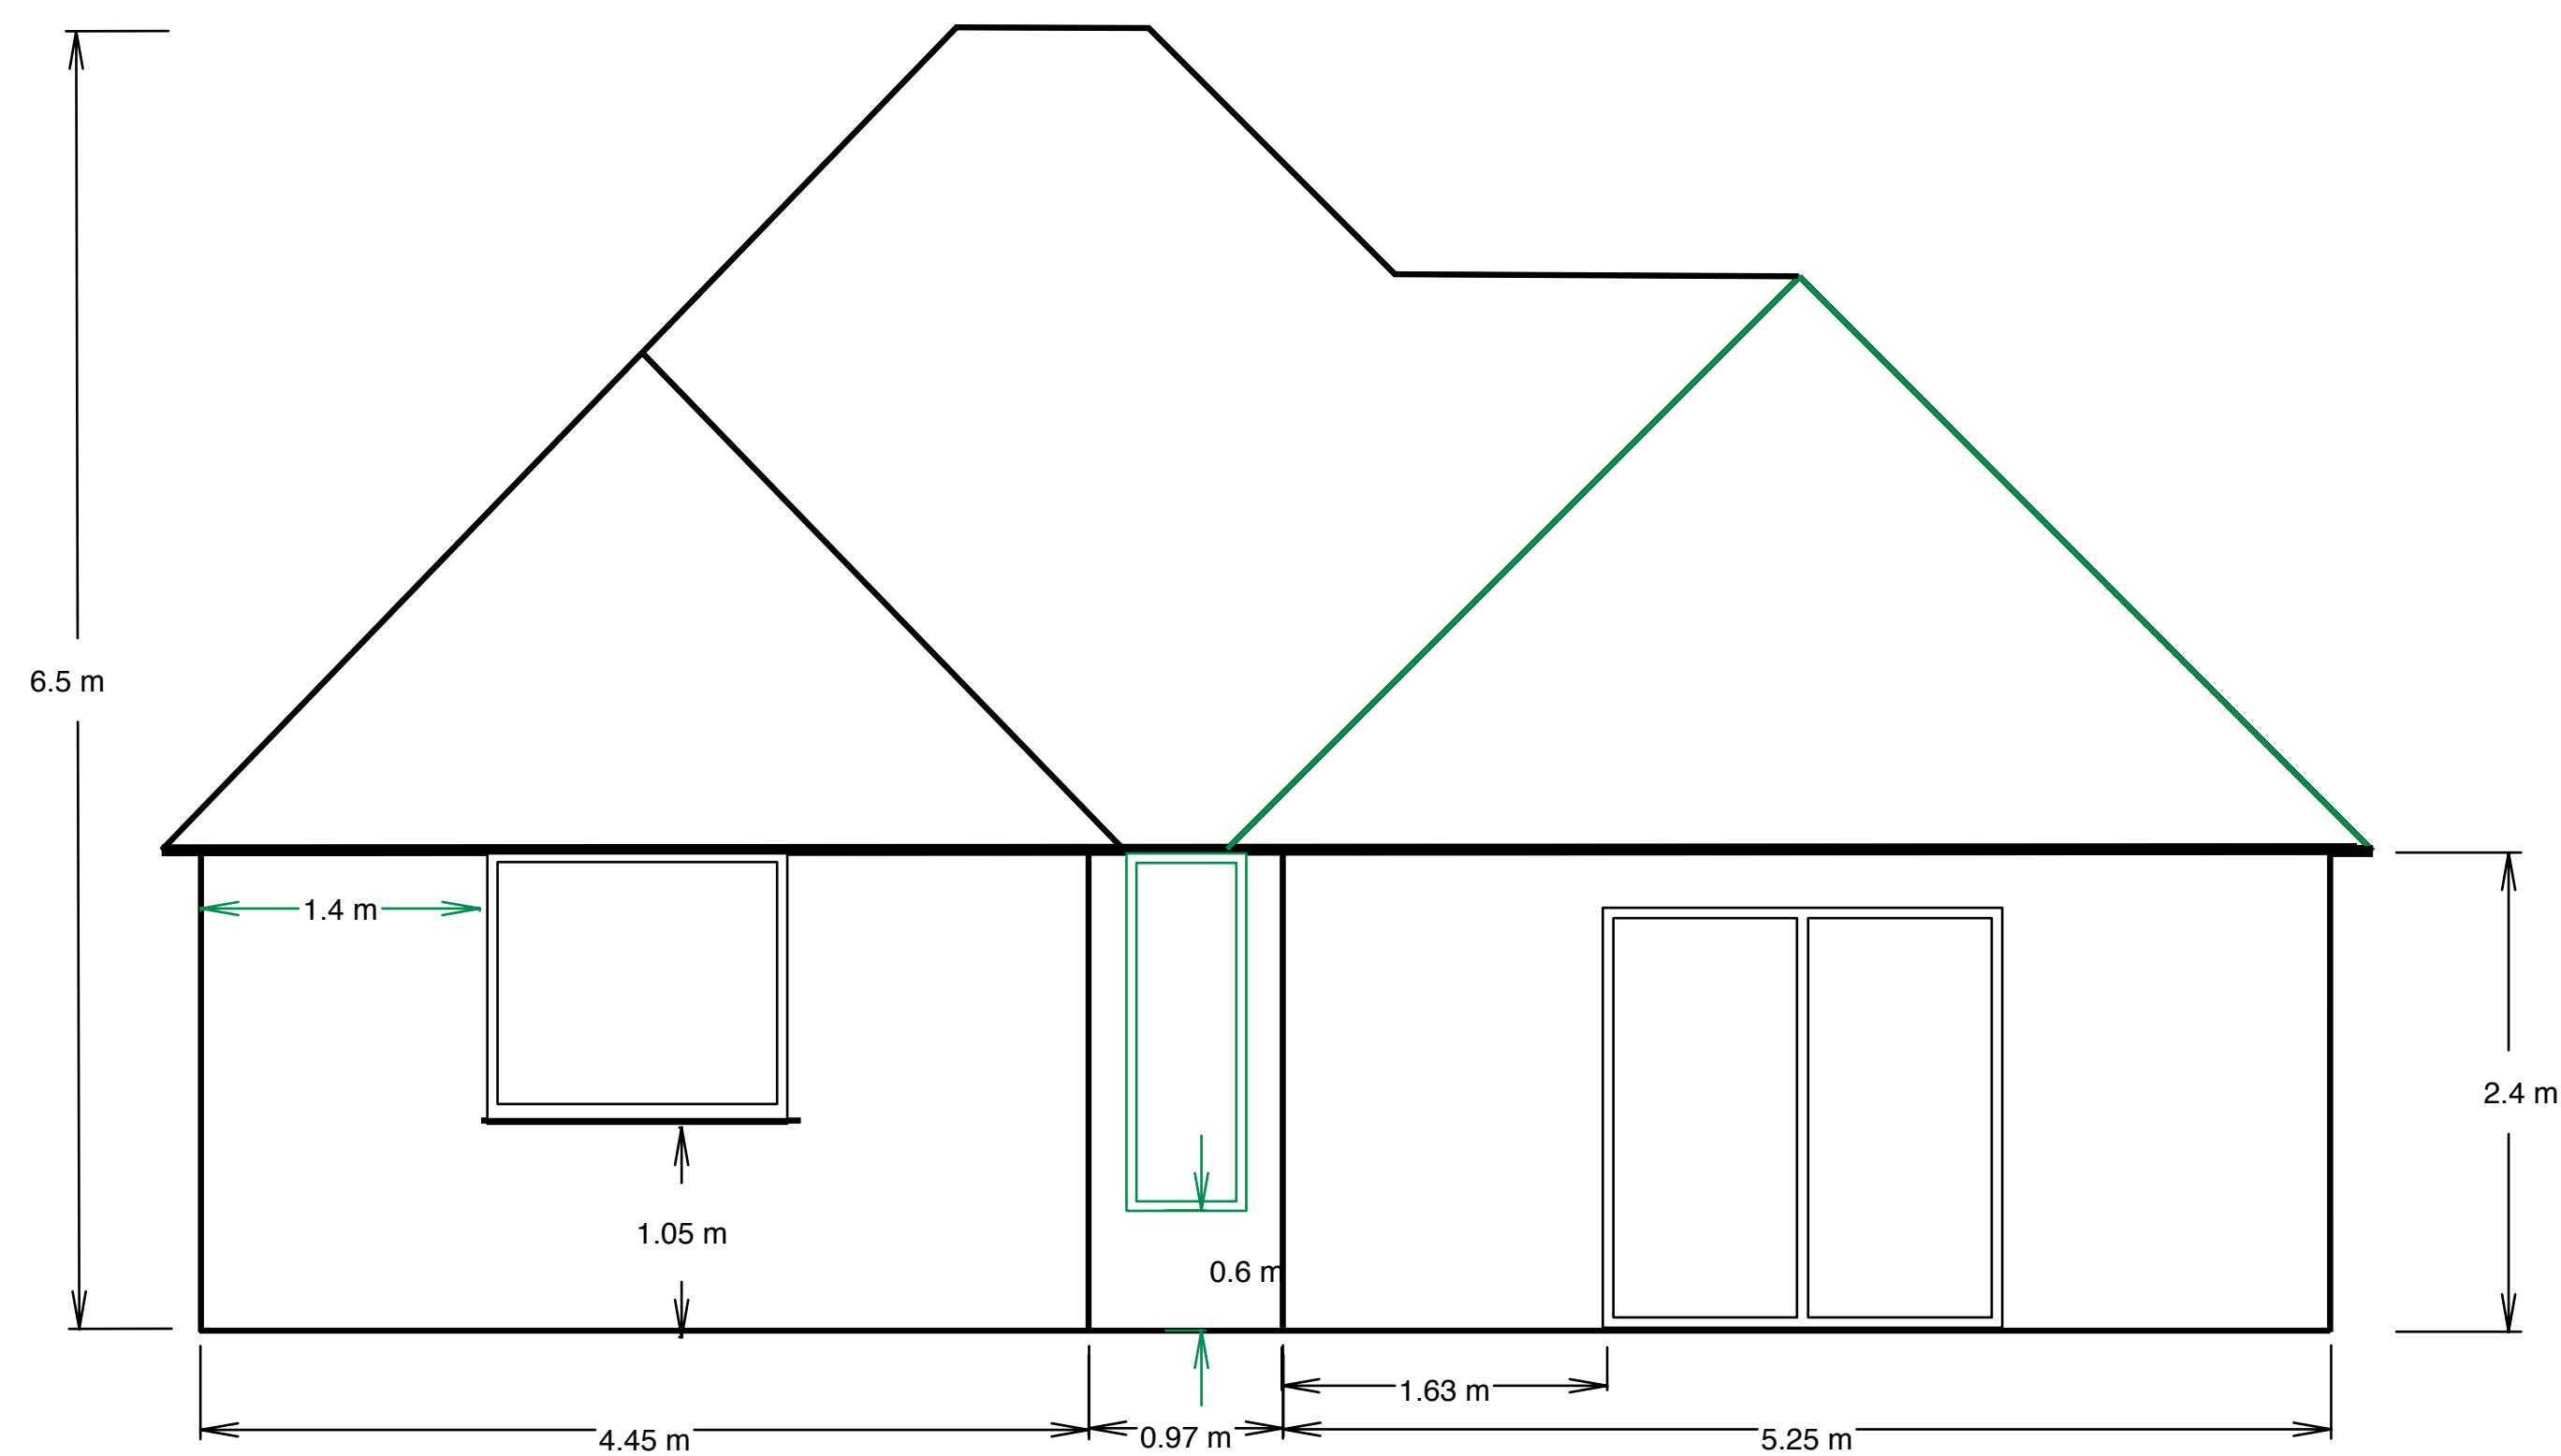

Drawing Number: NB060717_002_NORTH ELEVATION
Rev 1
Date: 4 September 2017
Property: 50 Bembridge Drive, Hayling Island, PO11 9LU