



Plots 81–82, 97–98, 108–109


Floor Area :
GF: 33.89 sqm 364.79 sq ft
FF: 34.00 sqm 365.97 sq ft
TOTAL: 67.89 sqm 730.76 sq ft

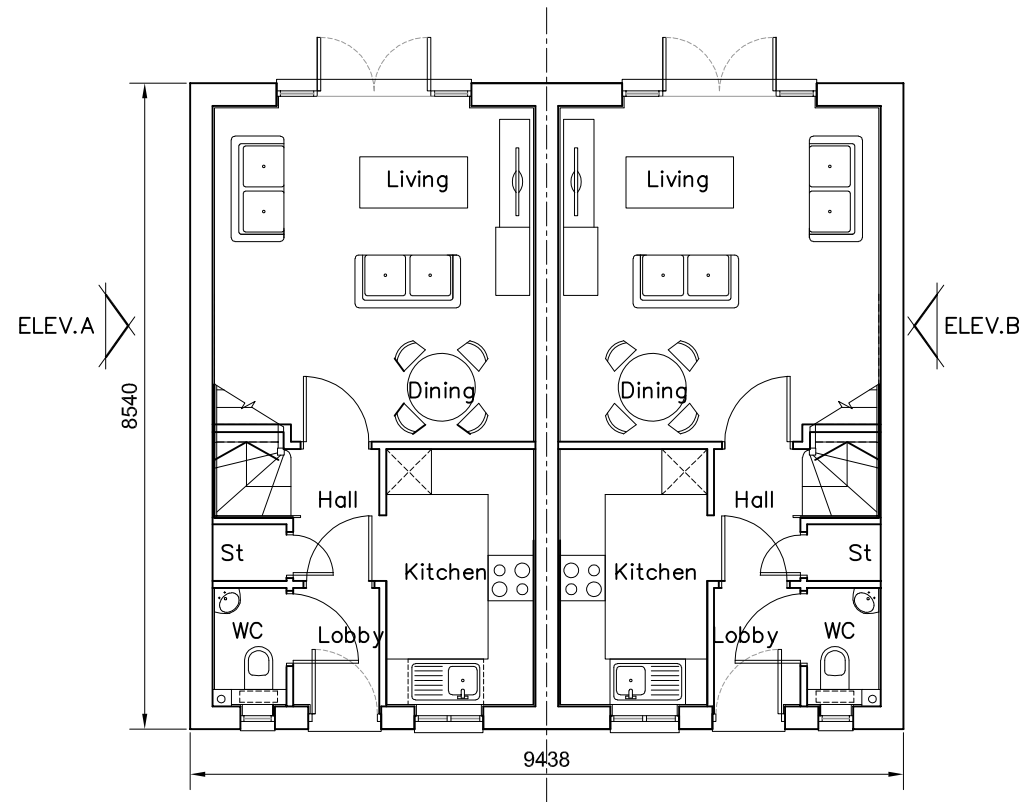

Ground Floor Plan

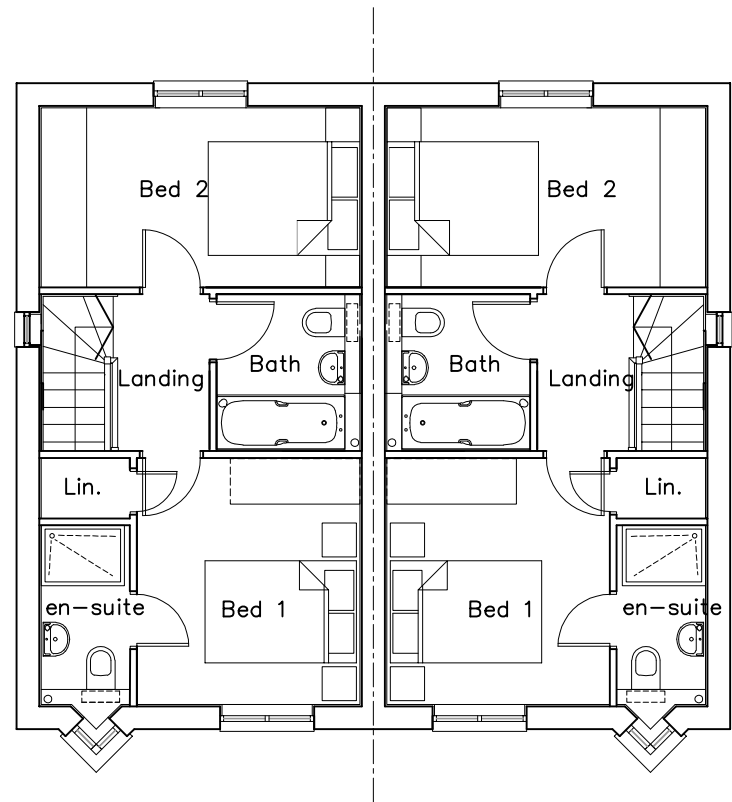

First Floor Plan

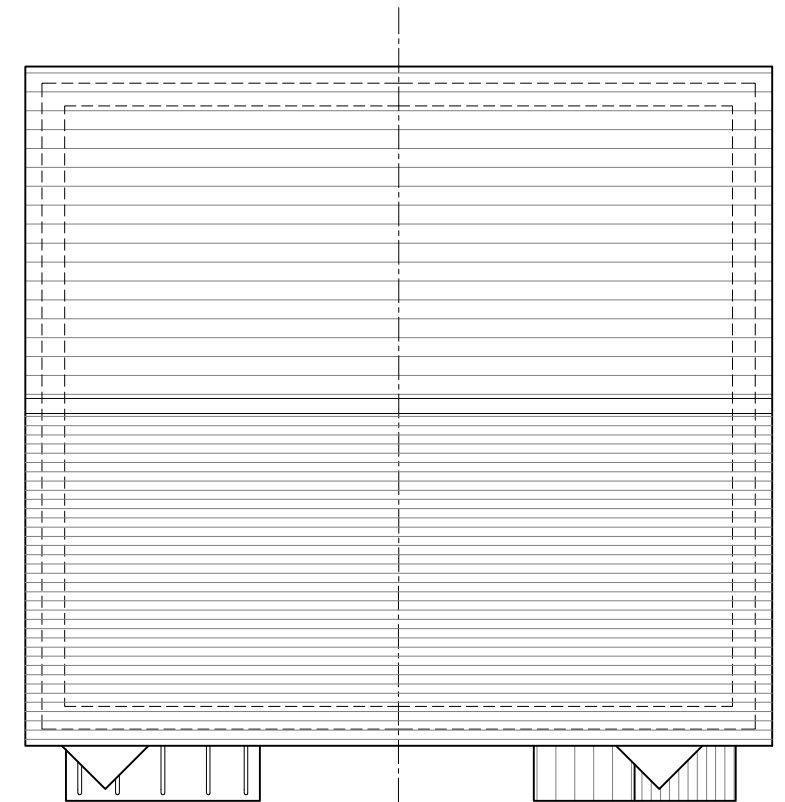

Roof Plan

REV. DATE		REVISIONS:		By XX	Planning	CLIENT: Bellway Homes LTD (Wessex)		PROJECT: Land West of Horndean Road Emsworth		Broadmede House Farnham Business Park Weydon Lane Farnham Surrey GU9 8QT Tel. 01252 267878 info@osparchitecture.com www.osparchitecture.com OSP ARCHITECTURE O'KEEFE SCANLON LIMITED
x	xx/xx/xx	xxxxxx				SCALE: 1:100 (A3 ORIGINAL)		DRAWING: Palm – 2 Bedroom House Plans		
© COPYRIGHT EXISTS ON THE DESIGNS AND INFORMATION SHOWN ON THIS DRAWING						DRAWN: KLH 16386		P207 —		
This drawing may be scaled or cross referenced to the scale bar for planning application purposes only. Do not scale for any other purpose, use figured dimensions only. Submitter to site and all necessary consents.						DATE: 21.03.17				