


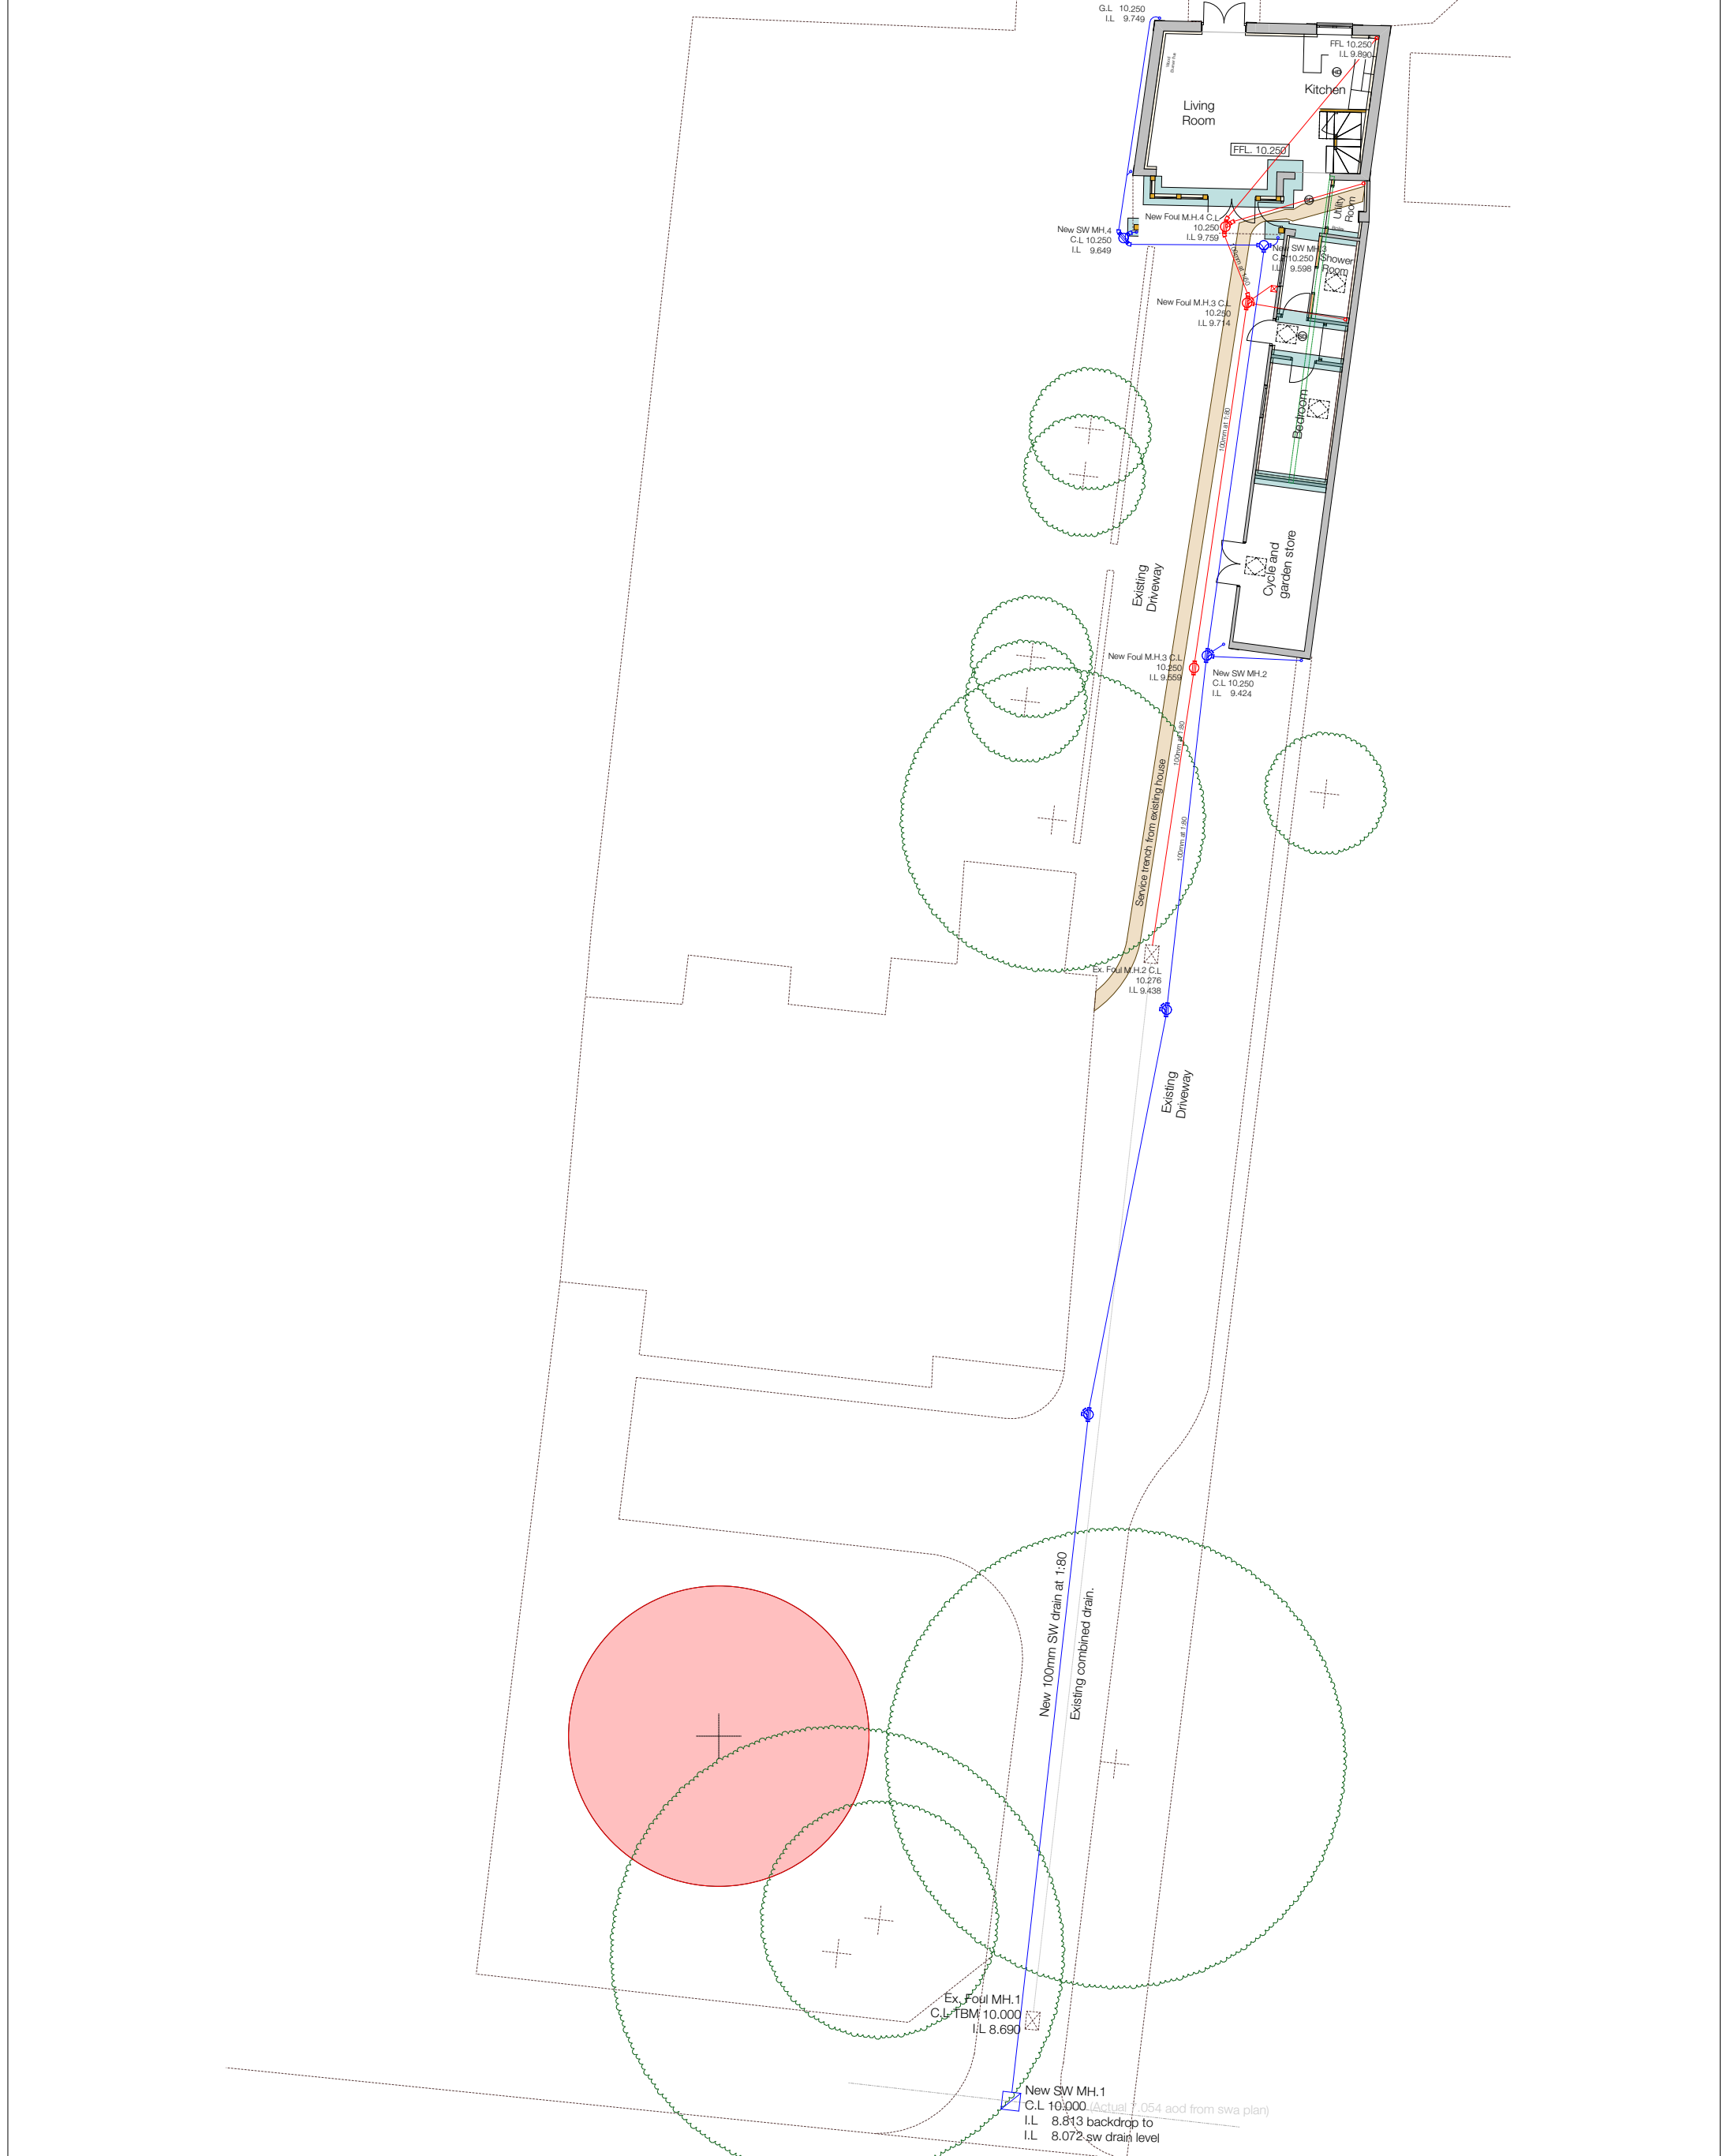

							Status	Purpose of Issue Construction Plans	Issue Date Date printed 15/02/2018	Layout Title Construction Drainage LayoutA3
							Project	Proposed Garage Conversion 39 Havant Road Emsworth	Scales @ A3 1:200	Client Mr & Mrs S O'Hea
							Originator Downland Design Ltd		Project No. 1721	Drawing Number project originator zone level type role number rev A.05.11
RevID	Issued By	Issue Date	Issue ID	Modified by	Checked by	Approved by				