


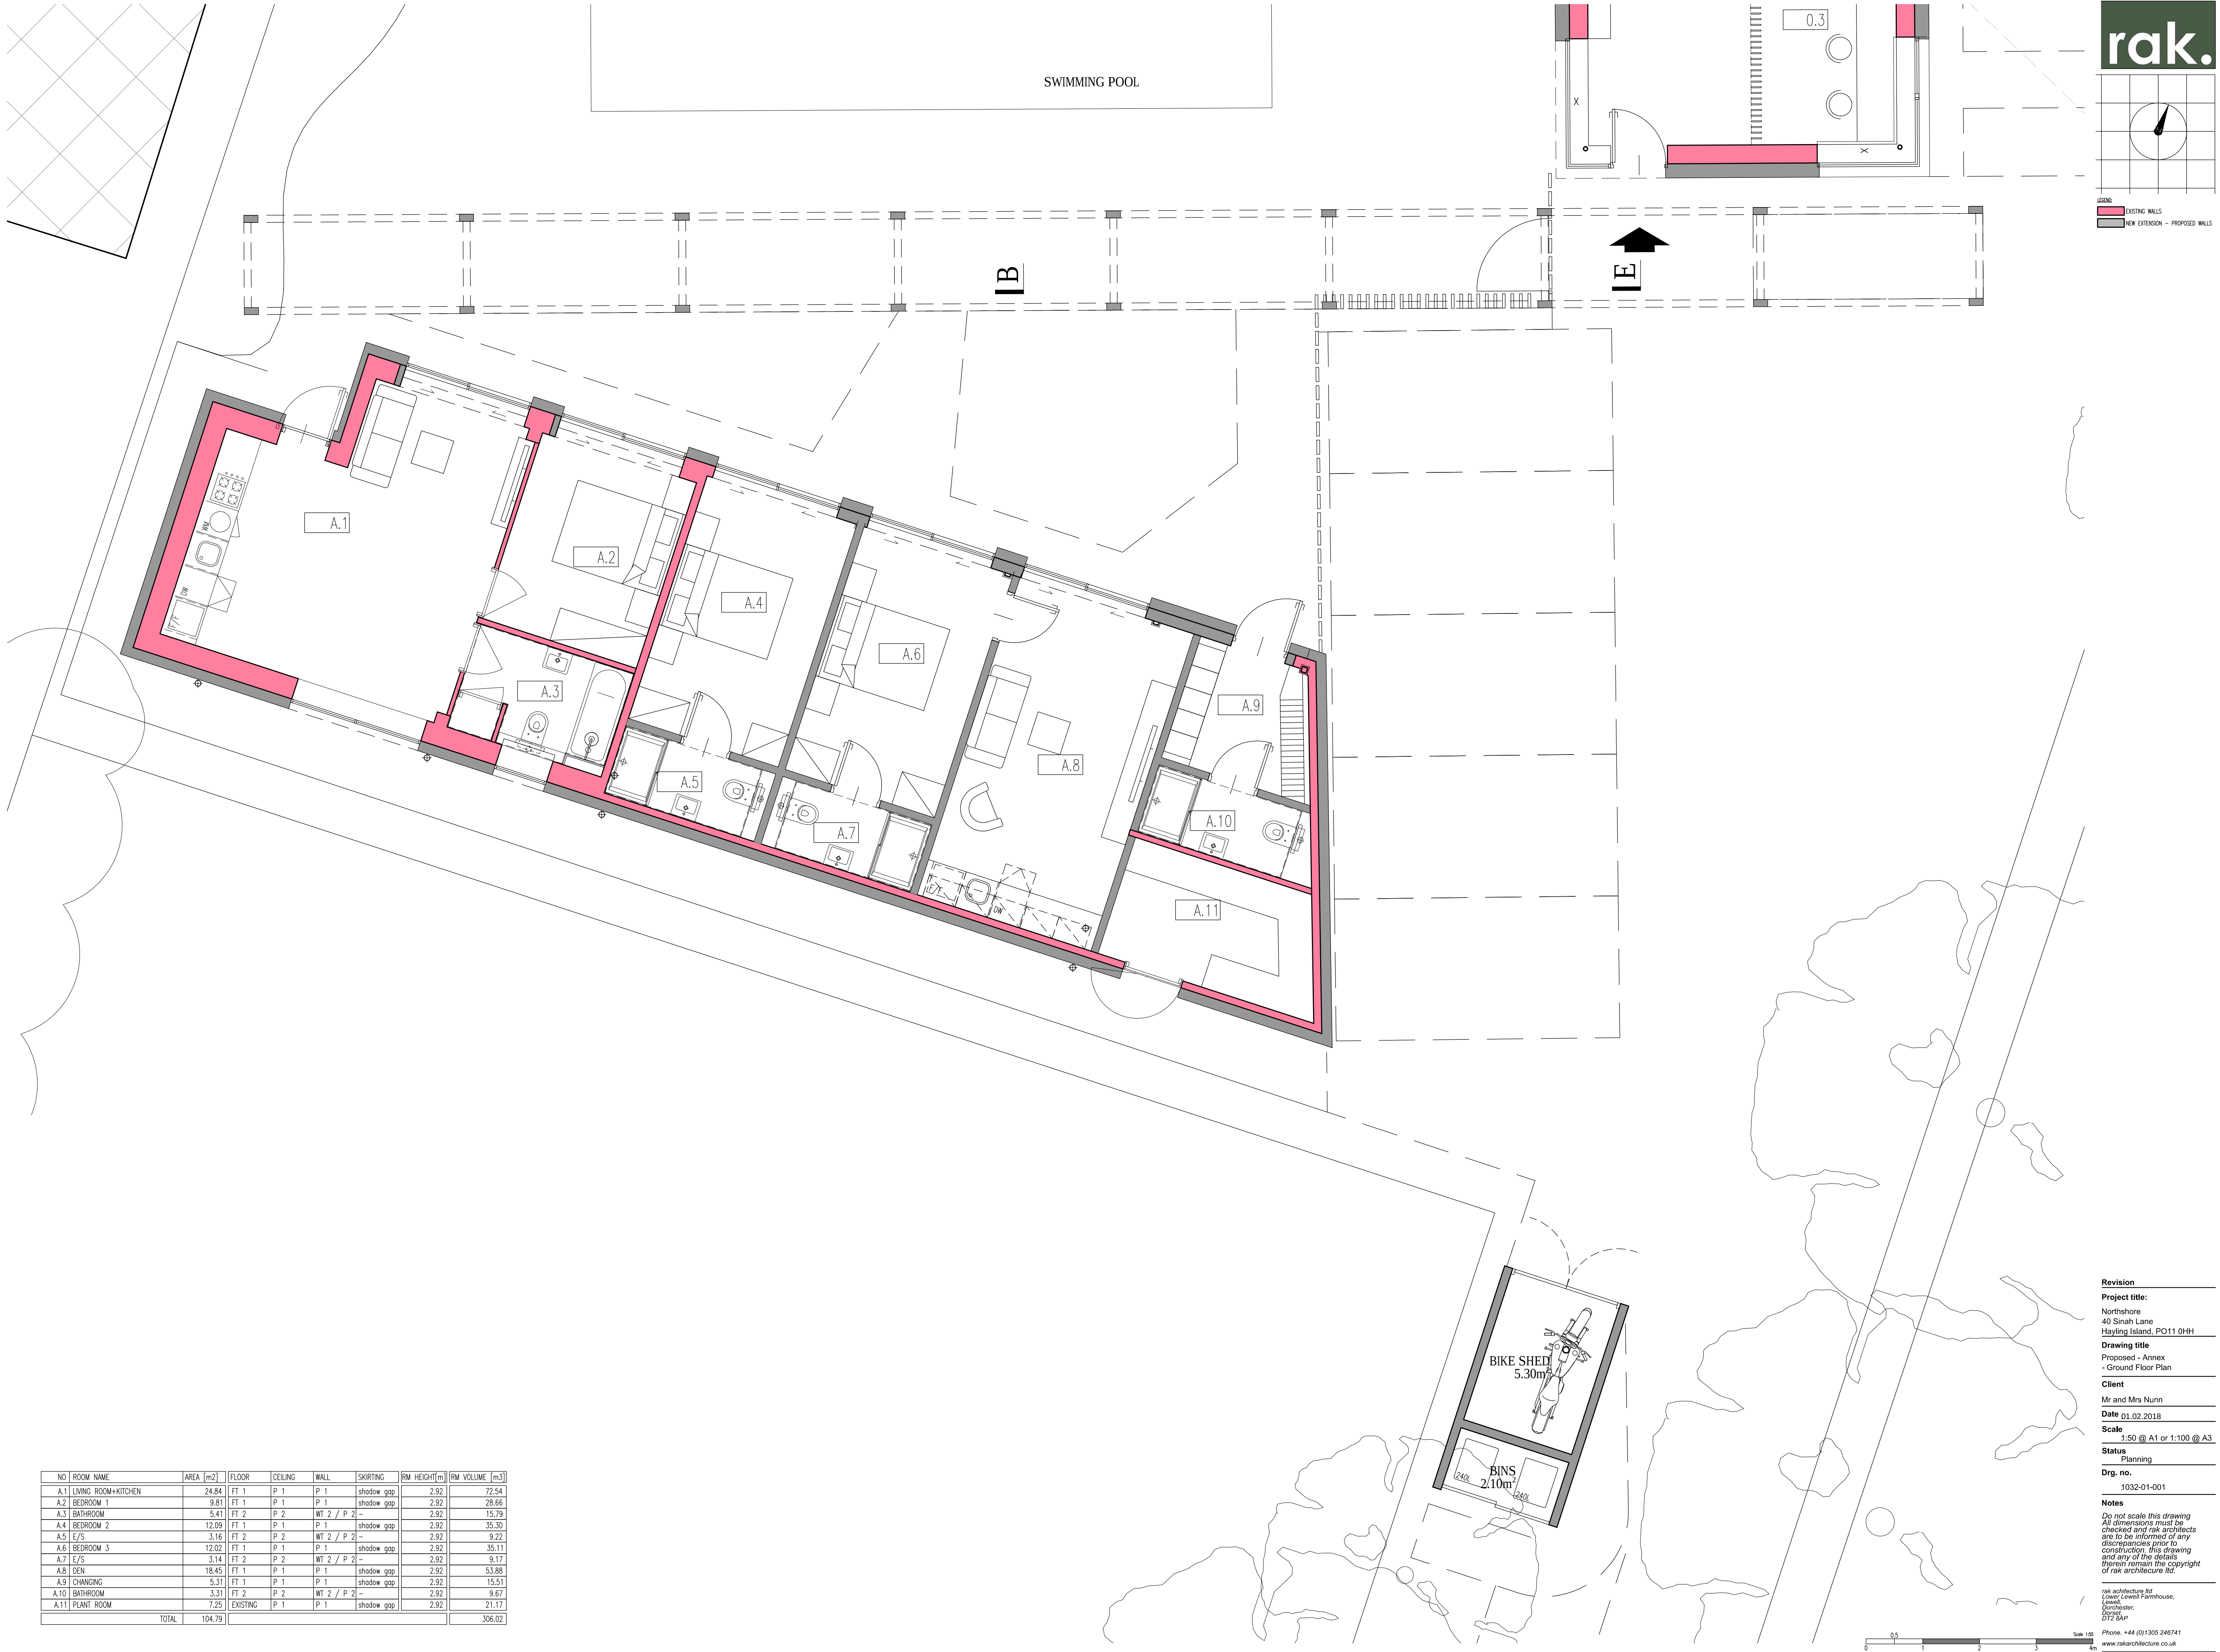

NO	ROOM NAME	AREA (m ²)	FLOOR	CEILING	WALL	SKIRTING	RM HEIGHT(m)	RM VOLUME (m ³)
A.1	LIVING ROOM+KITCHEN	24.94	FT 1	P 1	P 1	shadow gap	2.92	72.54
A.2	BEDROOM 1	9.91	FT 1	P 1	P 1	shadow gap	2.92	28.66
A.3	BATHROOM	5.41	FT 2	P 2	WT 2 / P 2	—	2.92	15.79
A.4	BEDROOM 2	12.09	FT 1	P 1	P 1	shadow gap	2.92	35.30
A.5	E/S	3.16	FT 2	P 2	WT 2 / P 2	—	2.92	9.22
A.6	BEDROOM 3	12.02	FT 1	P 1	P 1	shadow gap	2.92	35.11
A.7	E/S	3.14	FT 2	P 2	WT 2 / P 2	—	2.92	9.17
A.8	DEN	16.45	FT 1	P 1	P 1	shadow gap	2.92	53.88
A.9	CHANGING	5.31	FT 1	P 1	P 1	shadow gap	2.92	15.51
A.10	BATHROOM	3.31	FT 2	P 2	WT 2 / P 2	—	2.92	9.67
A.11	PLANT ROOM	7.25	EXISTING	P 1	P 1	shadow gap	2.92	21.17
TOTAL		104.79						306.02

Revision

Project title:
Northshore
40 Sinah Lane
Hayling Island, PO11 0HH

Drawing title
Proposed - Annex
- Ground Floor Plan

Client
Mr and Mrs Nunn

Date
01.02.2018

Scale
1:50 @ A1 or 1:100 @ A3

Status
Planning

Drg. no.
1032-01-001

Notes
Do not scale this drawing
All dimensions must be
checked and rak architects
are to be informed of any
discrepancies prior to
construction. This drawing
and any of the details
therein remain the copyright
of rak architecture ltd

rak architecture ltd
Lower Lewell Farmhouse,
Dorchester,
Dorset
DT2 8AP

Phone: +44 (0)1305 246741
www.rakarchitecture.co.uk