




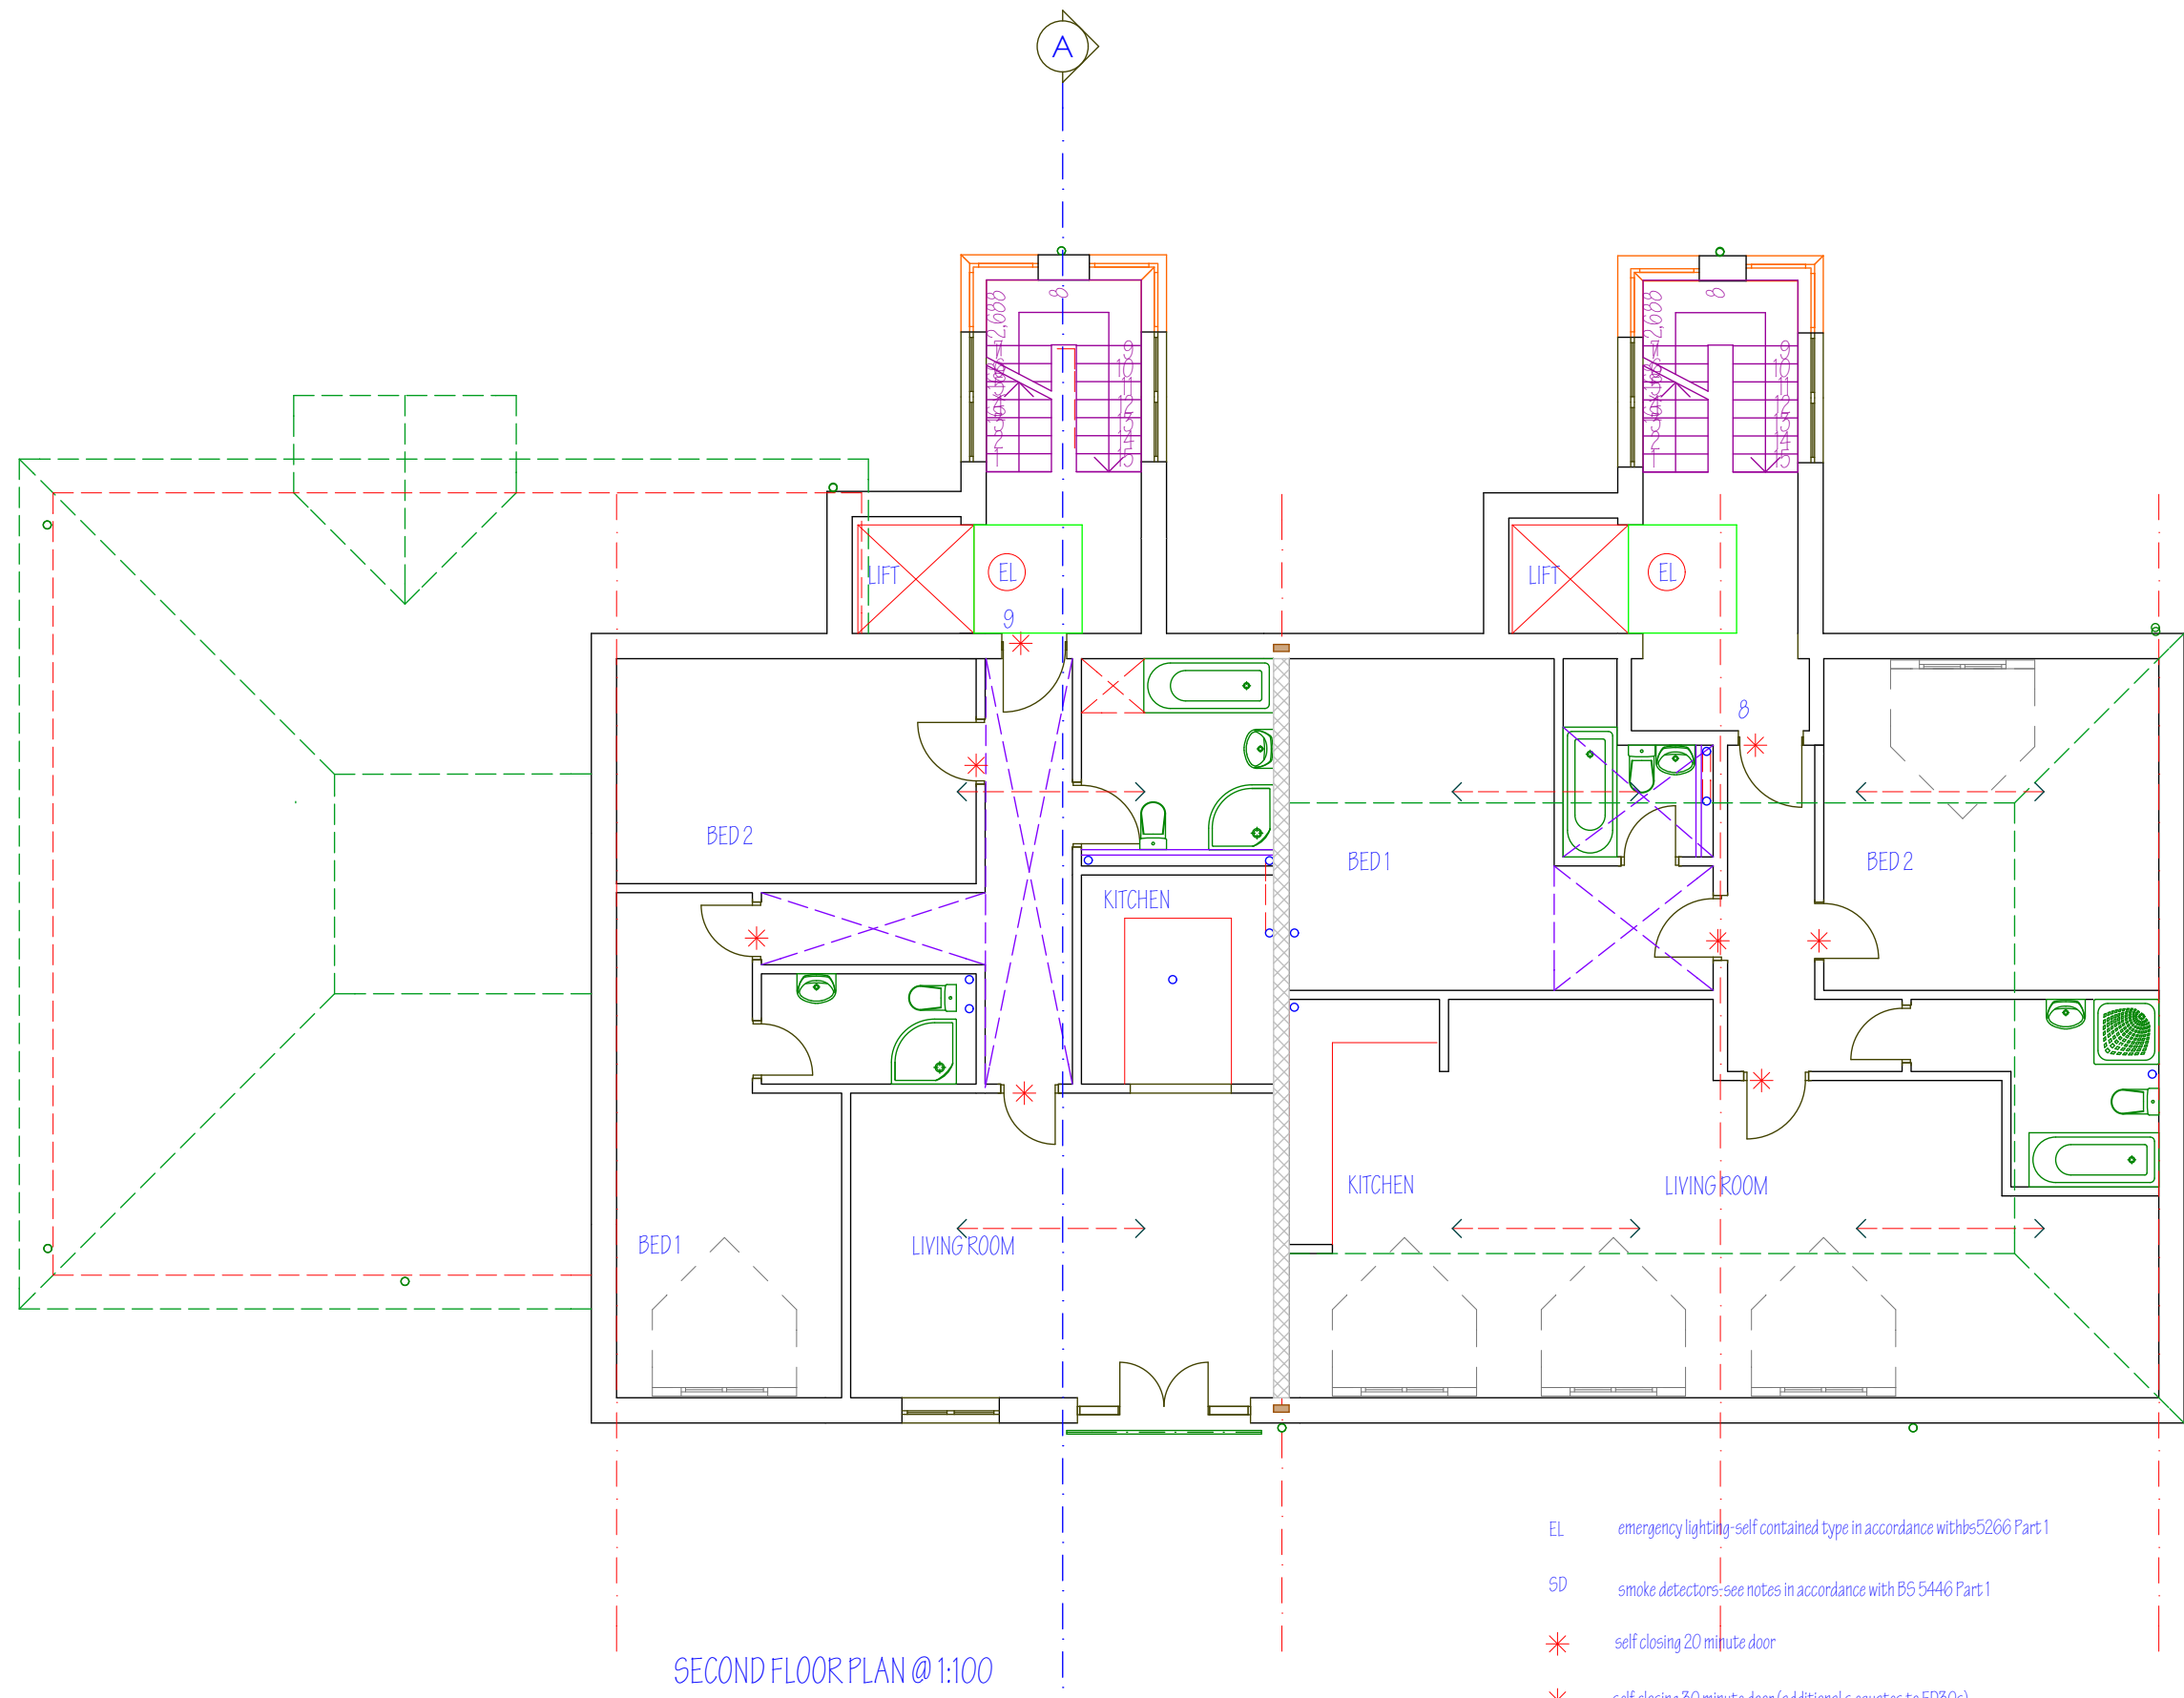


SECOND FLOOR PLAN @ 1:100

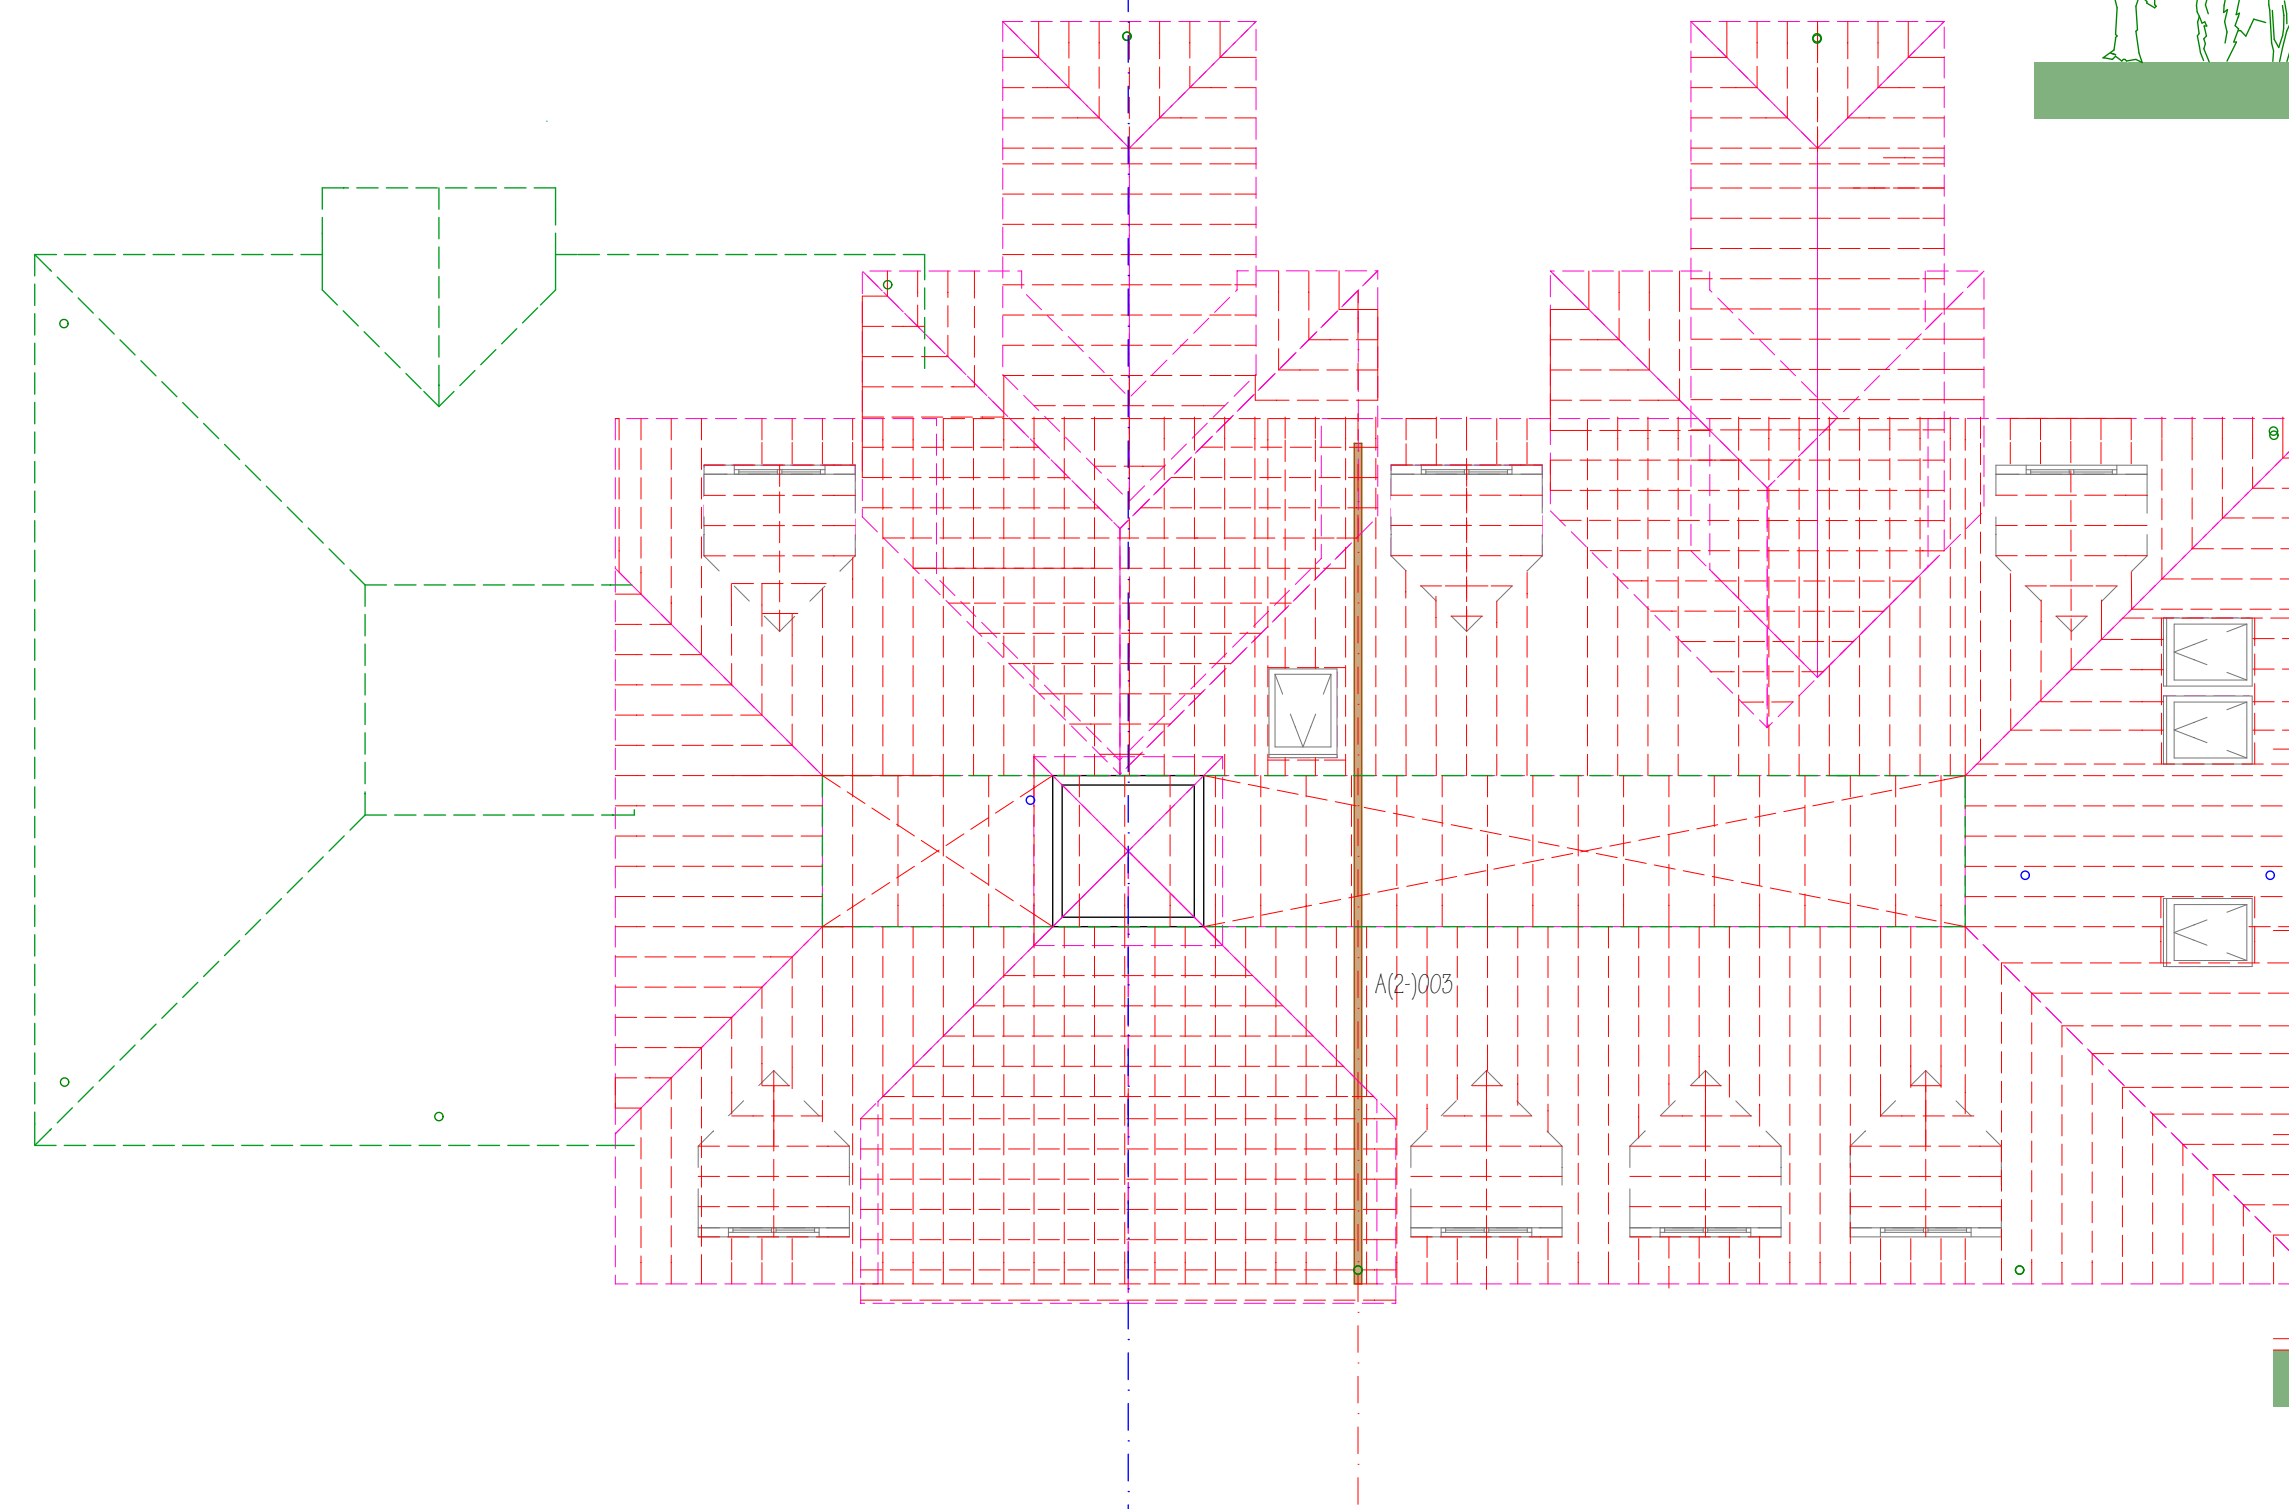

ROOF PLAN @ 1:100

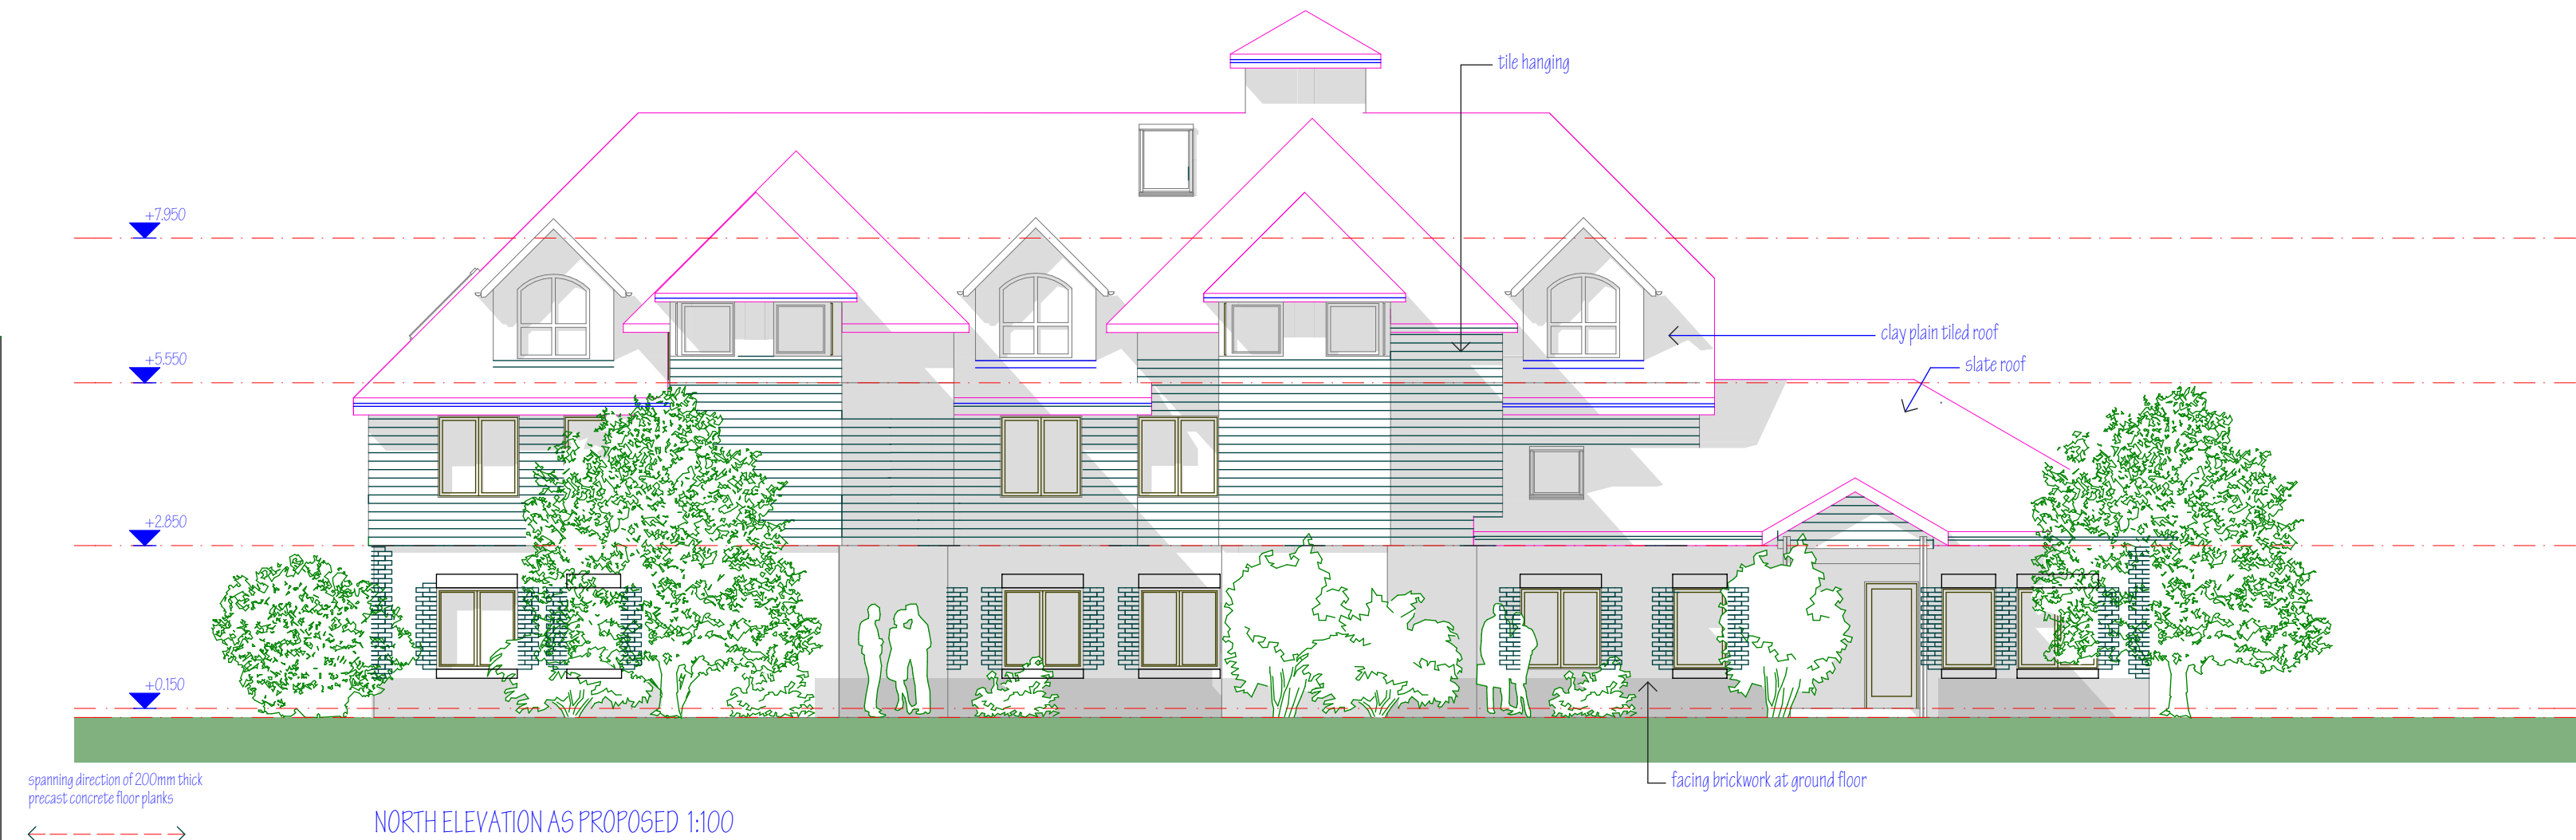

NORTH ELEVATION AS PROPOSED 1:100

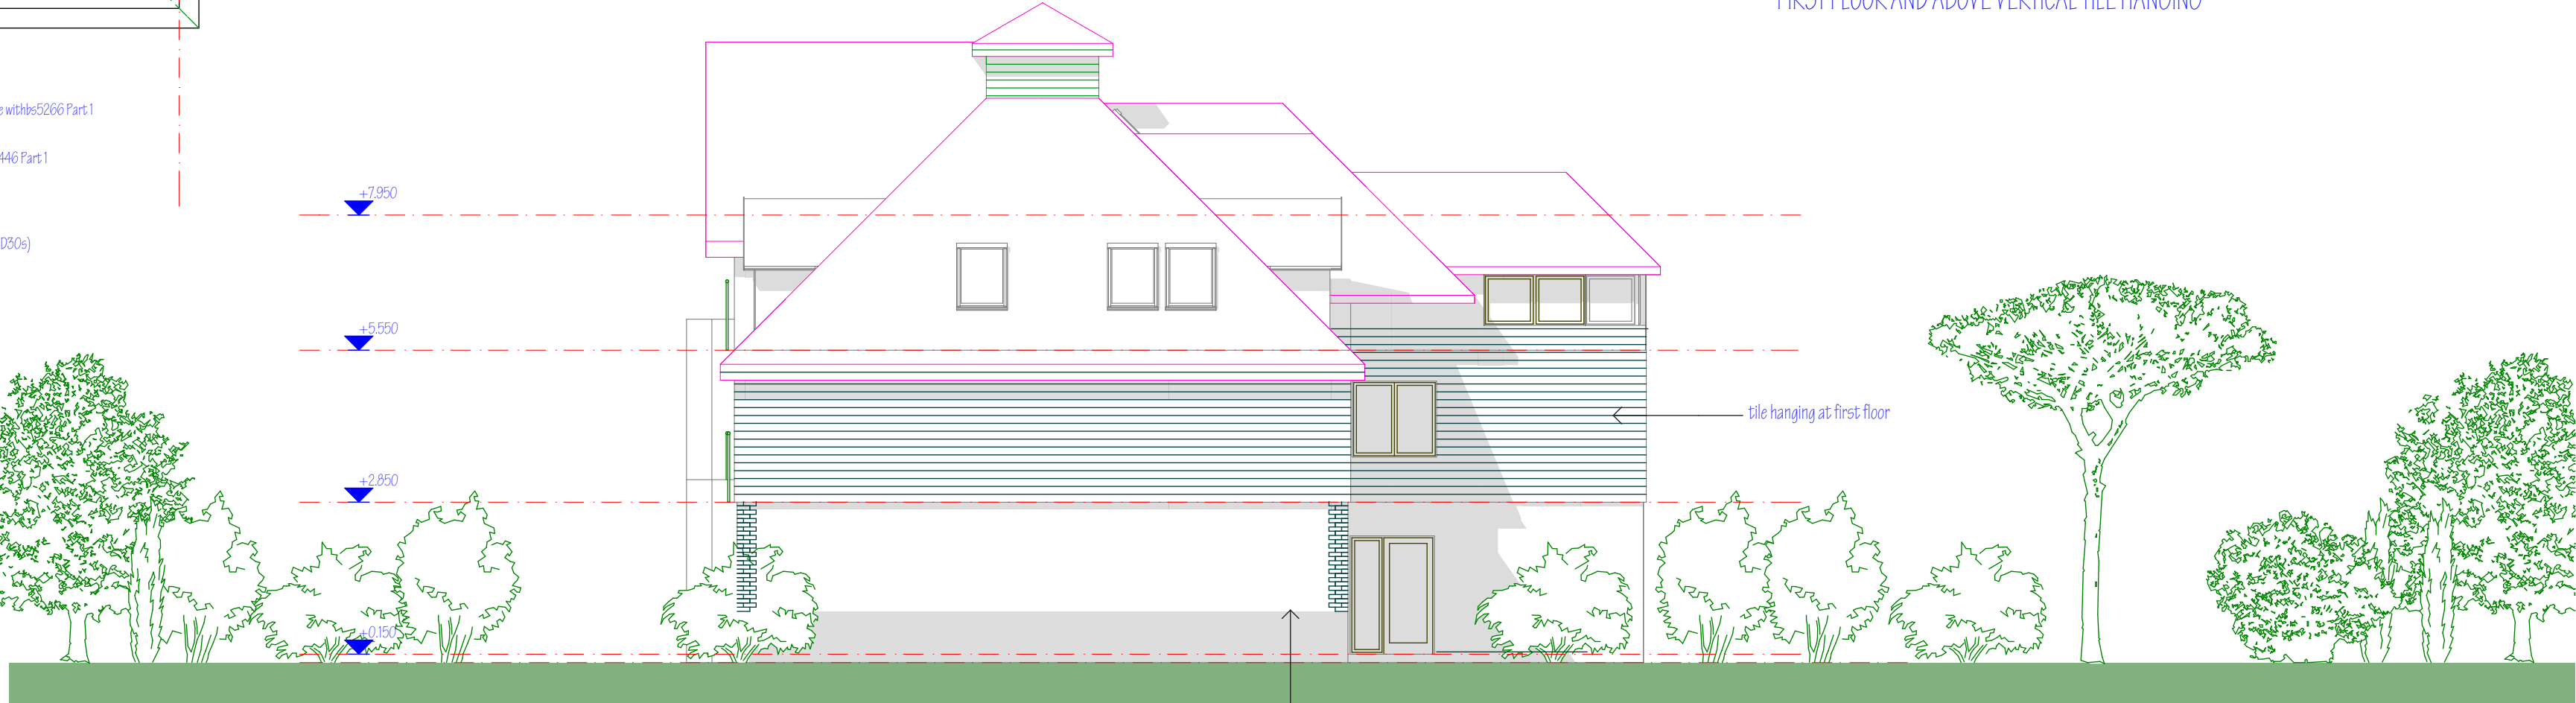

EAST ELEVATION AS PROPOSED @ 1:100




SOUTH ELEVATION AS PROPOSED 1:100

NOTES:
This drawing is the copyright of
EDWARD CAUSH + ASSOCIATES
All dimensions must be checked on site prior to the
commencement of construction and the Architect notified of any
discrepancy. Figured dimensions are to be used in preference to
scaled dimensions. The Local Planning Authority may scale from
this drawing as the only exception. No deviation from the
drawing will be permitted without the written consent of the
Architect.

REVISIONS

CONSTRUCTION ISSUE

PURPOSE OF ISSUE
INFORMATION
DESIGN
TENDER
CONSTRUCTION

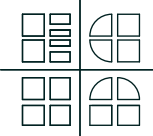

EDWARD CAUSH + ASSOCIATES
ARCHITECTS
11 SOUTHDOWN ROAD COSHAM PORTSMOUTH
PO6 2EB
phone 023 92 384477
fax 023 92 361582
email: eca@south-down.demon.co.uk

CLIENT
MR JIAN BARRETT

JOB TITLE
PROPOSED DEVELOPMENT OF
41 STATION ROAD
HAYLING ISLAND
PORT OGA

DRAWING TITLE

FLOOR PLANS & ELEVATIONS
PHASE 1
Proposed change to external wall
materials

SCALE

1:100

DATE

06/11/2016

DRAWN BY

EC

CHECKED BY

DRAWING NUMBER

04:924:L(2-)

1203