



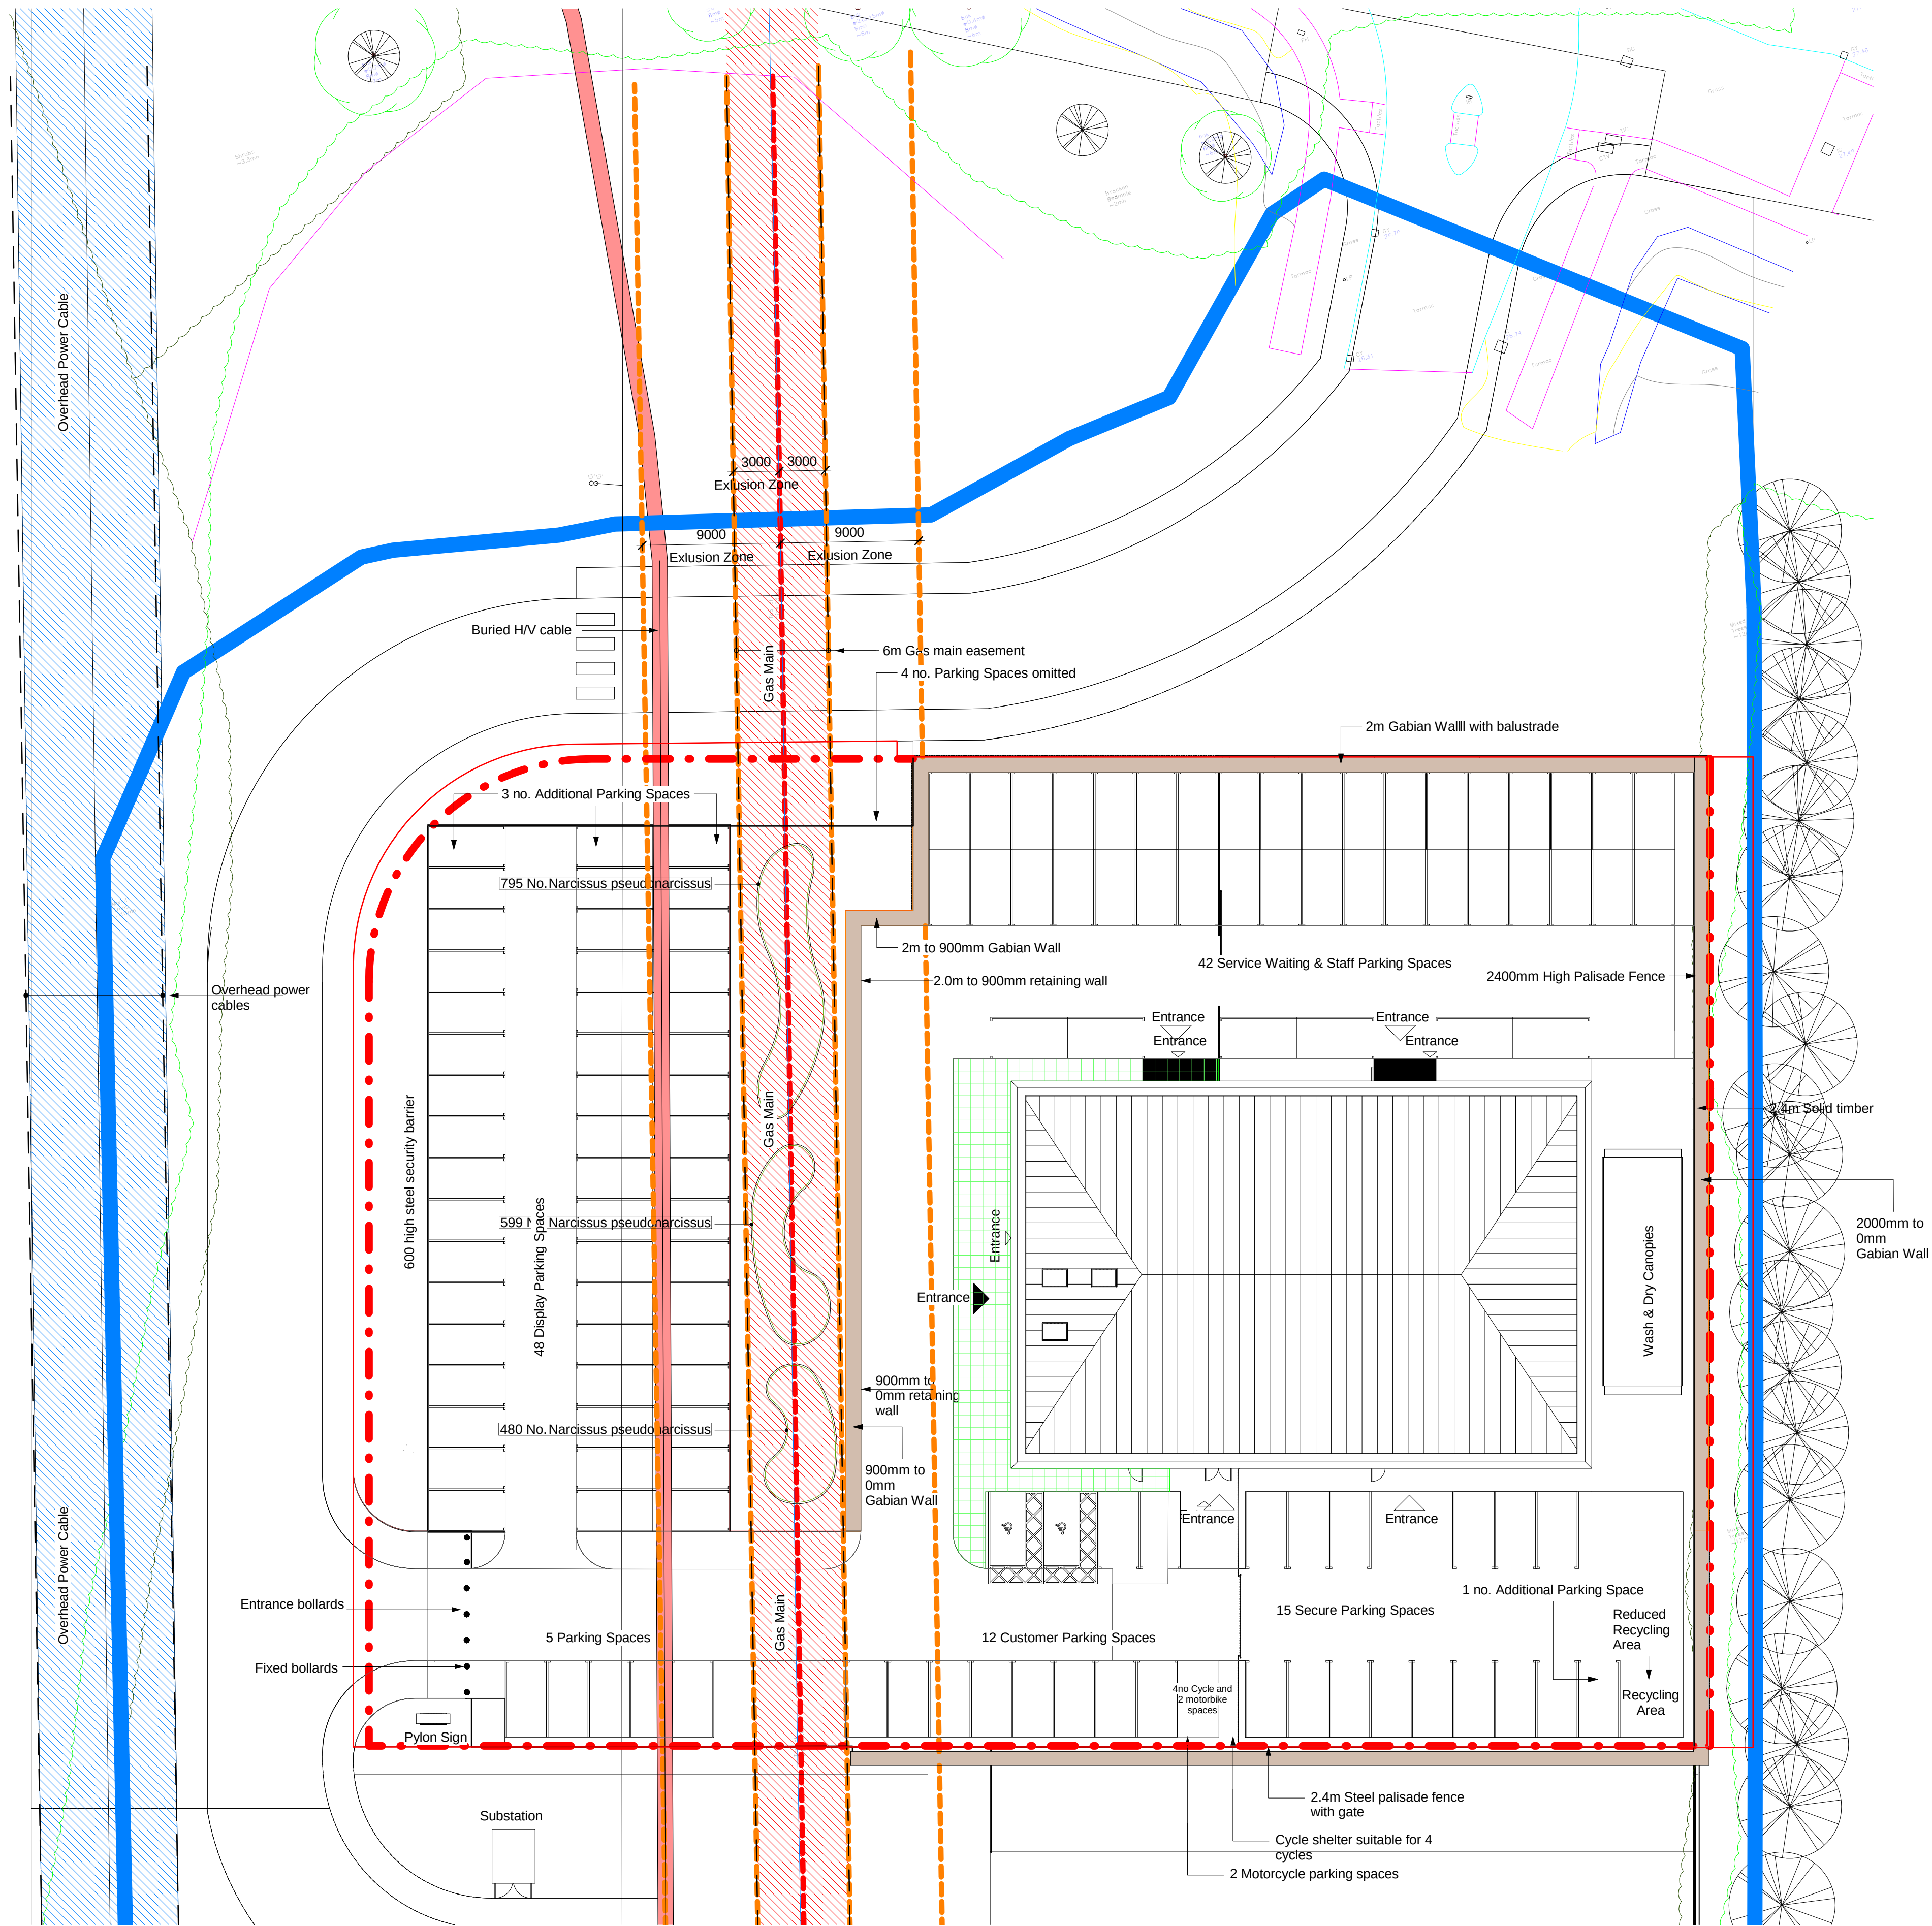

Site Plan Legend

- Site Boundary
- Demise Boundary
- Gas Main - Centre
- Gas Main - 3m Exclusion
- Gas Main - 9m Exclusion
- 33kV Electrical Main - Centre
- 33kV Electrical Main - 4.5m Exclusion
- Below Ground Electrical Main
- Treeline Canopy
- Pylon Exclusion Zone

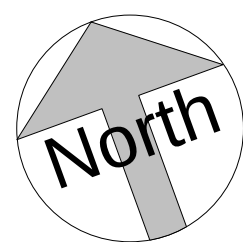

KEY PLAN

Tab-select then edit family
to add your keyplan

CLIENT LOGO

Tab-select, then edit family
to add your logo

P.02	DB	09/02/18	AR	Revised GA - Planning Submission
P.01	DB	02/02/18	AR	Planning Submission
rev	by	date	check	description
rev	by	chkd	date	description

Suitability Code (as defined in BS1192)

Work in Progress (WIP)

S0 - Work In Progress

Shared (Non-Contractual)

- S1 - Suitable for Co-ordination
- S3 - Suitable for Review & comment
- S5 - Not Used
- S7 - Suitable for AIM Authorisation

WIP to Published (Non-Contractual)

- D1 - Suitable for Costing
- D3 - Suitable for Contractor Design

- S2 - Suitable for Information
- S4 - Suitable for Stage Approval
- S6 - Suitable for PM Authorisation

- D2 - Suitable for Tender
- D4 - Suitable for manufacture/procurement

Published Documentation (Contractual)

- A1, A2, A3, Etc - Approved and accepted as stage complete
- B1,B2,B3, Etc - Partially signed off with minor comments from the Client

Published for AIM Acceptance

- CR - As Construction Record Documentation



RAM Design Ltd
An operating company of
BAM Construct UK Ltd
Architecture
Interior Design
3D Visualisation
Feasibility Studies
Structural Engineering
Environmental Services
Building Information
Centrum Business
Park
Gerrards Way, St
01727 894200
design@ram.co.uk
www.bam.co.uk

project Dunsbury Park Plot 3

title 3A - Site Plan

scale 1:250 @ A1
date 30/01/18
project code DHF-
originator BMD-
volume Z3-
level 00-
type DR-
role A-
number 10003
rev P02

purpose of issue

PLANNING

drawn DB
checked AR
project code DHF-
originator BMD-
volume Z3-
level 00-
type DR-
role A-
number 10003
rev P02

BAM job no. 4330
S3