



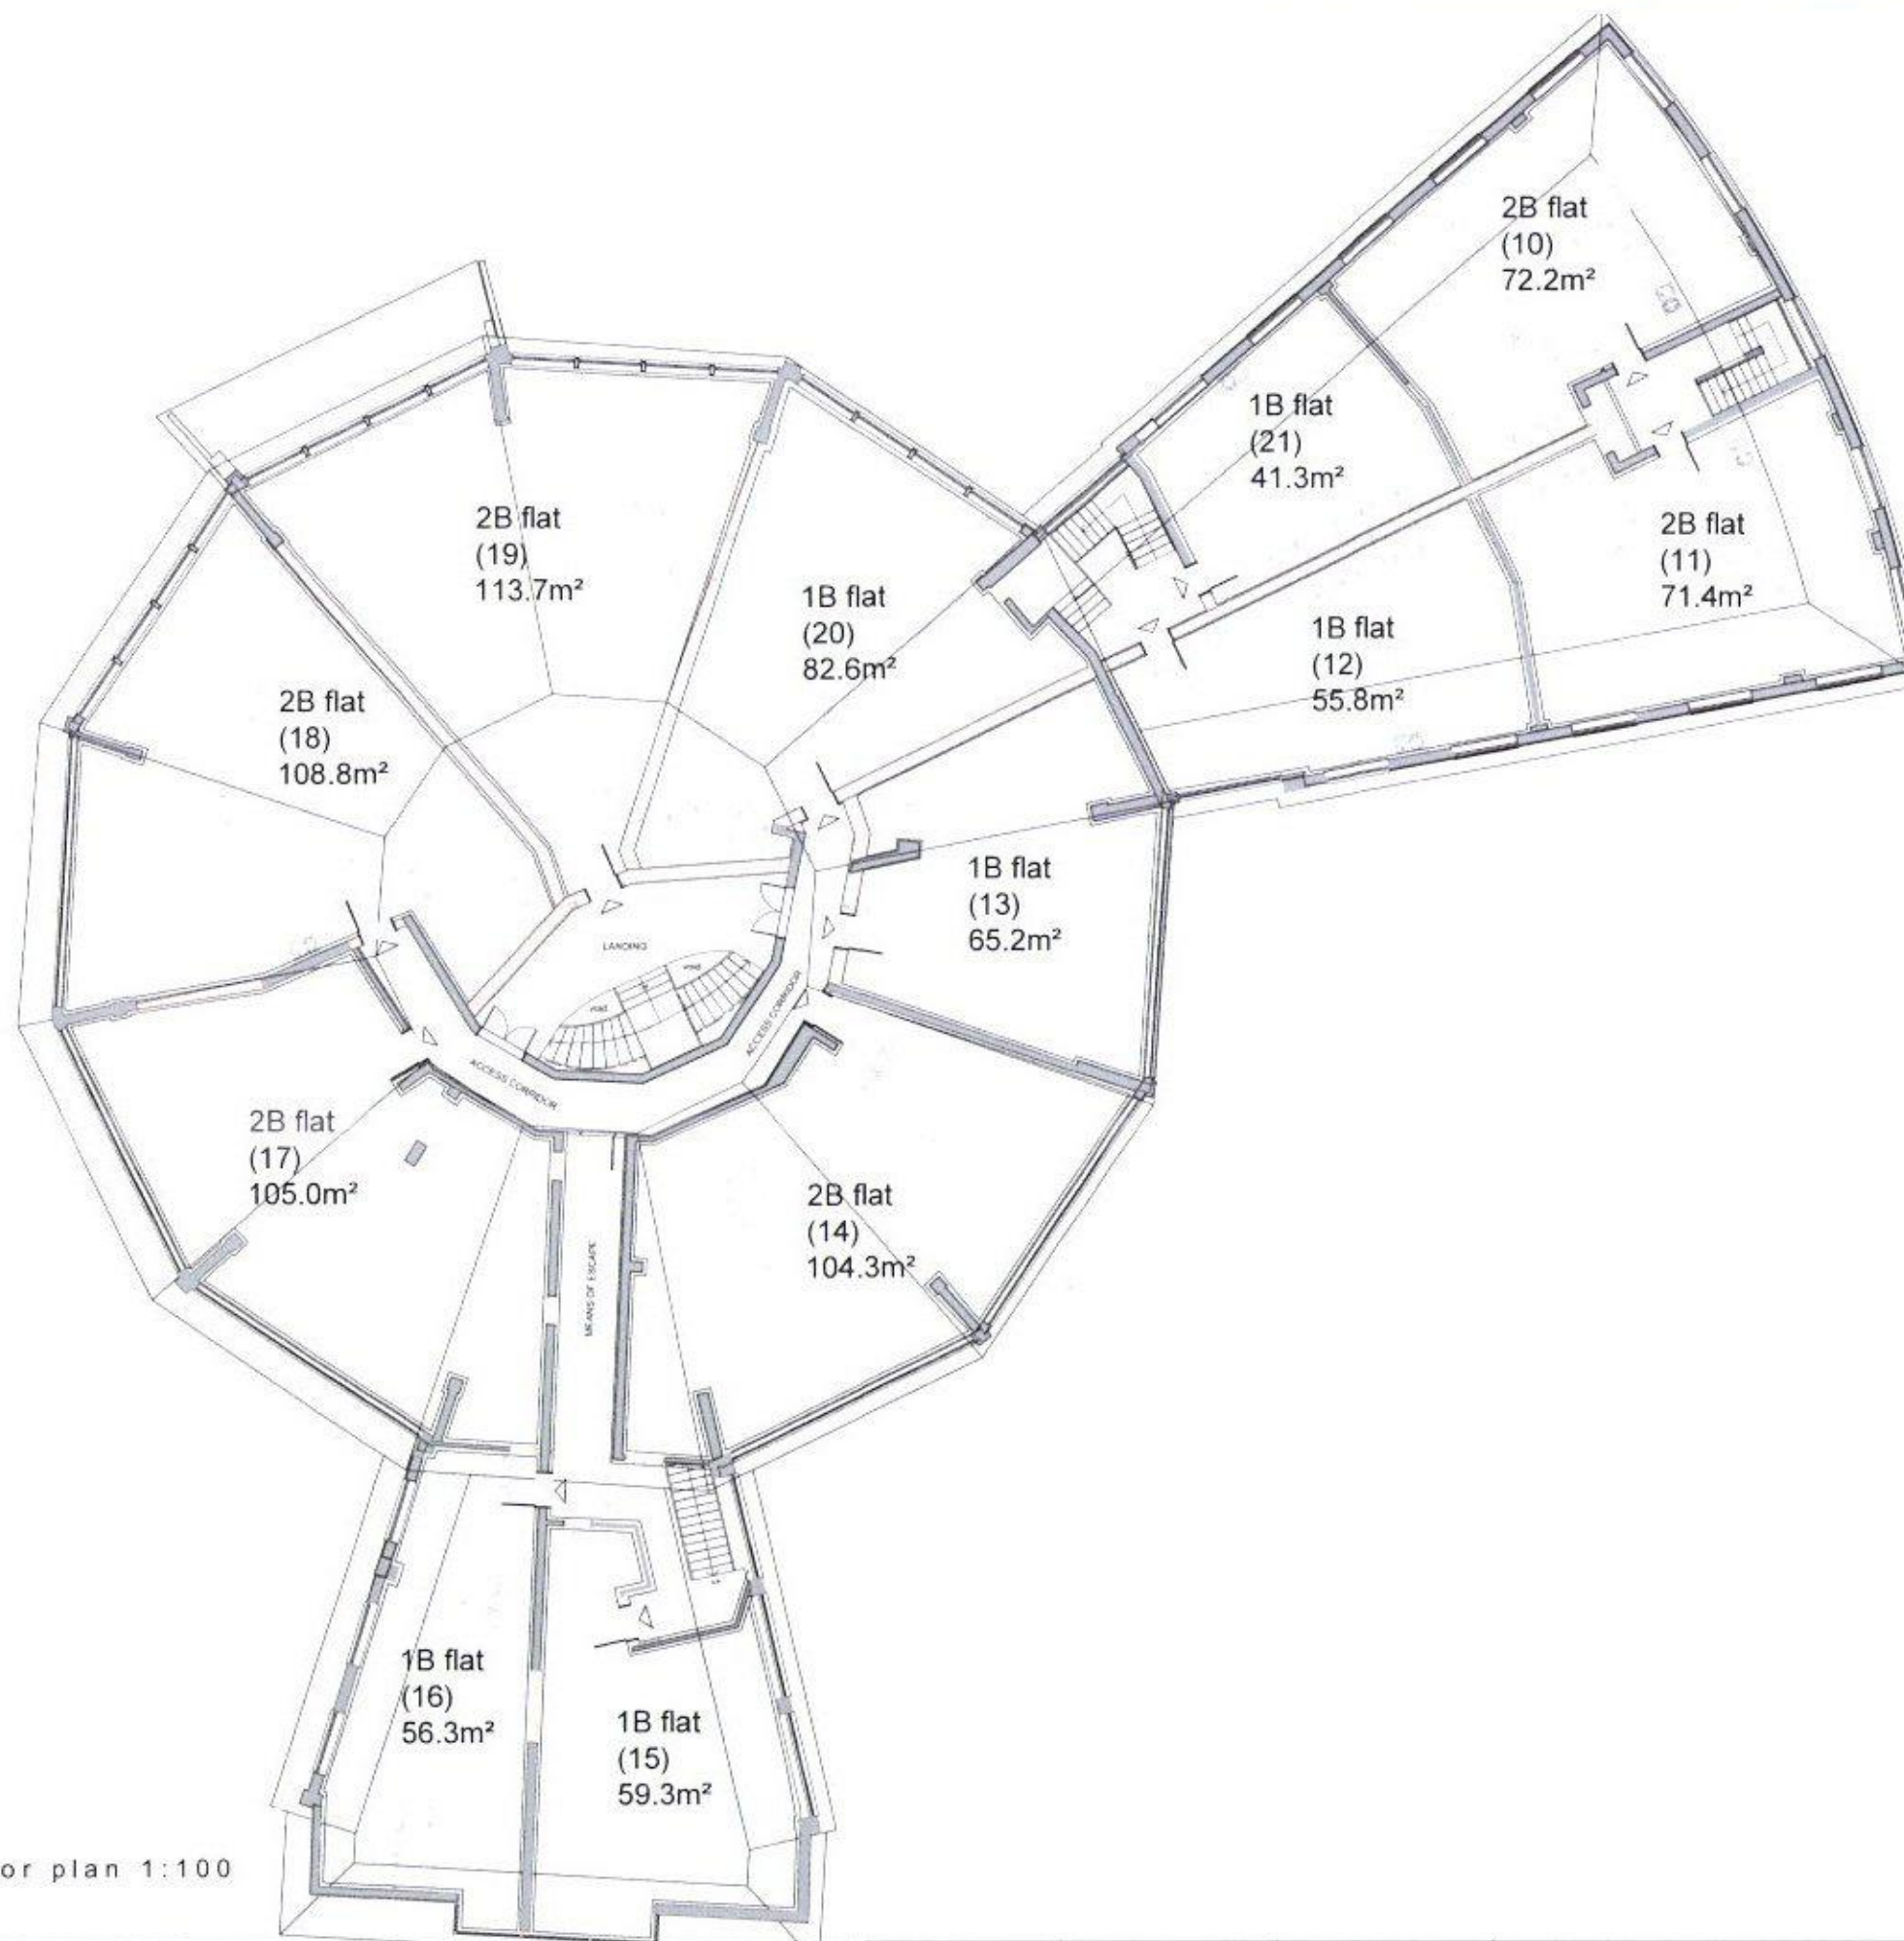

proposed first floor plan 1:100

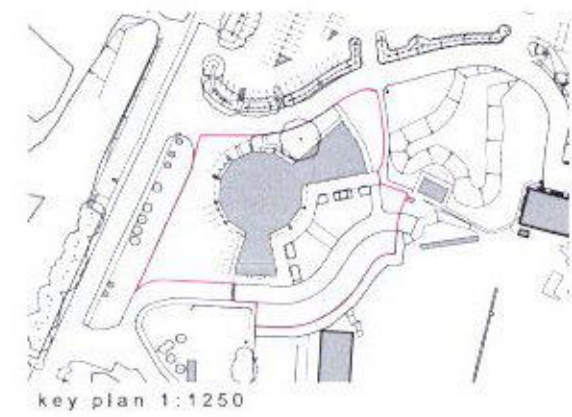

- key:
- EXISTING STRUCTURAL AND NON-STRUCTURAL EXTERNAL AND INTERNAL WALLS
 - EXISTING WALL UPGRADE
 - EXISTING WALLS TO BE DEMOLISHED
 - SOLID INFILL TO EXISTING STRUCTURAL AND NON-STRUCTURAL WALLS
 - FLAT ENTRANCE DOOR
 - 1 BEDROOM FLAT
 - 2 BEDROOM FLAT
 - 3 BEDROOM FLAT

HAVANT BOROUGH COUNCIL
22 SEP 2017
RECEIVED

Project name: Northney Marina, Hayling Island PO11 0NH	Project no.: 17024	Drawing no.: P221	Revision: /	Status: PLANNING	This drawing is copyright of Cover Storey Architects LLP All dimensions must be verified on site prior to construction Do not scale this drawing except for planning application purposes
Drawing name: Proposed First Floor Plan	Scale @ A1 1:100	Drawn by JB	Checked by DJS	Date 16/08/2017	

Rev	Description	by	check	date
REVISIONS				
<div> <div>Cover Storey</div> <div>Architects</div> <div> Cover Storey Architects LLP The Studio, 18-19 Georges Avenue, Havant, PO9 2RX Tel: 02392 006266 </div> </div>				