


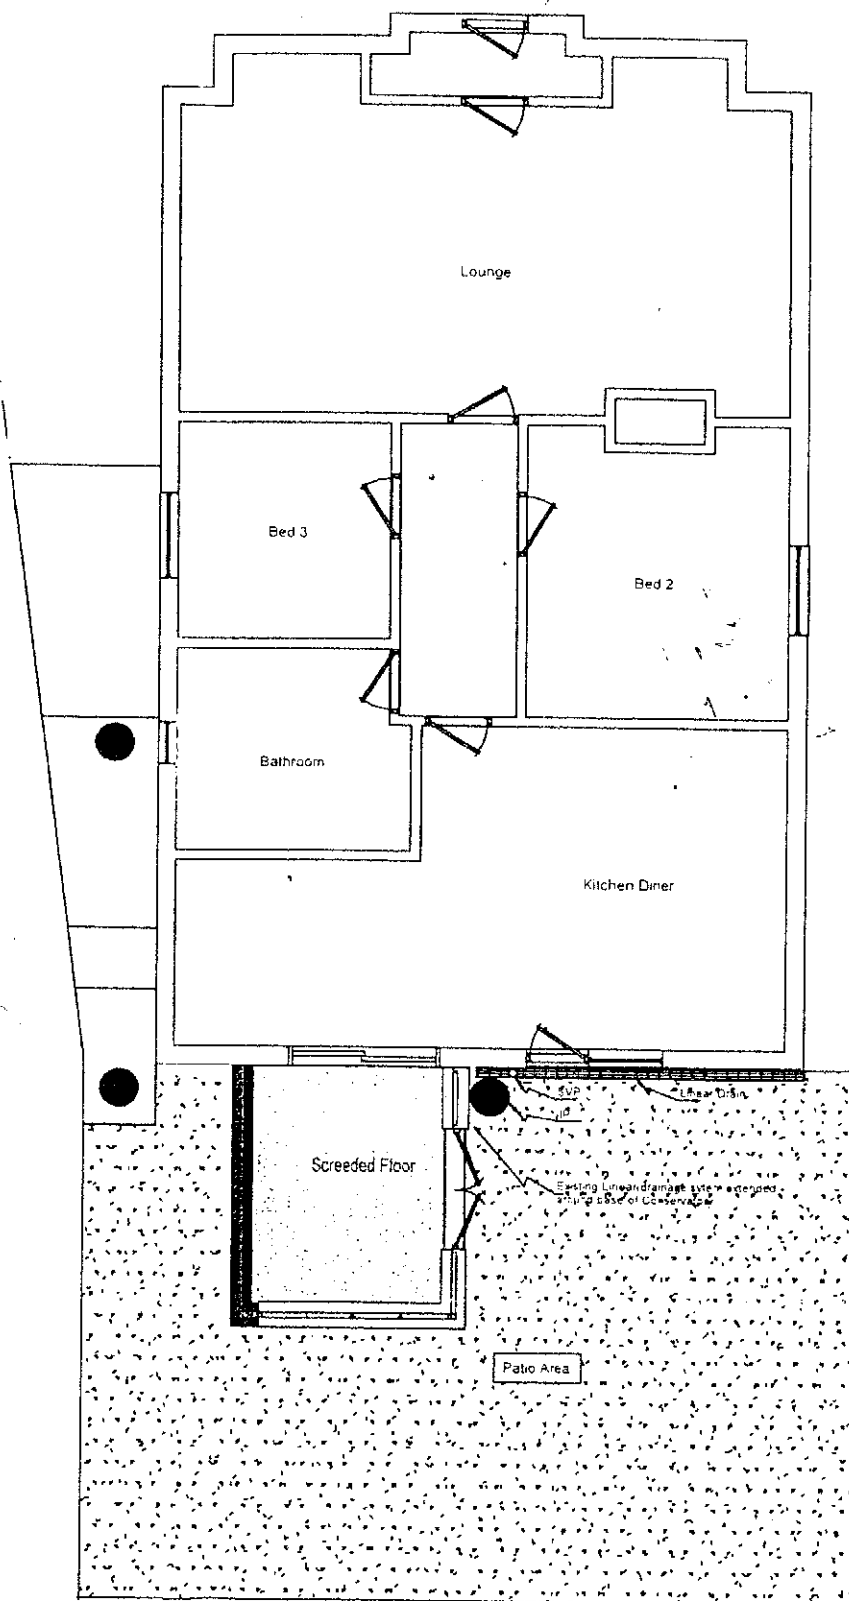

Ground Floor Plan

Scale 1:100 @ A4