


PROPOSED ELEVATIONS
SCALE 1:100




PROPOSED EAST ELEVATION




PROPOSED SOUTH ELEVATION

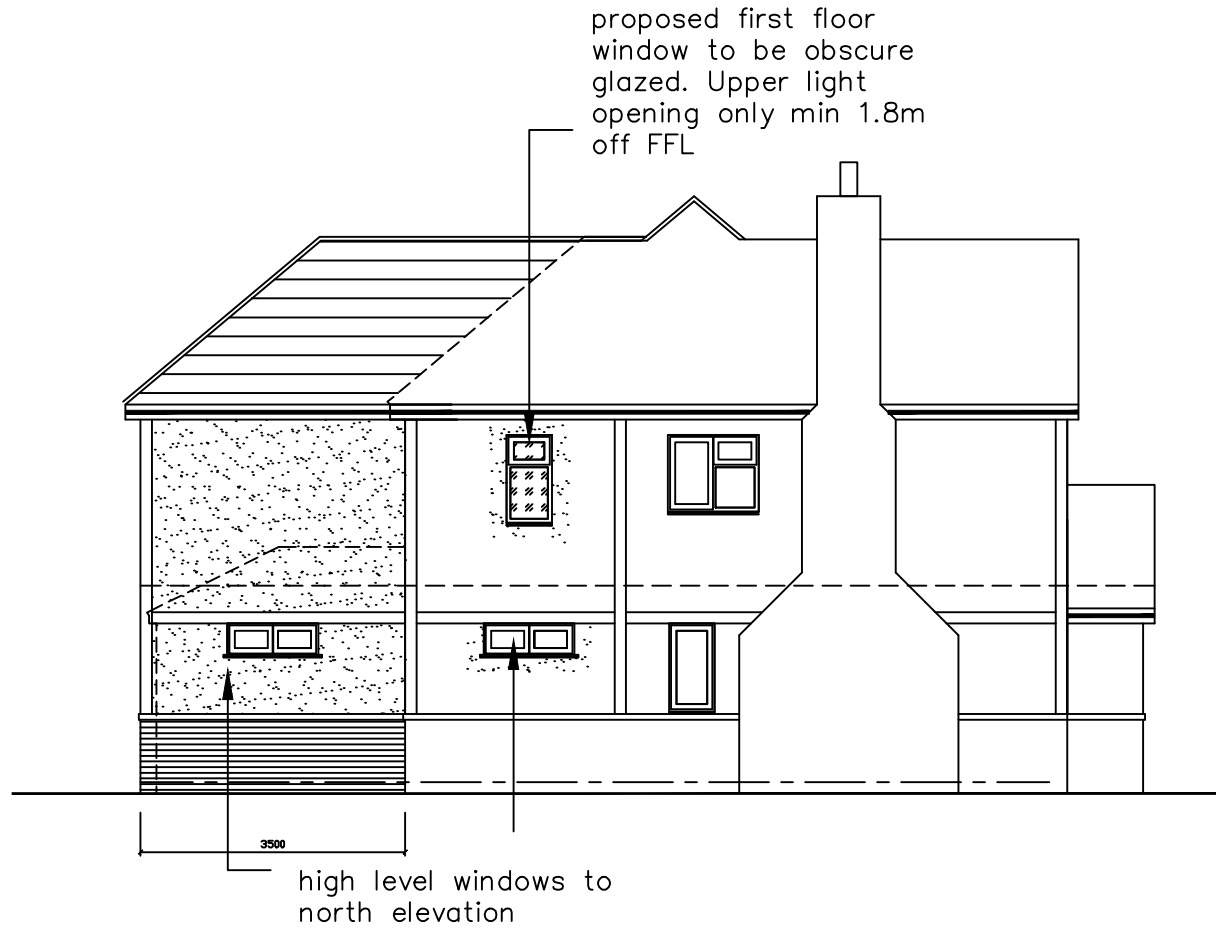


PROPOSED NORTH ELEVATION

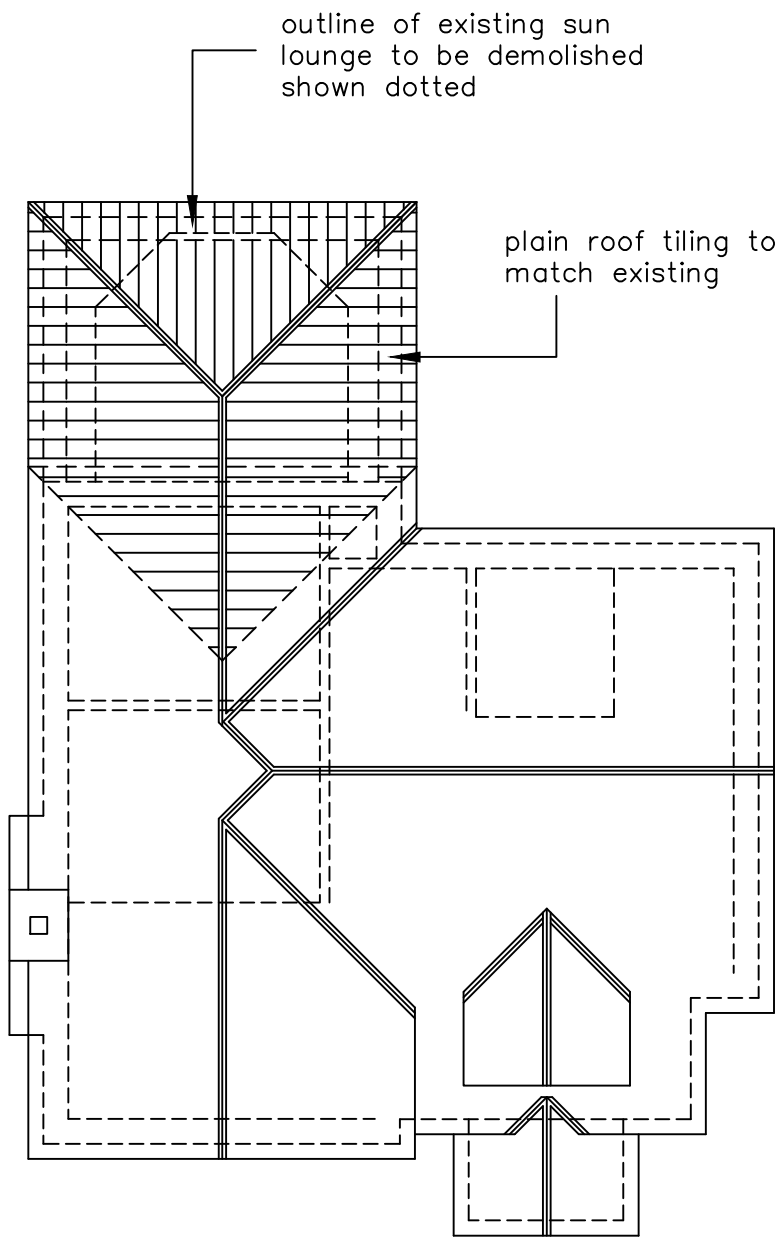

PROPOSED ROOF LAYOUT
SCALE 1:100

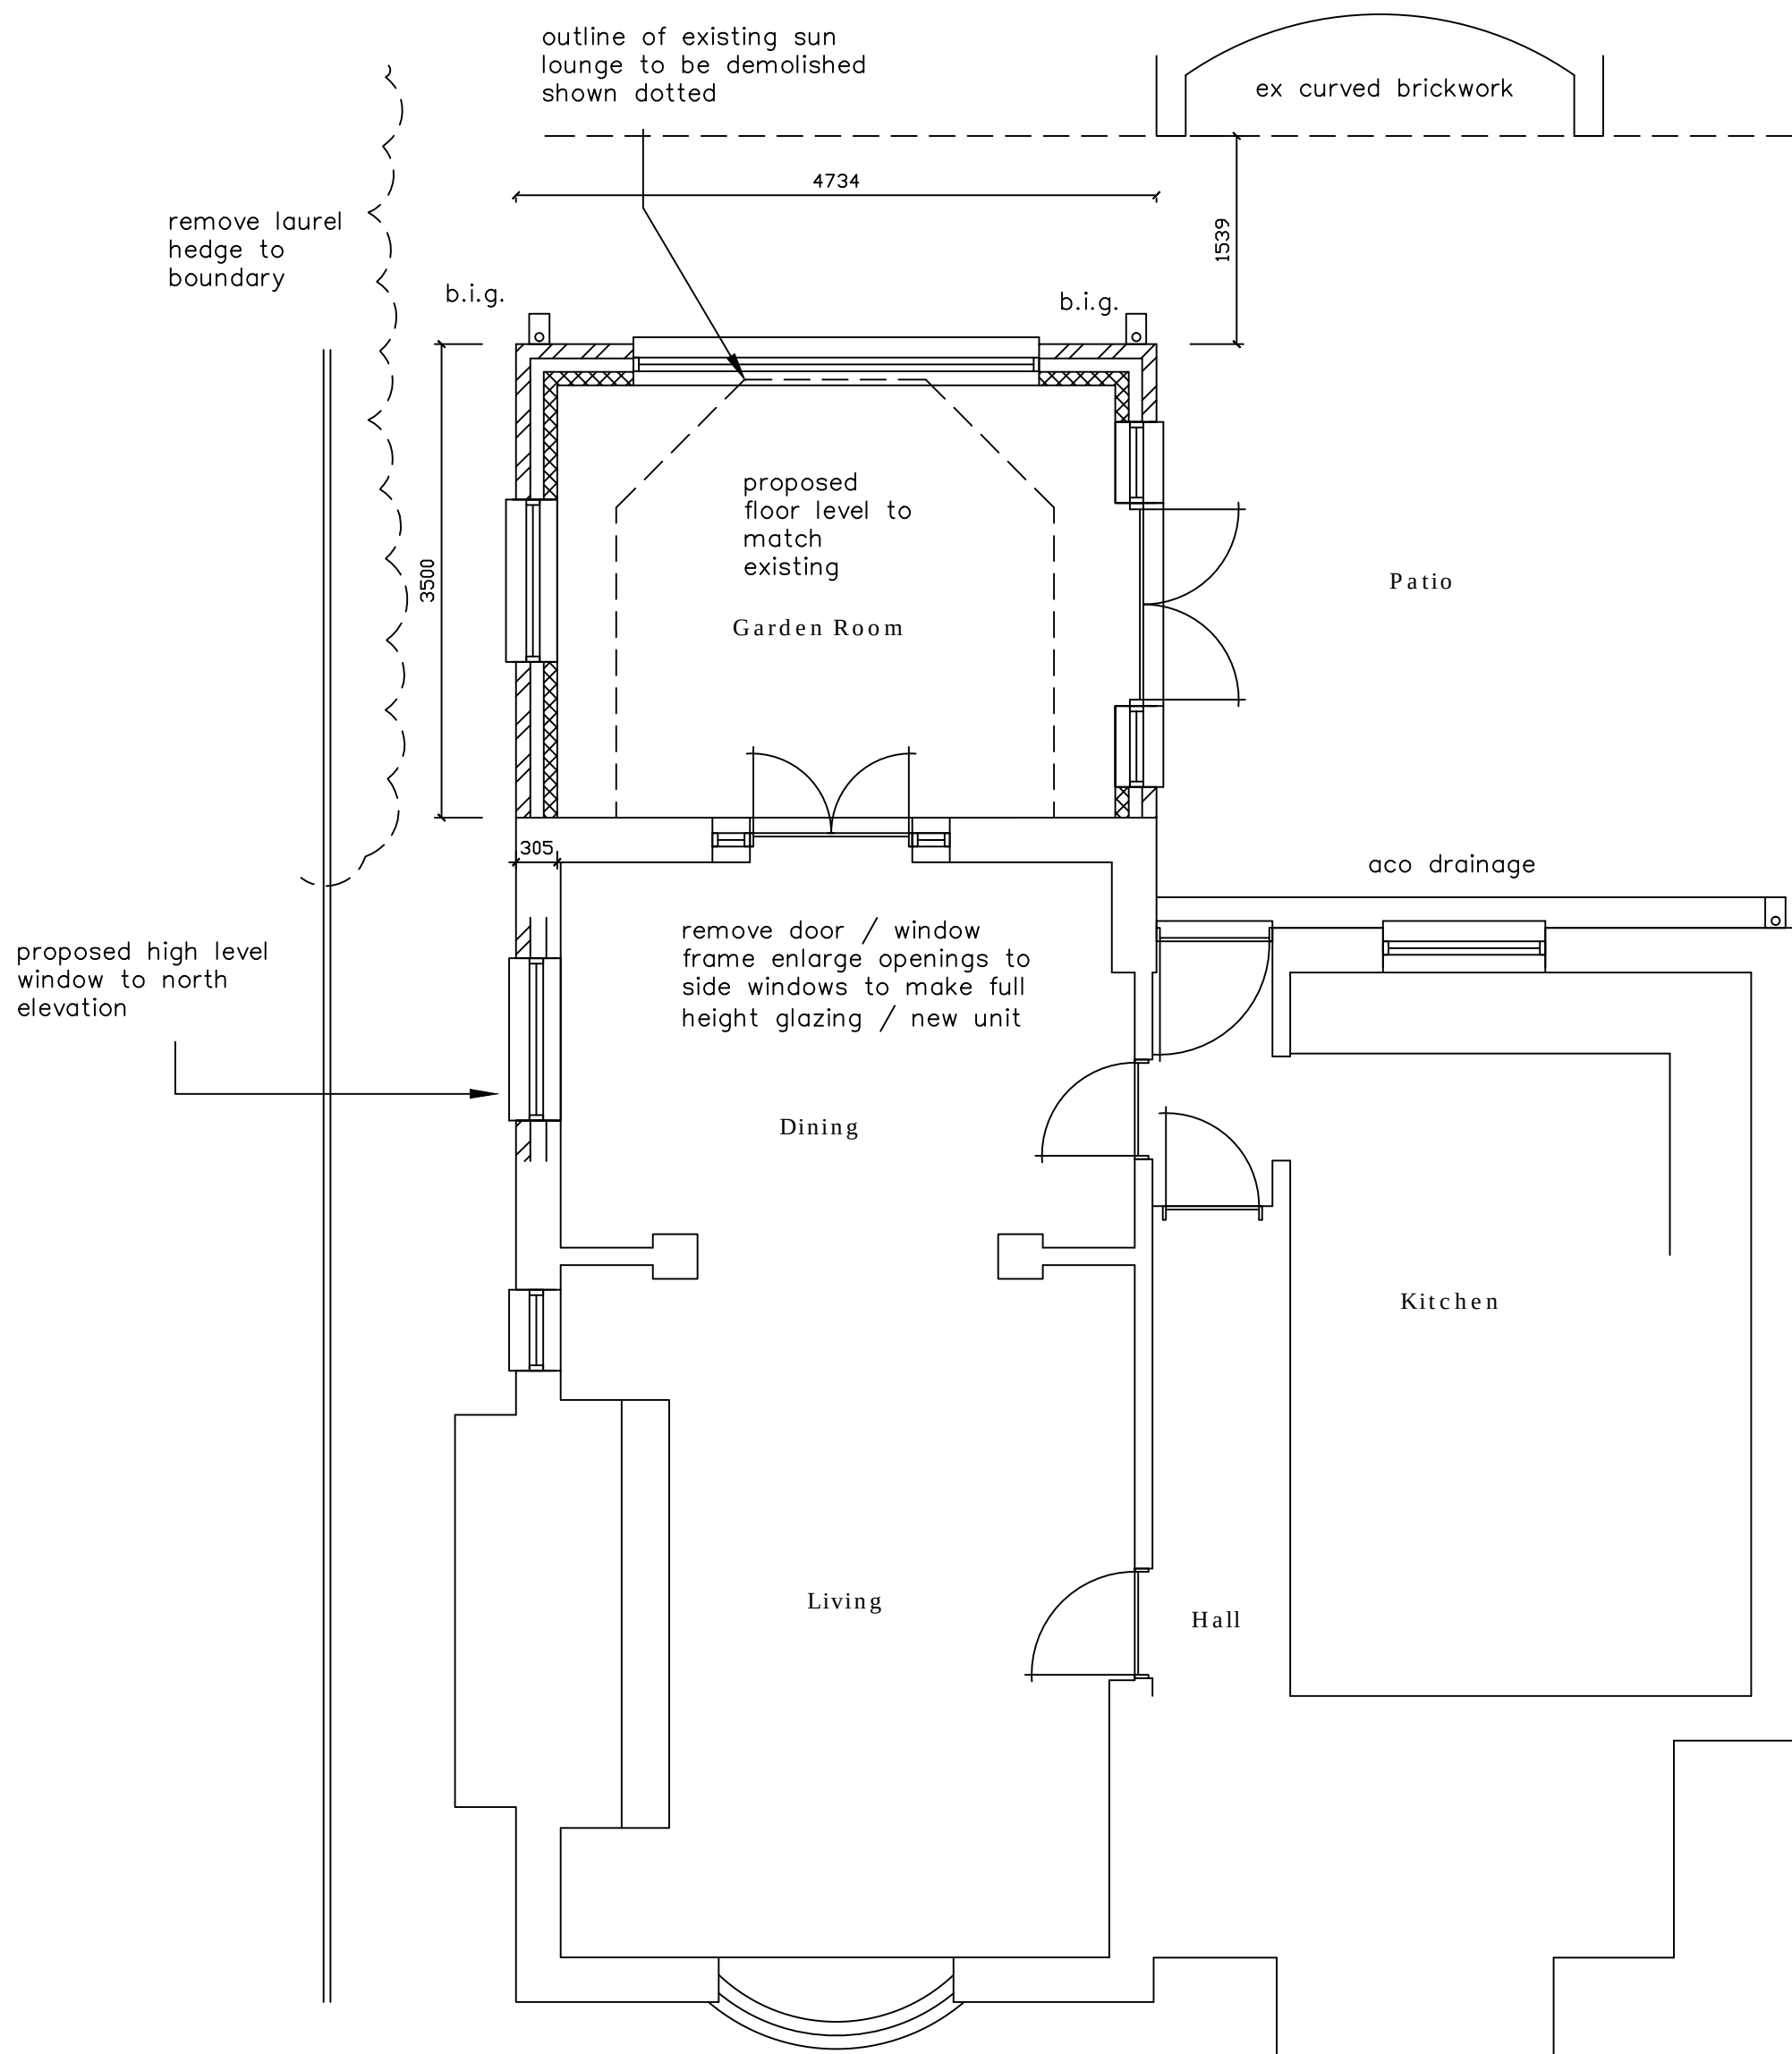

PROPOSED GROUND FLOOR
SCALE 1 : 50

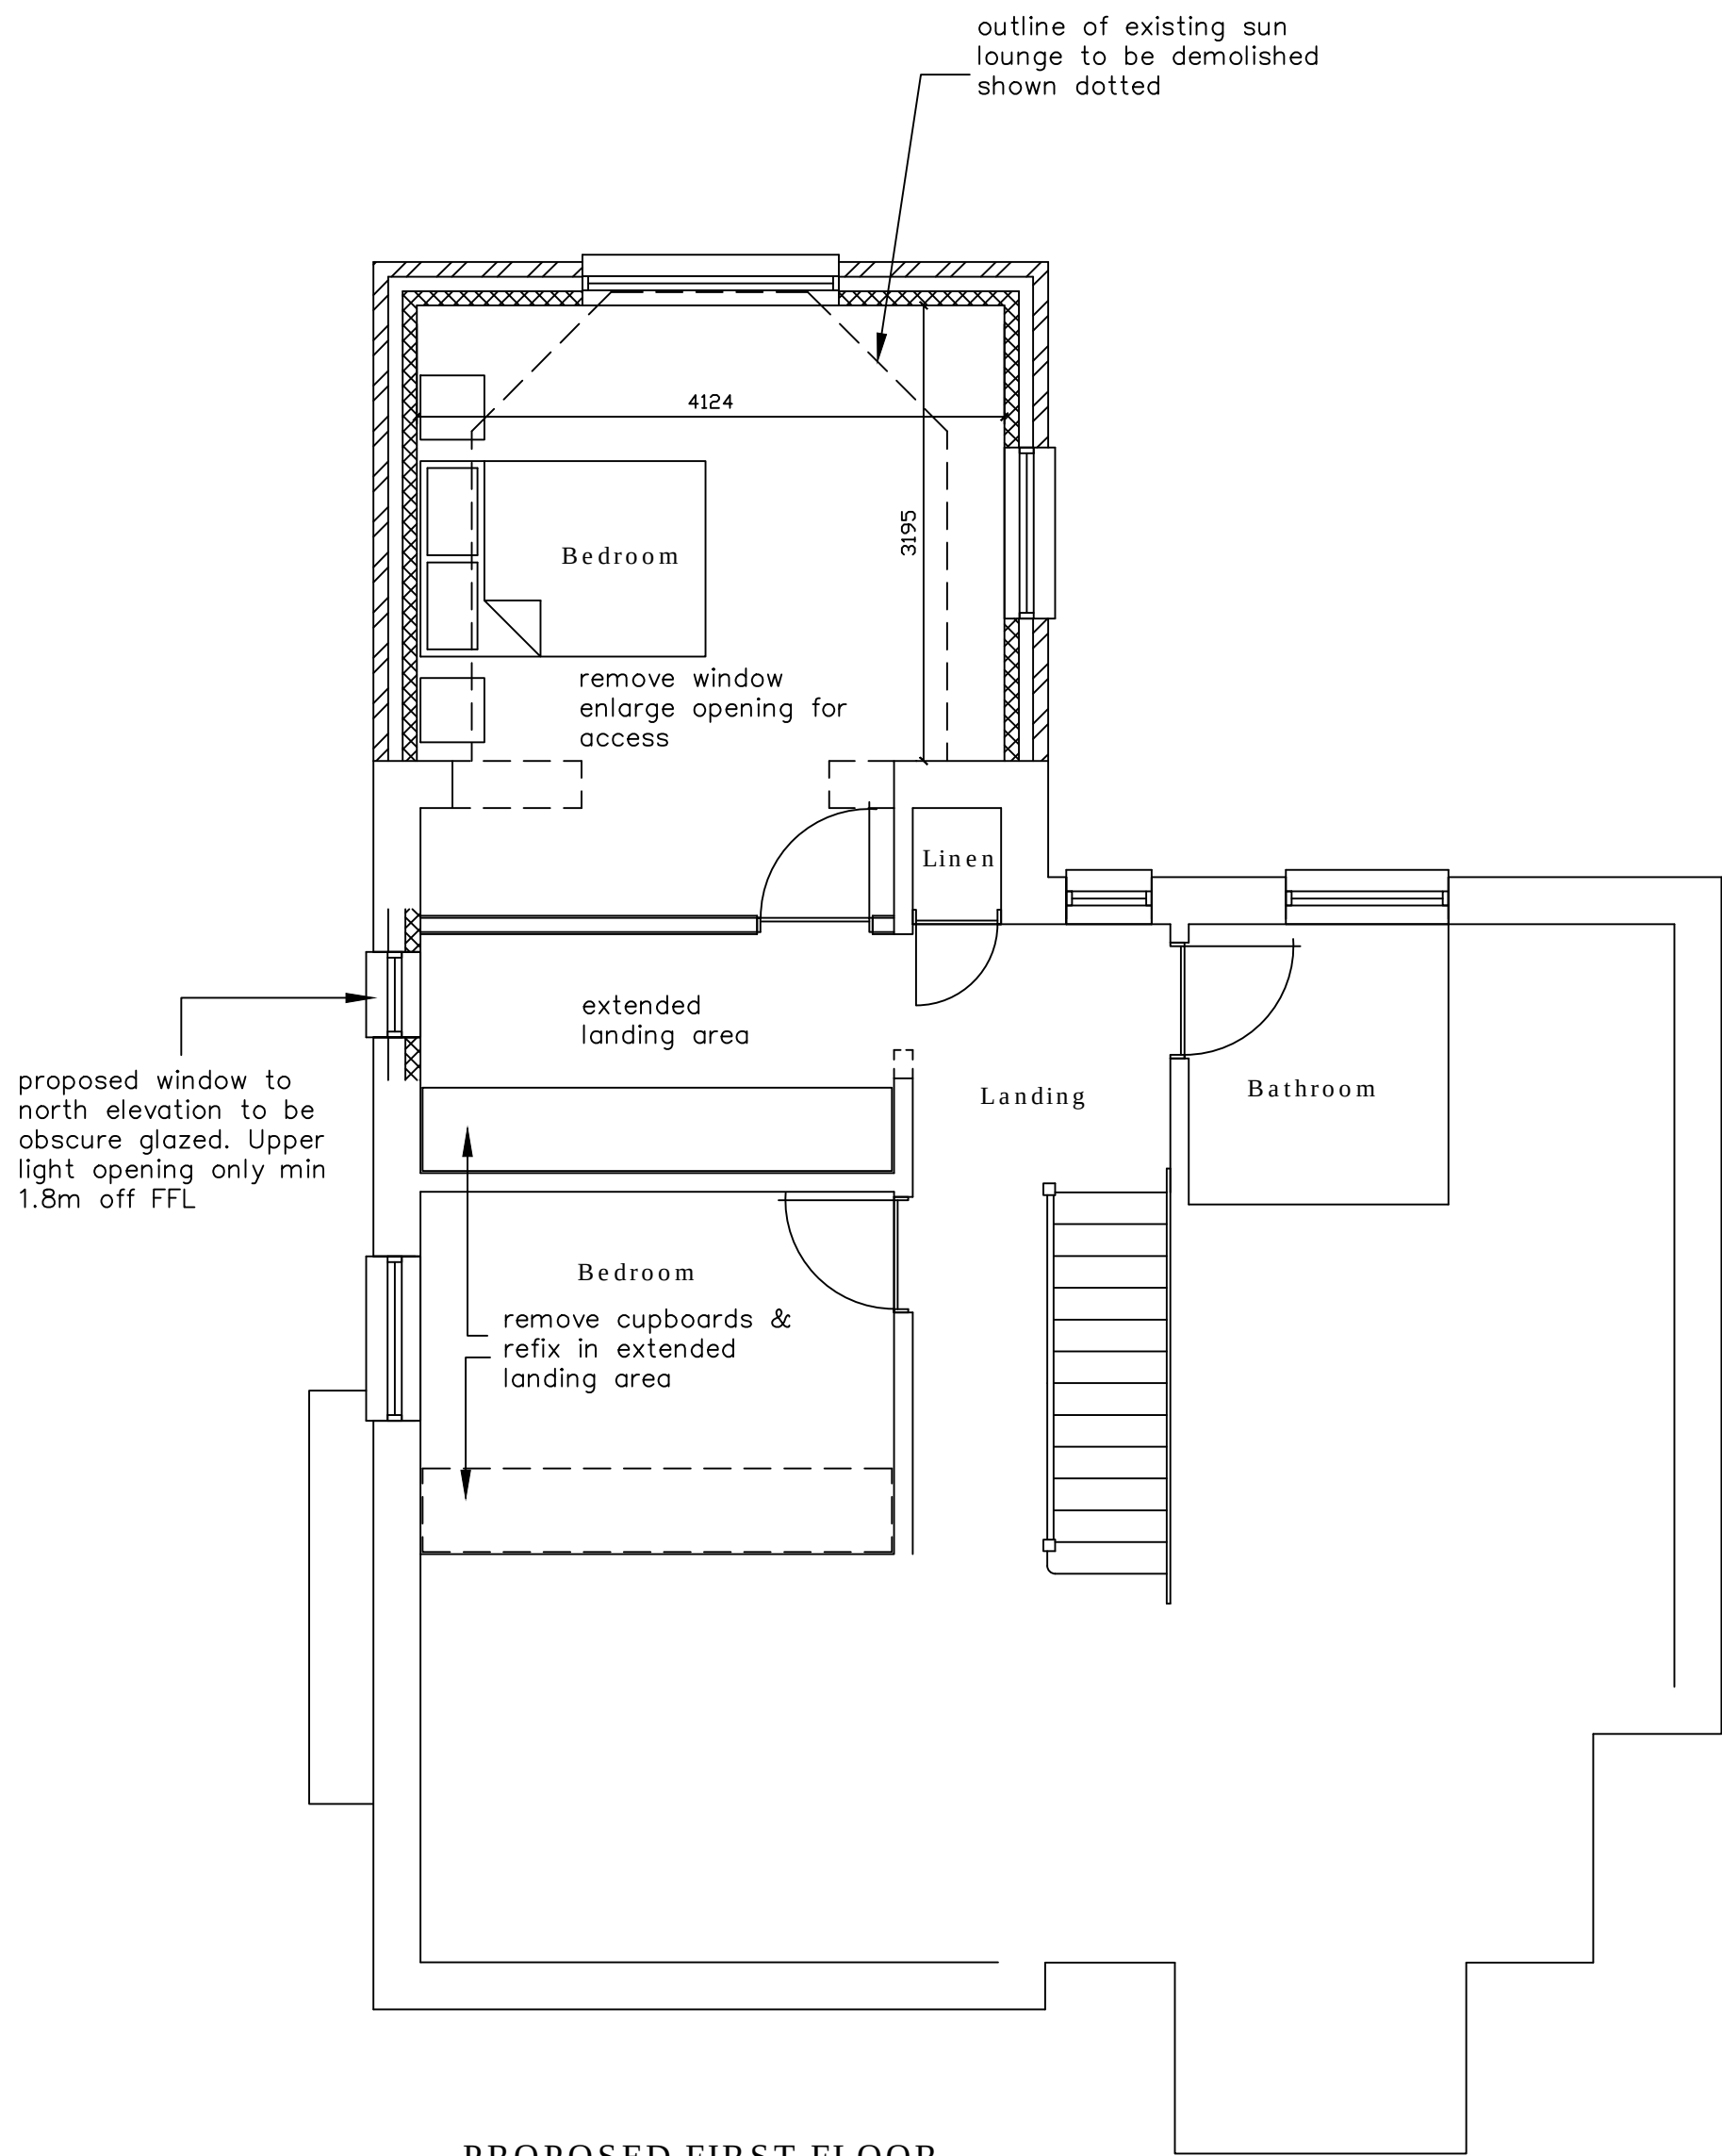

PROPOSED FIRST FLOOR
SCALE 1 : 50

- KEY:
- Blockwork
 - External brickwork
 - Timber/metal framed stud walling
 - Mains Powered Extract Fan
 - Mains Powered interconnecting smoke detectors
 - SVP Soil & vent pipe
 - SS Stub stack
 - RWP Rain water pipe
 - Spot levels

NOTES: The design and construction of this project shall be in accordance with the current Building Regulations & NHBC Standards. These notes & drawings have been prepared solely for the purpose of Planning & Building Regulation approval. Do not scale from this drawing unless for Planning purposes. All dimensions to be checked on-site and any alterations to be approved by the Architect and/or client prior to any work commencing. Ordnance Survey Licence No: 100047591 This drawing to be copyright and to be read in conjunction with all other drawings	AMENDMENTS: Rev A : Extension reduced to 3,500mm depth from 4,050mm, layouts, elevations roof layout adjusted – 23/02/18	KEY: Scale in Metres 1:50 0 1 2 3 4 5 Scale in Metres 1:100 0 1 2 3 4 5 10	CLIENT NAME & ADDRESS Mr & Mrs C James 141A Stakes Road Waterlooville PO7 5PL	PROJECT ADDRESS 141A Stakes Road Waterlooville PO7 5PL	DRAWING DETAILS PLANNING DRAWING Proposed Floor Layouts, Elevations & Roof Layout	 BH ARCHITECTURE Ltd Heath Cottage Newlands Lane Purbrook Waterlooville Hants PO7 5SQ Tel: 023 9223 2322 Mob: 07747 771808 E-mail:bernard@bernardharding.com
					<table><tr><td>PROJECT No 892</td><td>DWG No 2</td><td>REV No A</td></tr><tr><td>SCALE 1:50 1:100 @ A1</td><td>DRAWN BWH</td><td>DATE 01/12/17</td></tr></table>	
PROJECT No 892	DWG No 2	REV No A				
SCALE 1:50 1:100 @ A1	DRAWN BWH	DATE 01/12/17				