


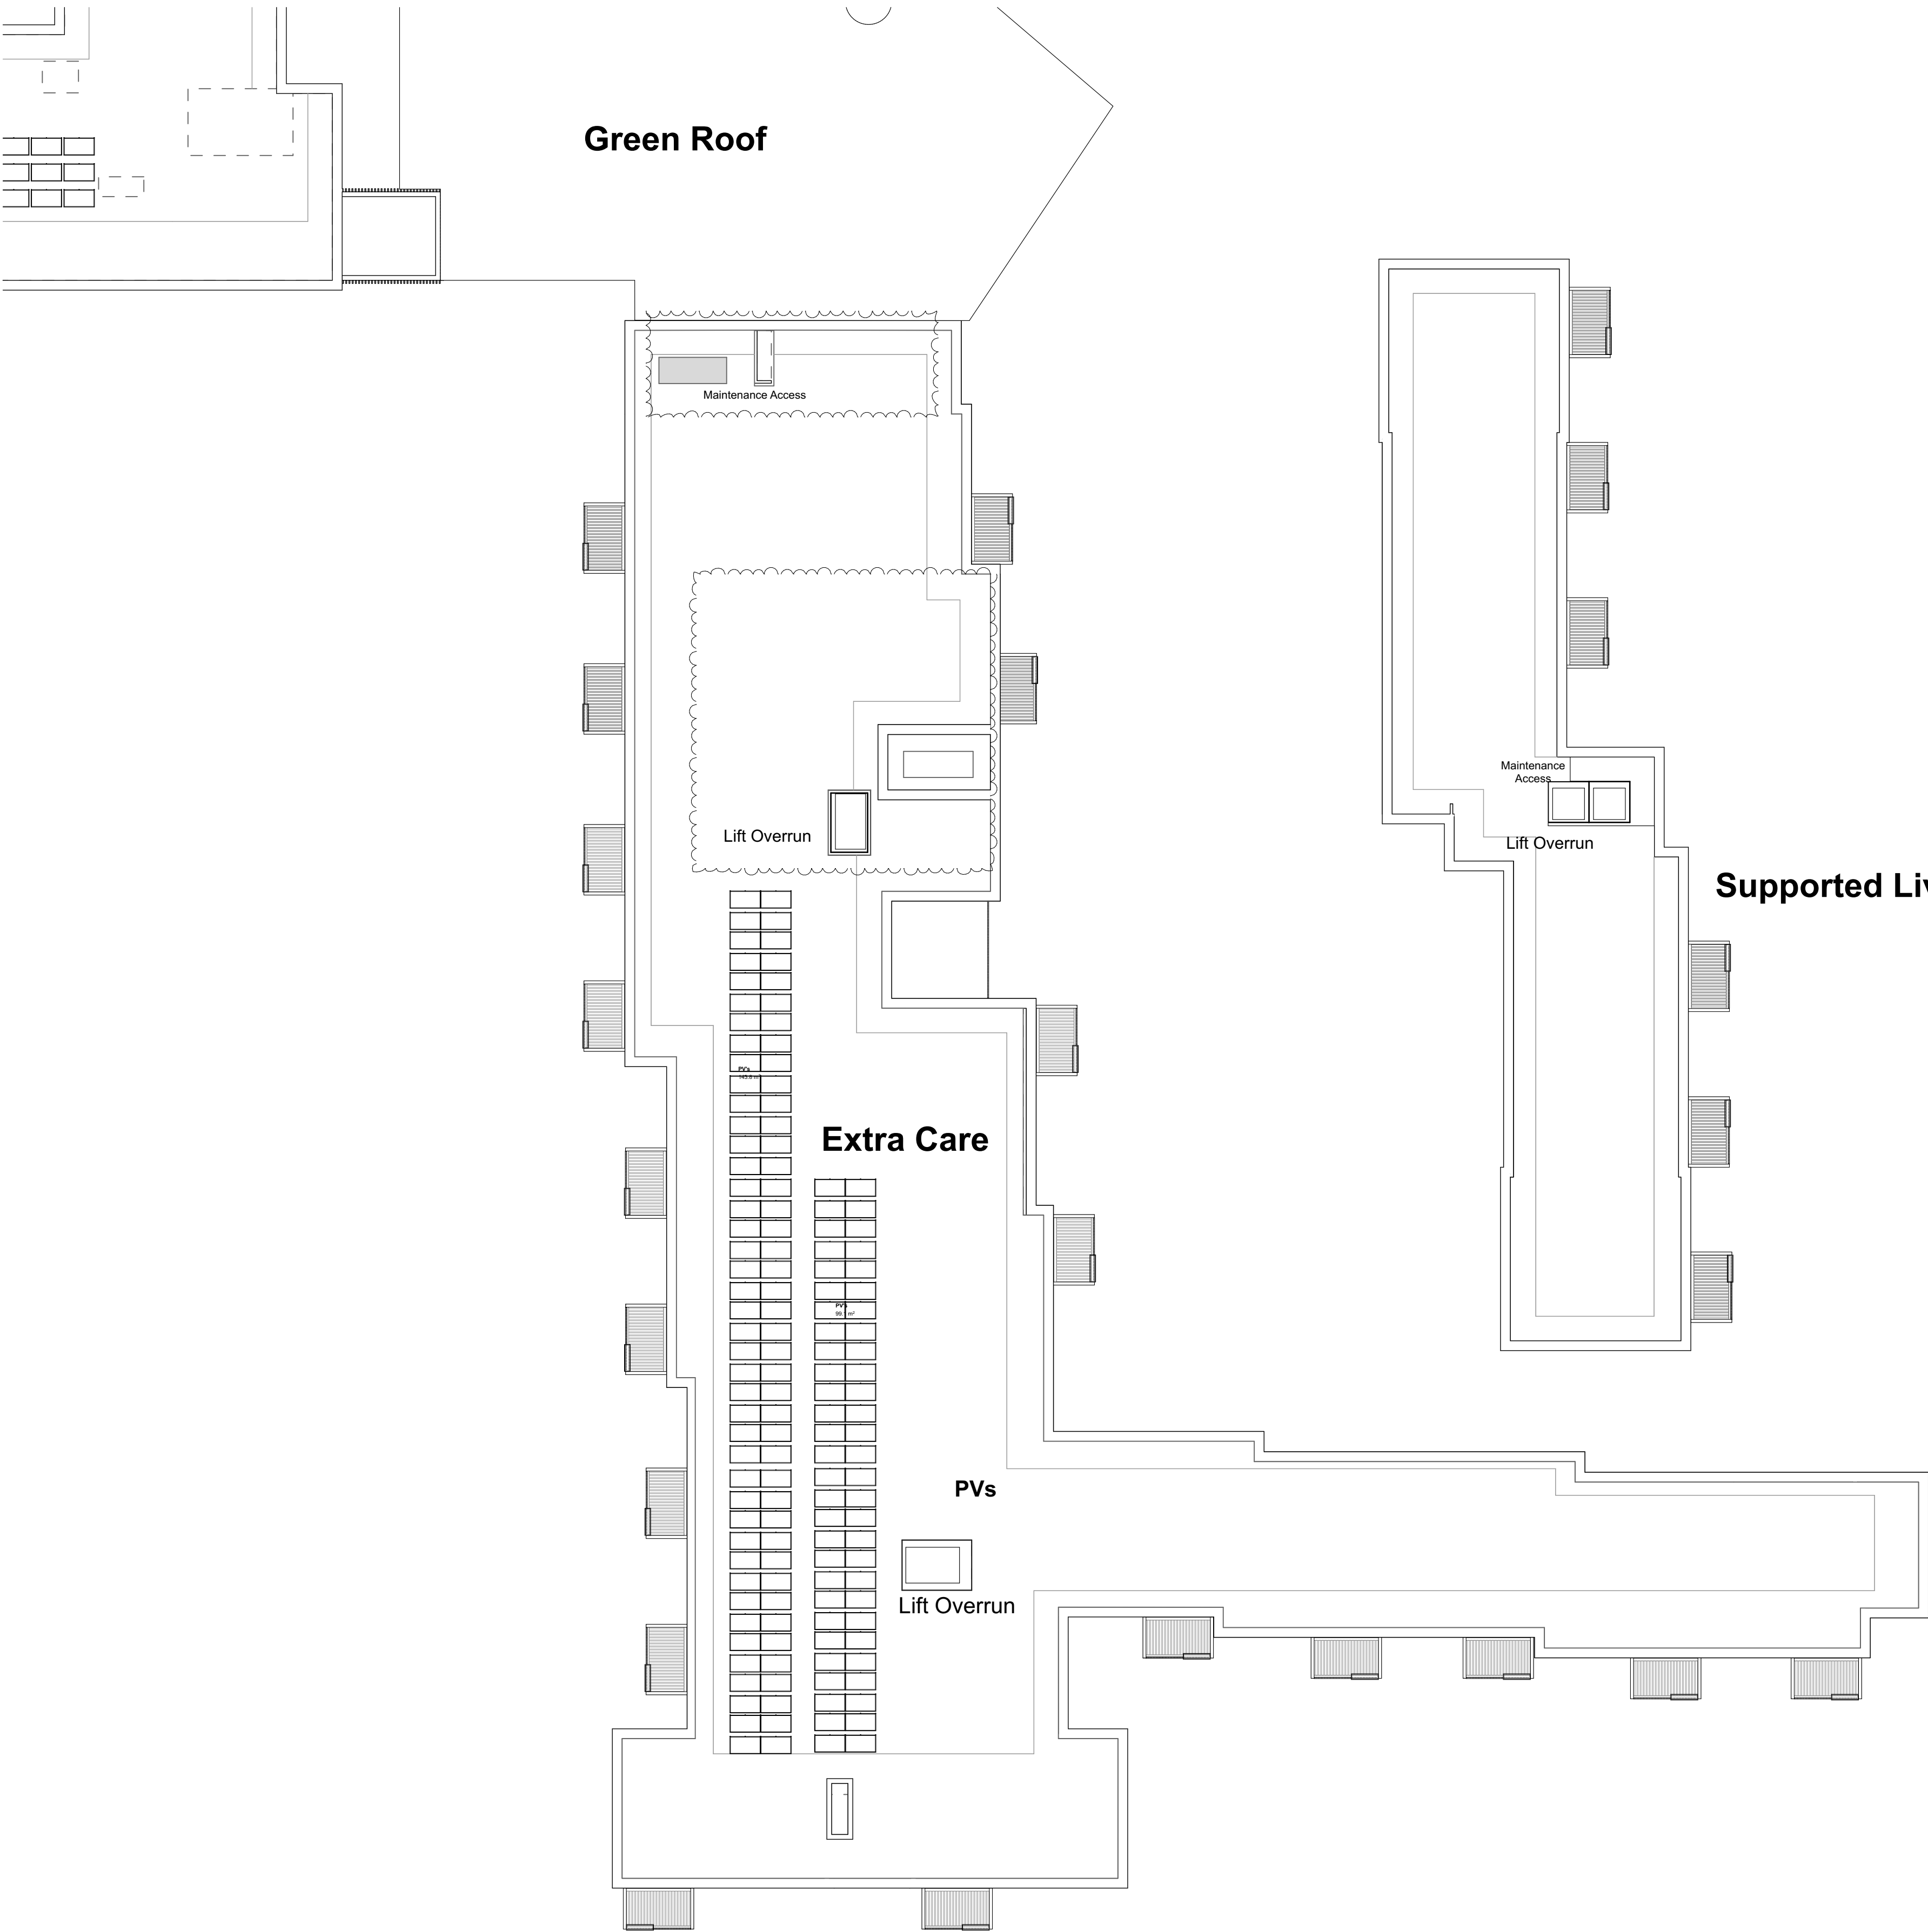

598-G-207

Roof Plan



© Penoyre & Prasad LLP
Do not scale from this drawing.
Dimensions are to be verified on site prior to construction
Ordnance Survey Data reproduced by permission of Ordnance Survey®, on behalf of Her Majesty's Stationery Office. © Crown Copyright. All rights reserved.

E	23/10/17	RS/GP	Changes to HUB, Extracare, Supported Livin
D	18/01/16	RS/PL	Tender Stage 1
C	29/04/15	VW/RS	Planning
B	11/03/15	VW/RS	Planning
A	05/03/15	VW/RS	Information

Rev	Date	Prep/Check	Description
-----	------	------------	-------------

Penoyre & Prasad

28-42 Banner Street
London EC1Y 8QE
020 7250 3477
penoyreprasad.com

HLS

Hampshire Living Space

Client
Hampshire LivingSpace

Project
Oak Park Health & Wellbeing Campus

Drawing Title
Extracare & Supported Living Roof Plan

Drawing Status Information			
Date	05.03.2015	Scale	1:200@A1 / 1:400 @ A3
Drawing Number			Revision

598-PL-207 E