



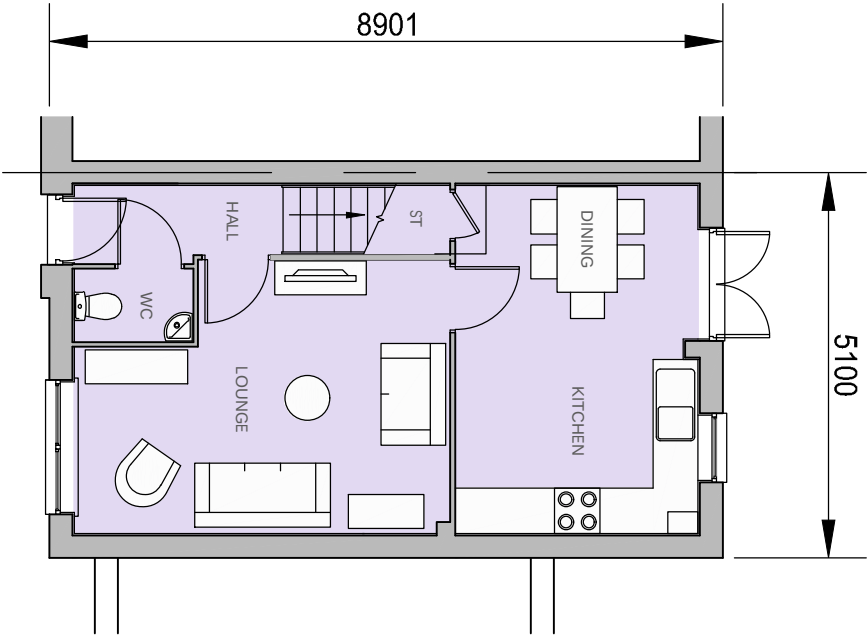

GROUND FLOOR PLAN

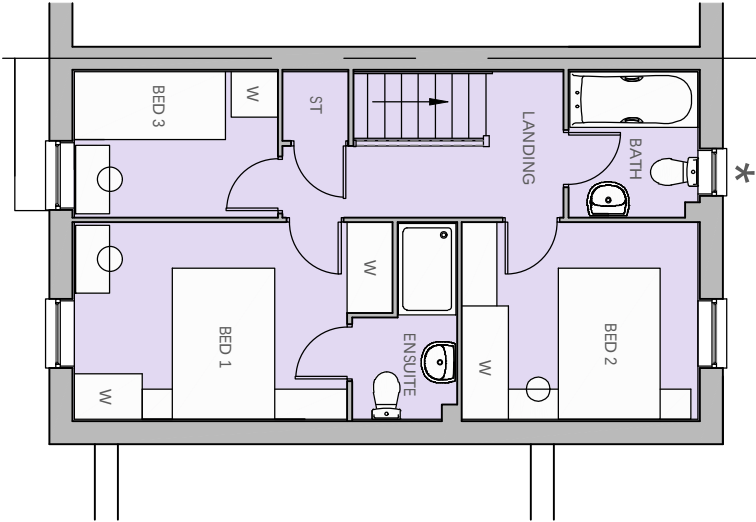

FIRST FLOOR PLAN

* Obscure Glazed Windows

PLOT 73 (AS)

3 BED (5 PERSON)
HOUSE
2.0 STOREY
830 SqFt

Project: HAVANT ROAD,
EMSWORTH
Title: MAINDSTONE
FLOOR PLANS

Drawn by : RKDB Checked by : MAH
Scale @ A3:
0 1 2 3 4 5m
Scale 1:100

Date: OCTOBER 2017
Rev Date Drawn Checked
Drig No: CB_15_105_MA_P05 Rev:

Client:  **BARRATT**
HOMES

