



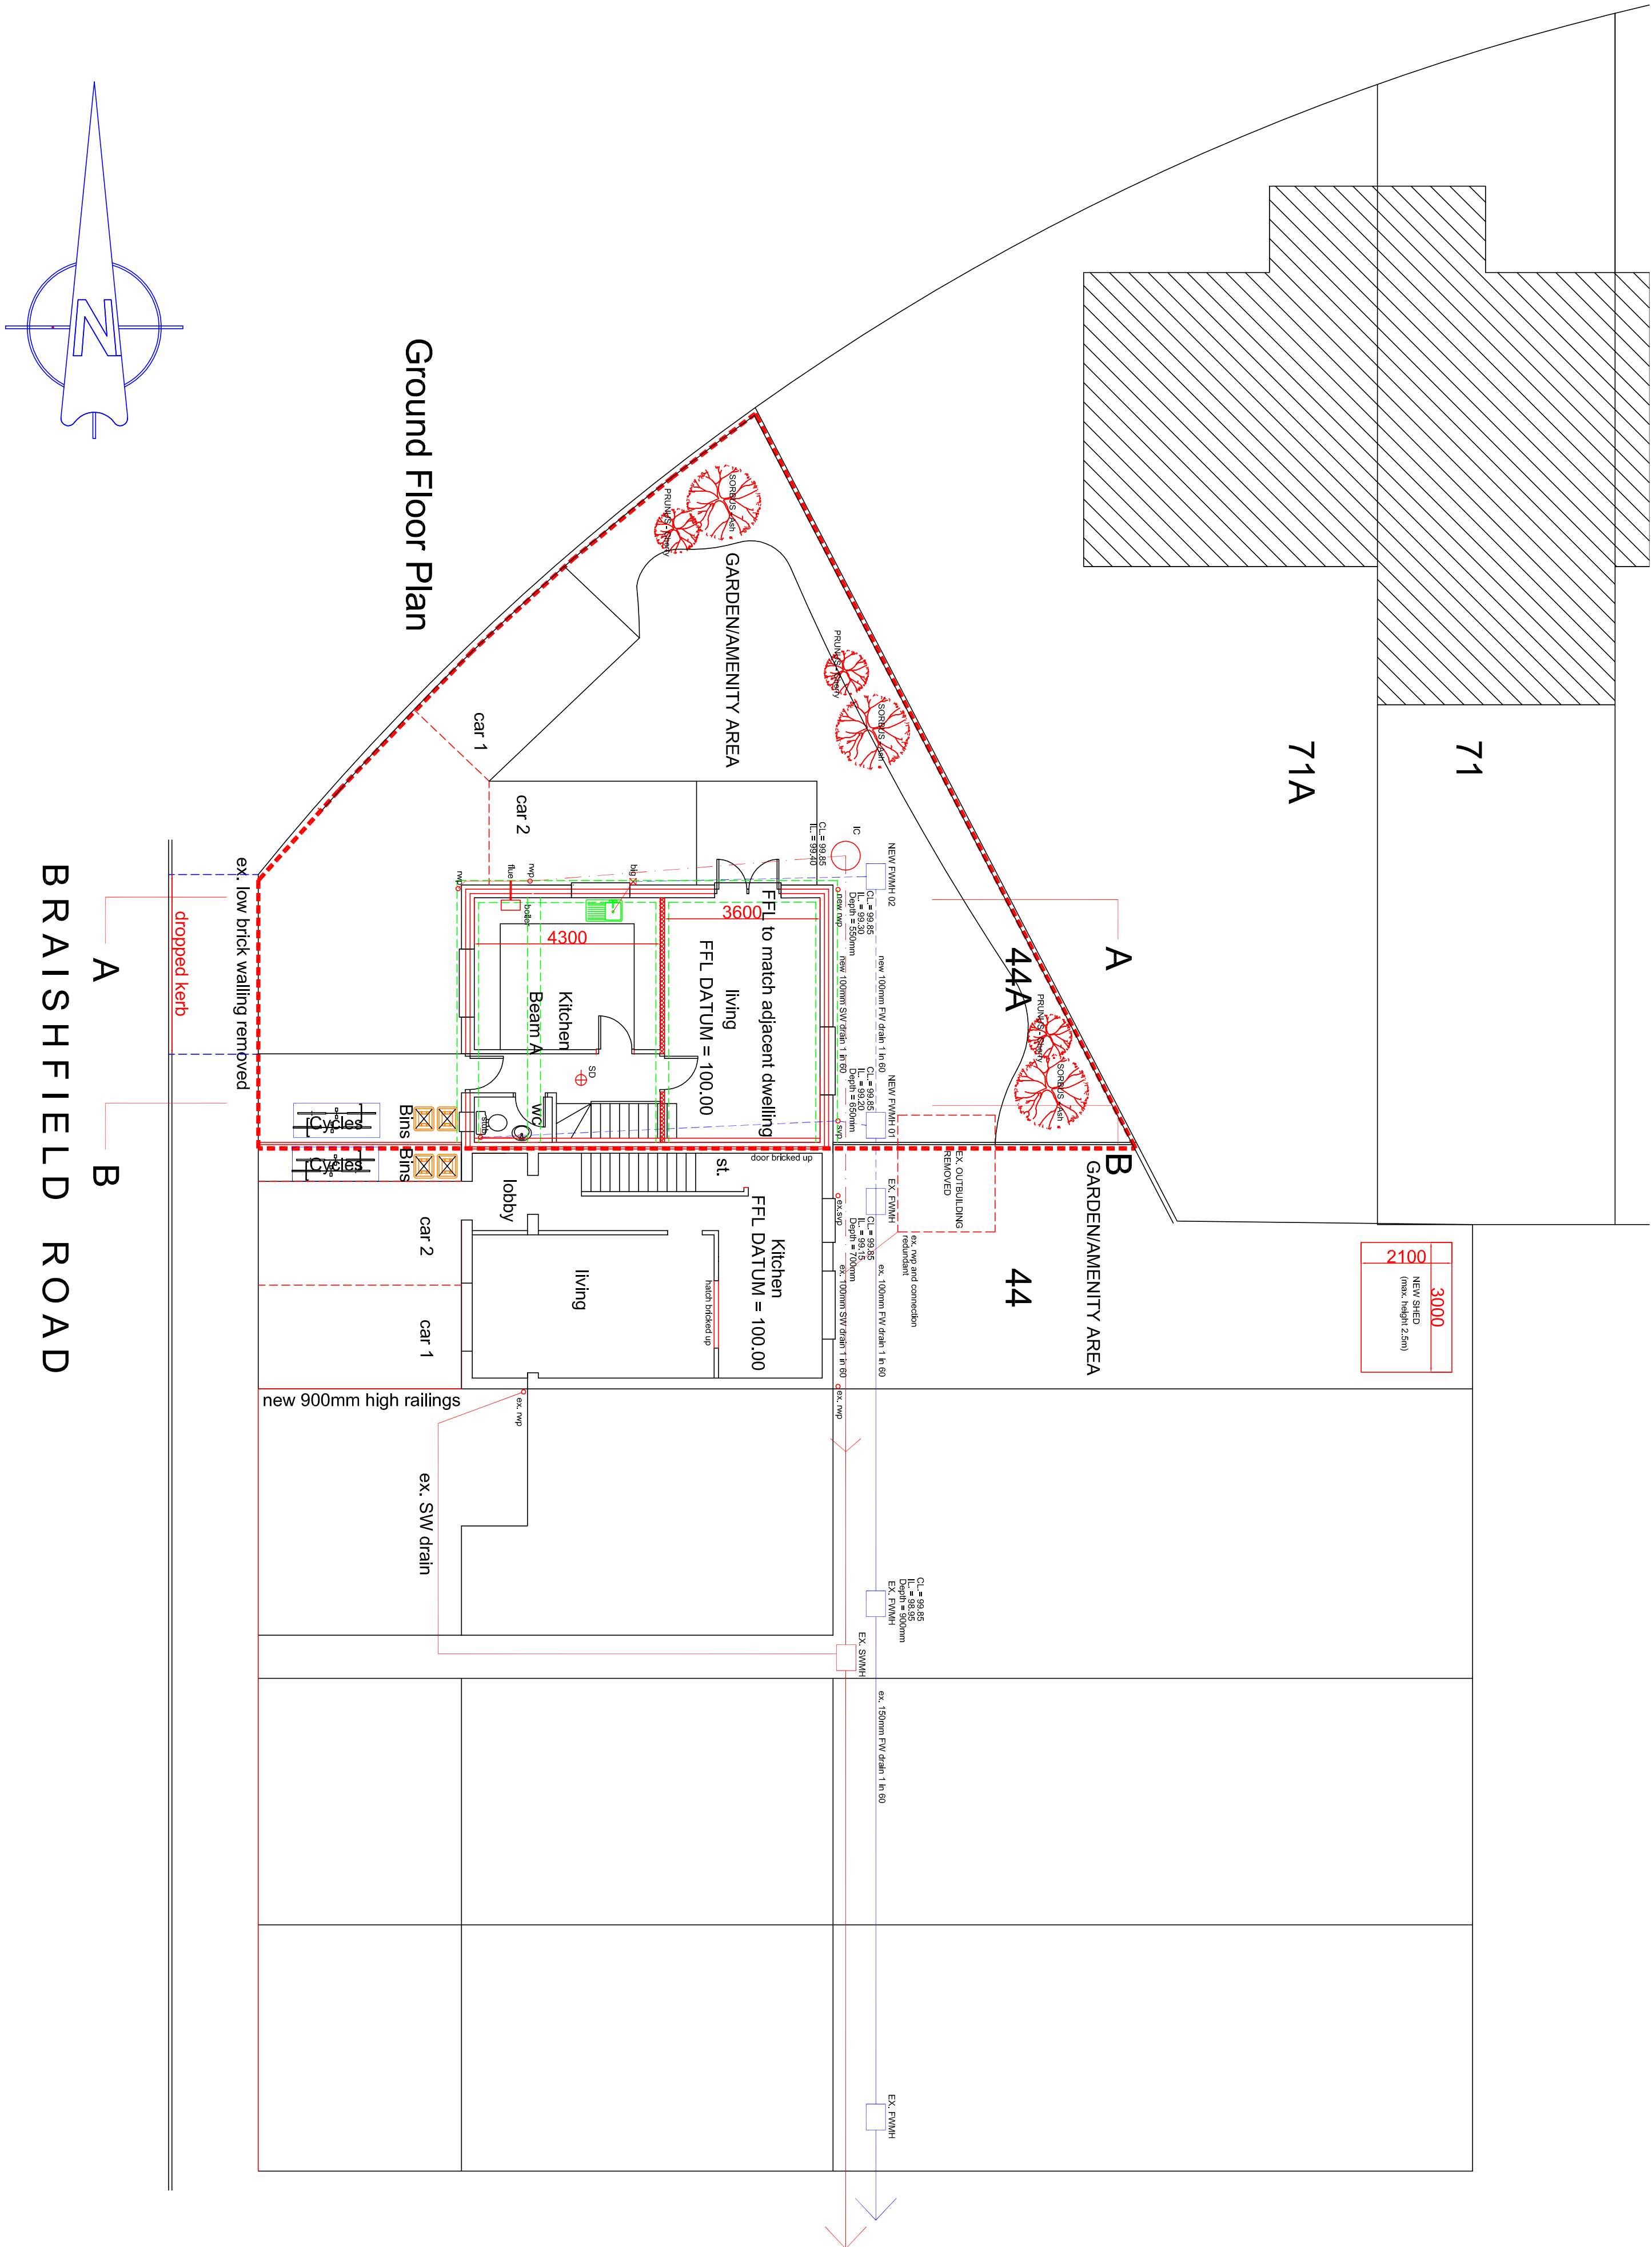

BRAISHFIELD ROAD

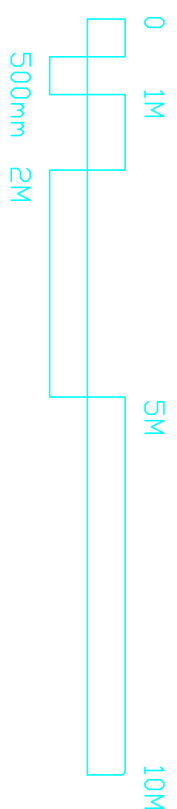

SCALE	TITLE	PETER GALLOWAY
1/100	Proposed 2 Bed Dwelling	
DATE	44A, Braishfield Road, Havant	
Dec. 2017	Site Layout & Ground Floor Plan	
AUTHOR	DRAWING NO	HAVANT, HAMPSHIRE PO9 1RA
PG	17/9000/BR01	TEL 02392 483153
		WEB 07808 483362
		E-MAIL peter@petergalloway.co.uk



ARCHITECT