



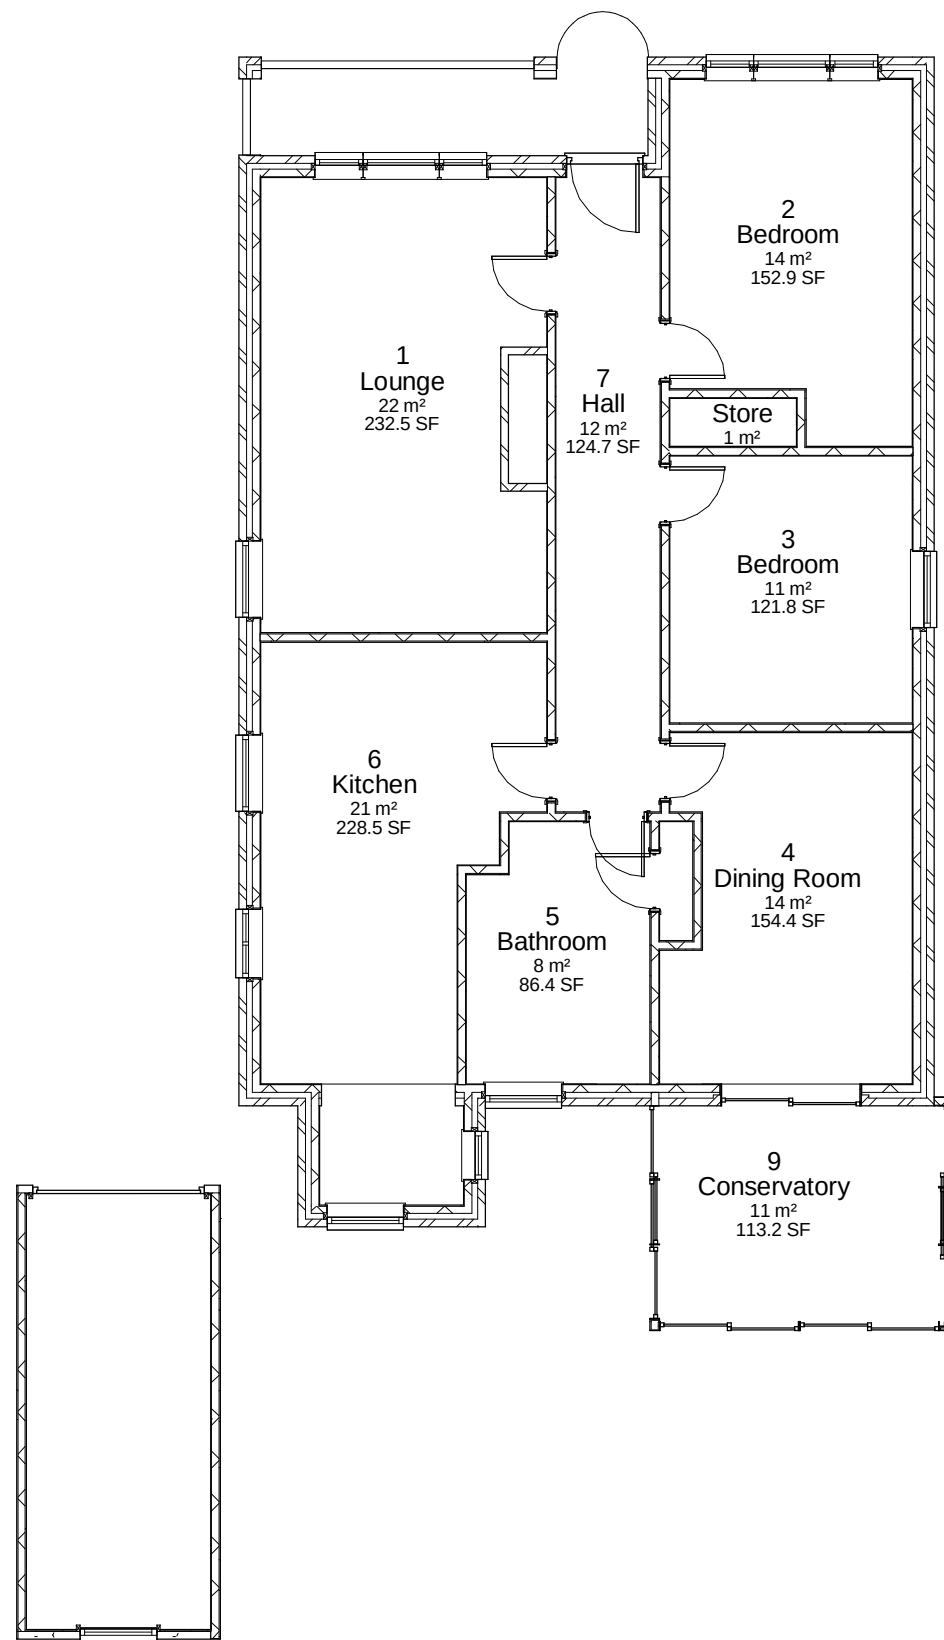

1 **Ground Floor**
1 : 100

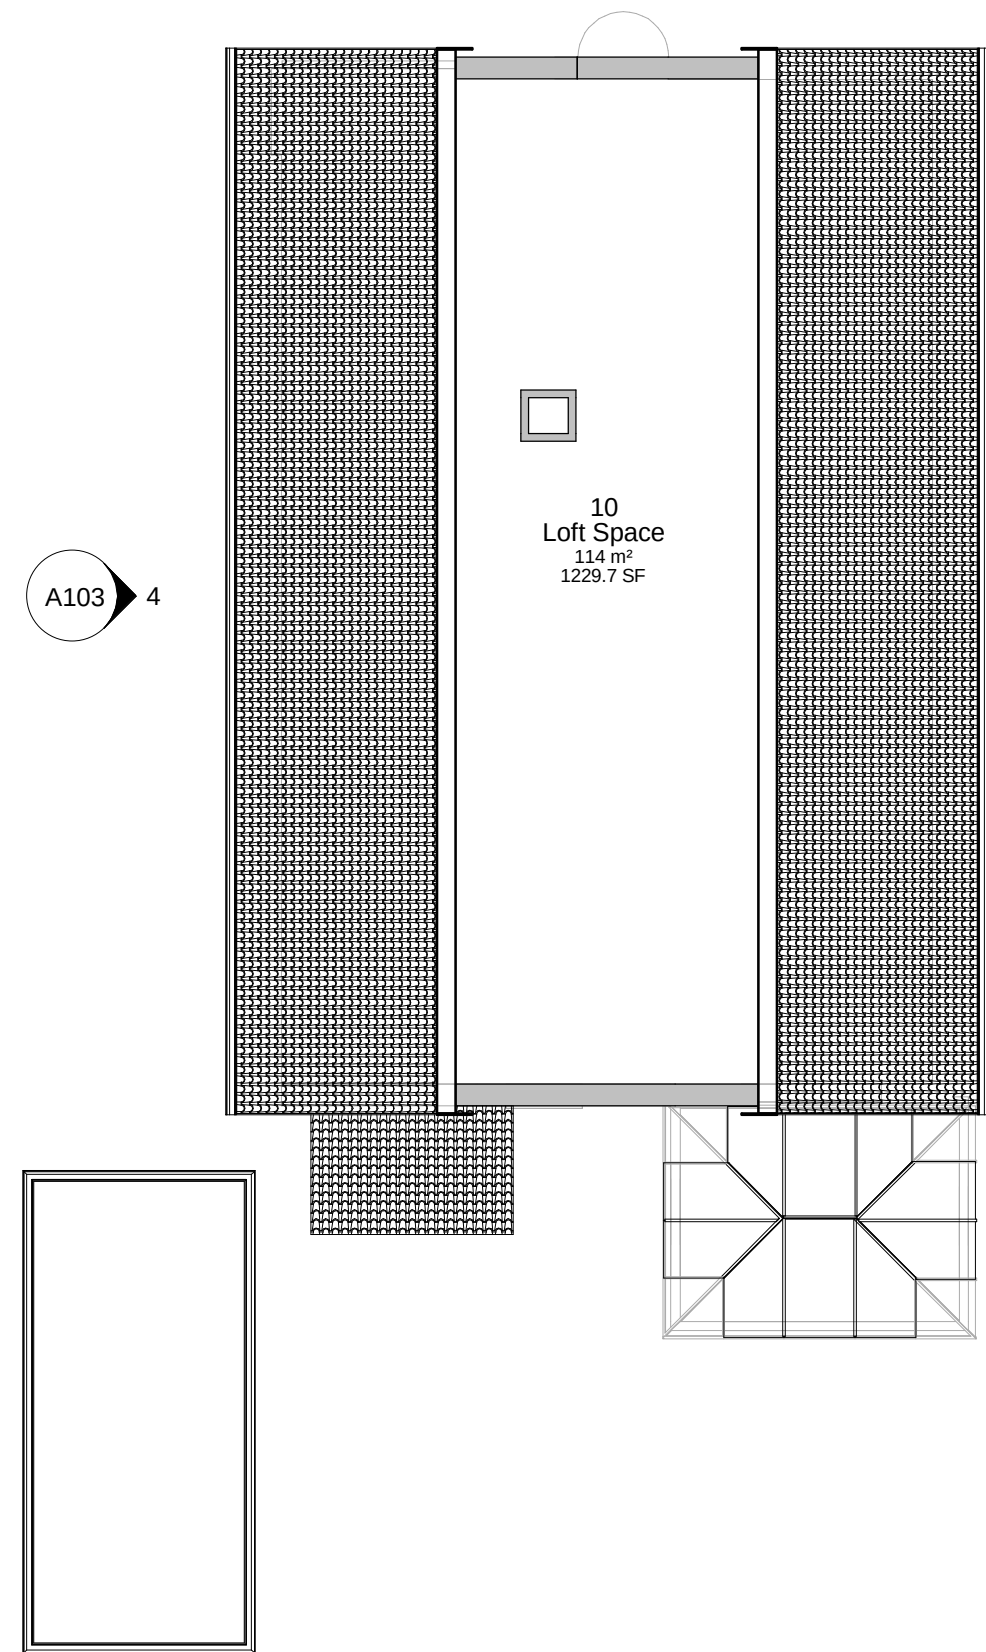

2 **First Floor**
1 : 100

IJ Murray Associates

www.ijma.co.uk

No.	Description	Date

Debbie Mcilroy

20 North Shore Road

Existing Floor Plans			
Project number	Project Number	A102	1 : 100
Date	Issue Date		
Drawn by	Author		
Checked by	Checker	Scale	