


Subject to Design Development.

Subject to Statutory Approvals.


Subject to survey

Where applicable this drawing is to be read in conjunction with other consultants drawings and with the specification.

All dimensions to be checked on site prior to commencement of work.

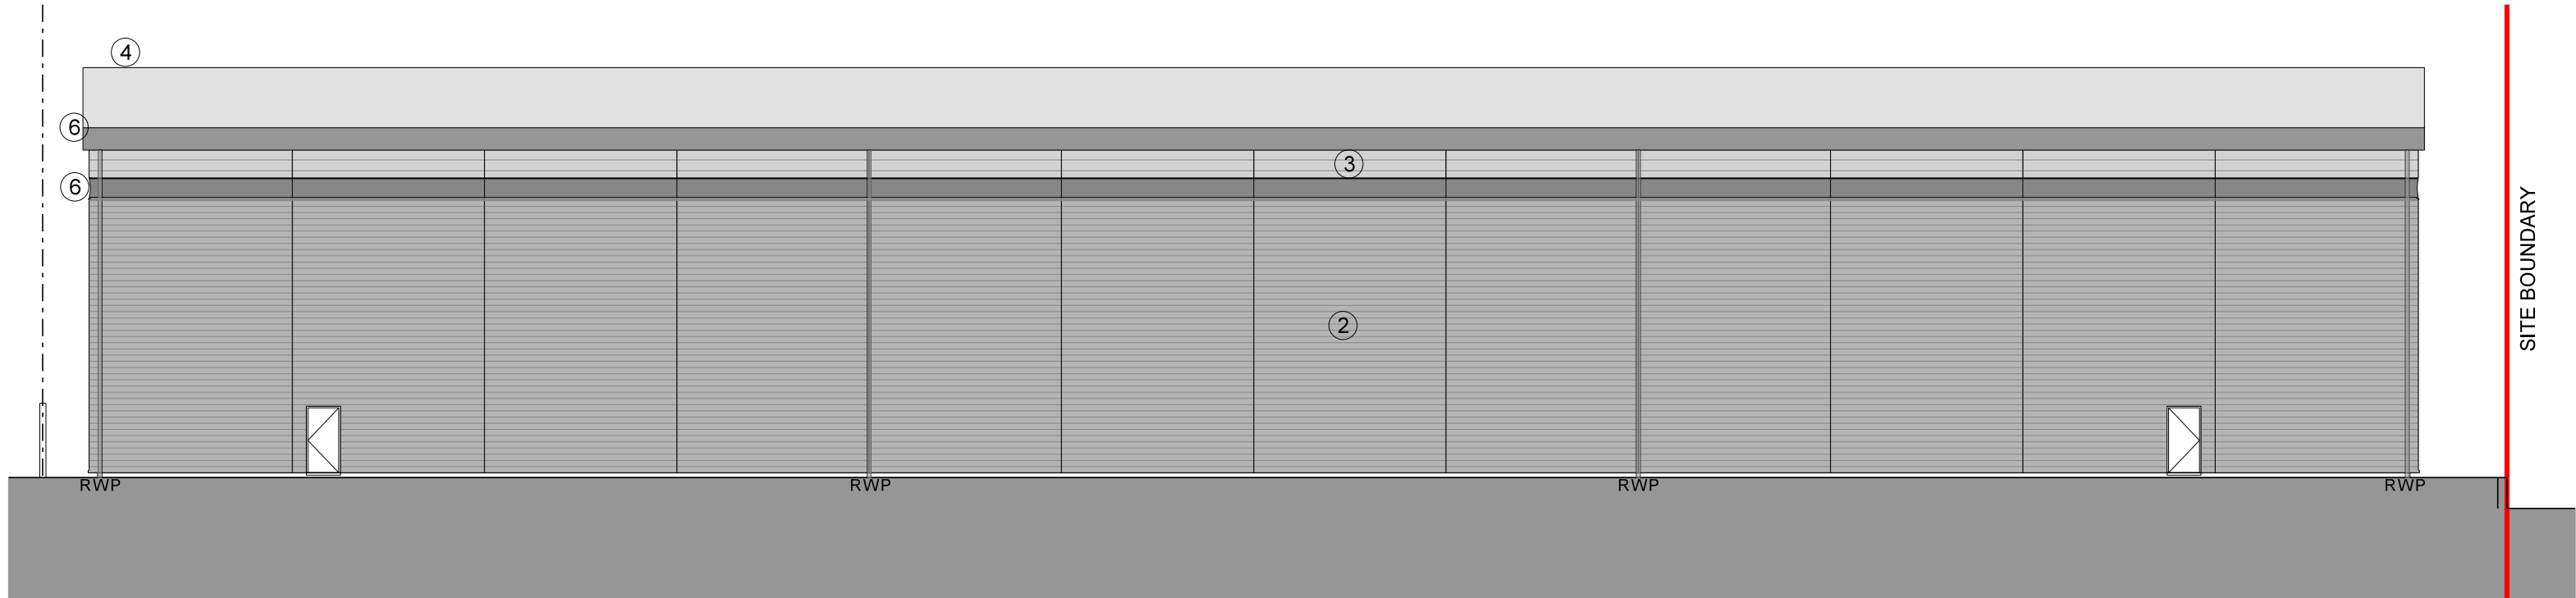

WEST ELEVATION

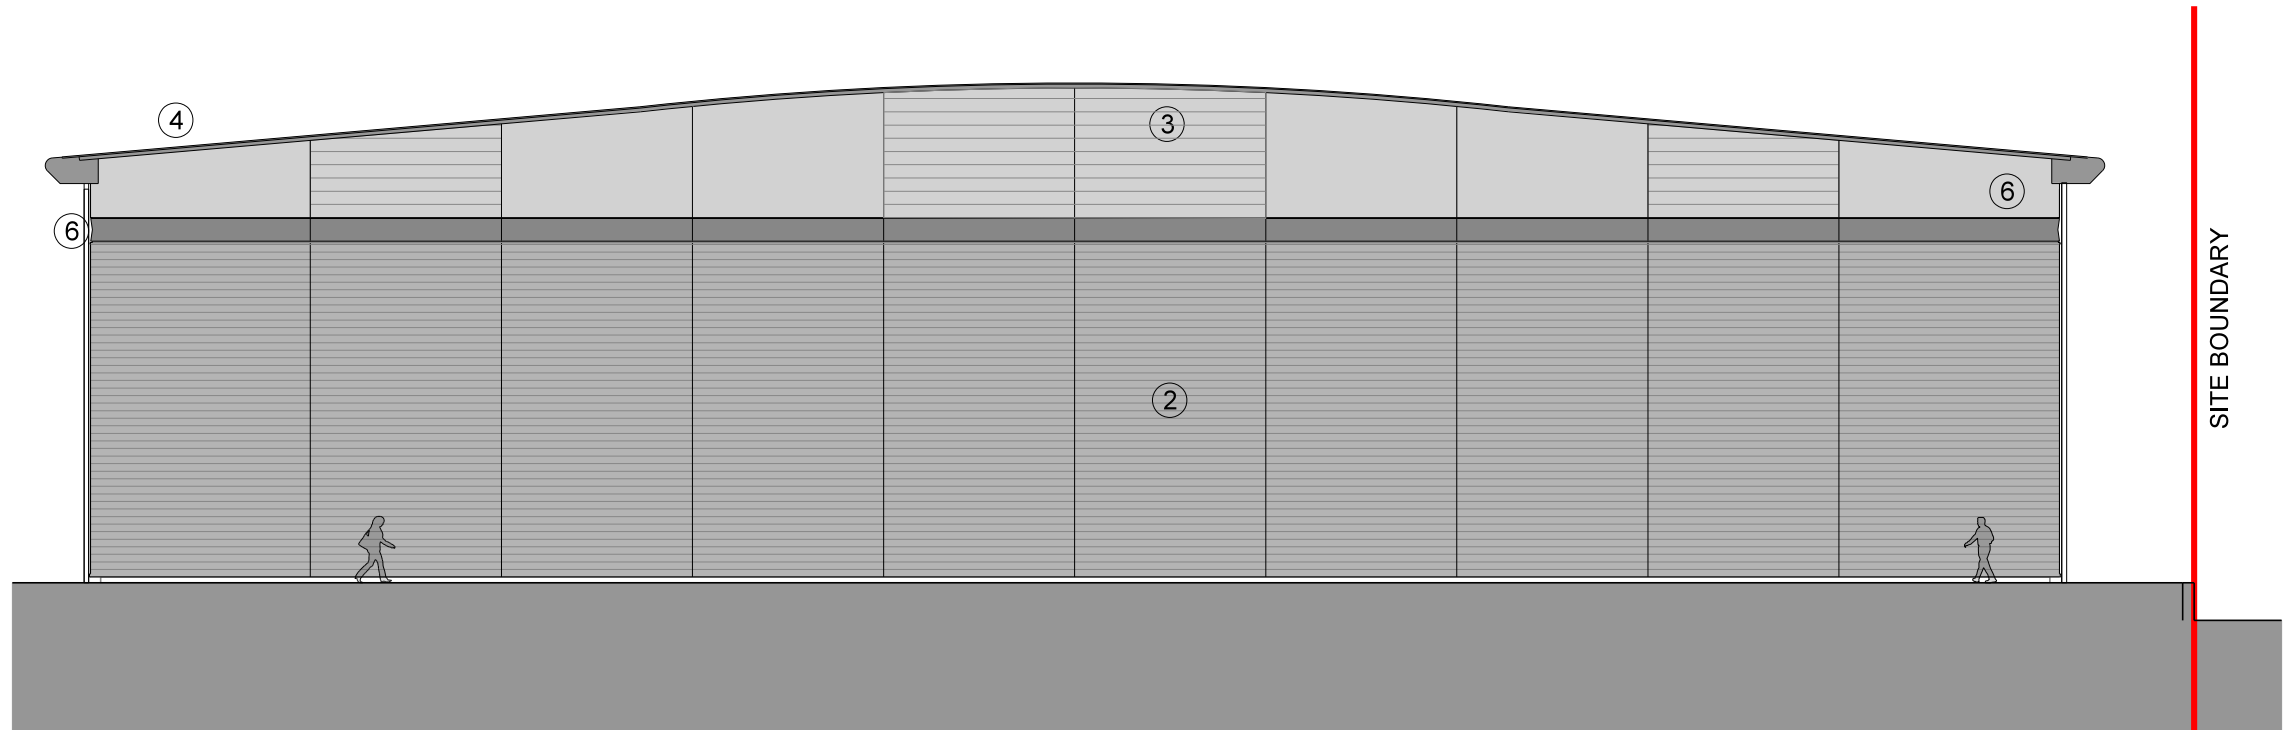

NORTH ELEVATION

- For Materials - Also refer to sample board
Drawing No. 14021 / TP / 027
- ① Horizontally Laid Microrib Composite Wall Cladding
Colour: Zeus
 - ② Horizontally Laid Trapezoidal Built-up Metal Wall Cladding
Colour: Combining shades of Orion & Sirius
 - ③ Horizontally Laid Half Round Built-up Metal Wall Cladding
Colour: Sirius
 - ④ Curved Trapezoidal Built-up Metal Roof Profile
Colour: HPS200 Albatross
 - ⑤ Windows / Curtain walling
Double Glazed, PPC aluminum framed
Colour: Grey Ral 9007
 - ⑥ Horizontal feature banding
Colour: Prisma Zeus
- Eaves flashing - Colour: Orion
Downpipes - Colour: Ral 9007
Doors & Loading Doors - Colour Ral 9007
Brise Soleil - Colour Ral 9007
- LL - Look-a-like panels
OV - Opening vents

D	Updated to suit structural grid	MDT	12.02.18
C	Lineweights & key adjusted	SM	26.07.16
B	Colours updated	SM	18.07.16
A	Levels and key updated	SM	15.07.16
Rev	Description	Chkd	Date

Peer House
8 -14 Verulam Street
London WC1X 8LZ

tel +44(0)20 7400 2120

enquiries@cornisharchitects.com
www.cornisharchitects.com

cornisharchitects

Project	VELOCITY STANBRIDGE ROAD HAVANT		
Org Title	Proposed Elevations - Unit 03 Sheet 2		
Status	P L A N N I N G		
	0  10 m		
Scale	1:200 @ A1	Date	08/07/2016
Org No	14021 / TP / 036	Rev	D