



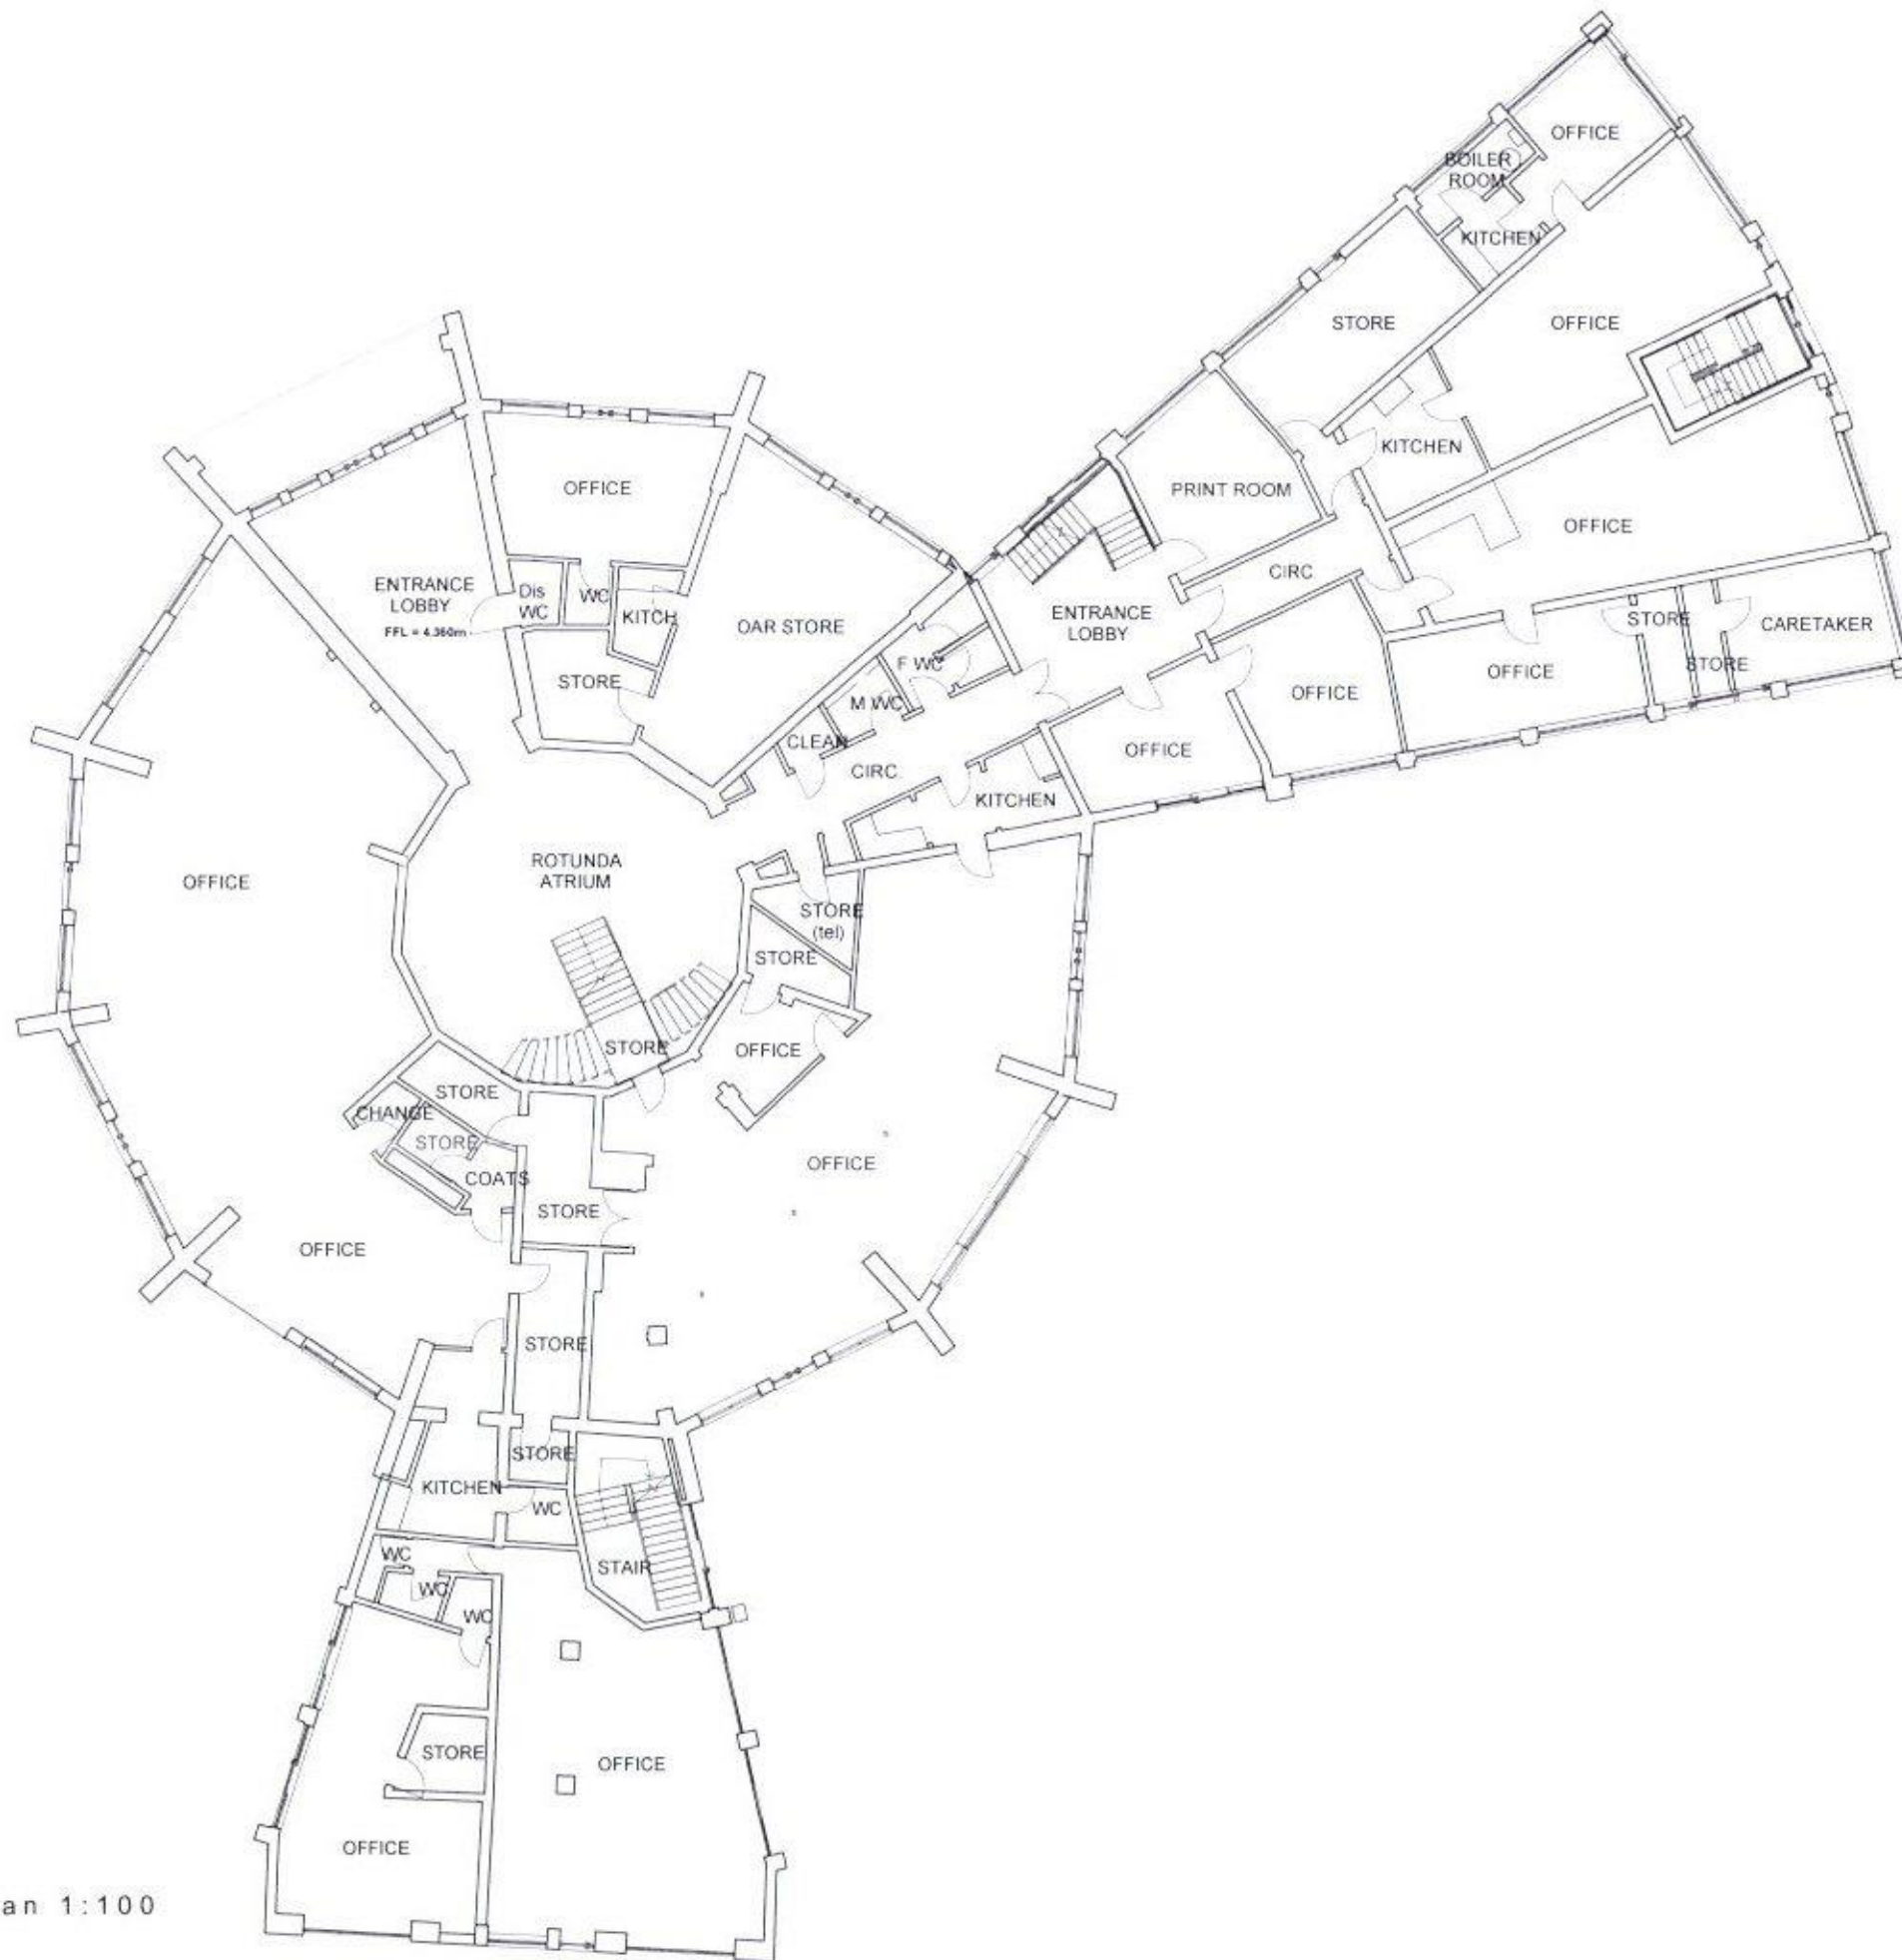

existing ground floor plan 1:100

 

Rev	Description	by	check	date
REVISIONS				

Project name Northney Marina, Hayling Island PO11 0NH	Project no.: 17024	Drawing no.: P150	Revision: /	Status: PLANNING	This drawing is copyright of Cover Storey Architects LLP
Drawing name: Existing Ground Floor Plan	Scale @ A1 1:100	Drawn by JH	Checked by JB	Date 16/08/2017	All dimensions must be verified on site prior to construction
					Do not scale this drawing except for planning application purposes
					<div> <div>Cover Storey</div> <div>Architects</div> <div> <small> Cover Storey Architects LLP Tel: 02392 936296 </small> <small> The Studio, 18 St Georges Avenue, Havant PO9 2RX info@coverstorey.co.uk www.coverstorey.co.uk </small> </div> </div>