


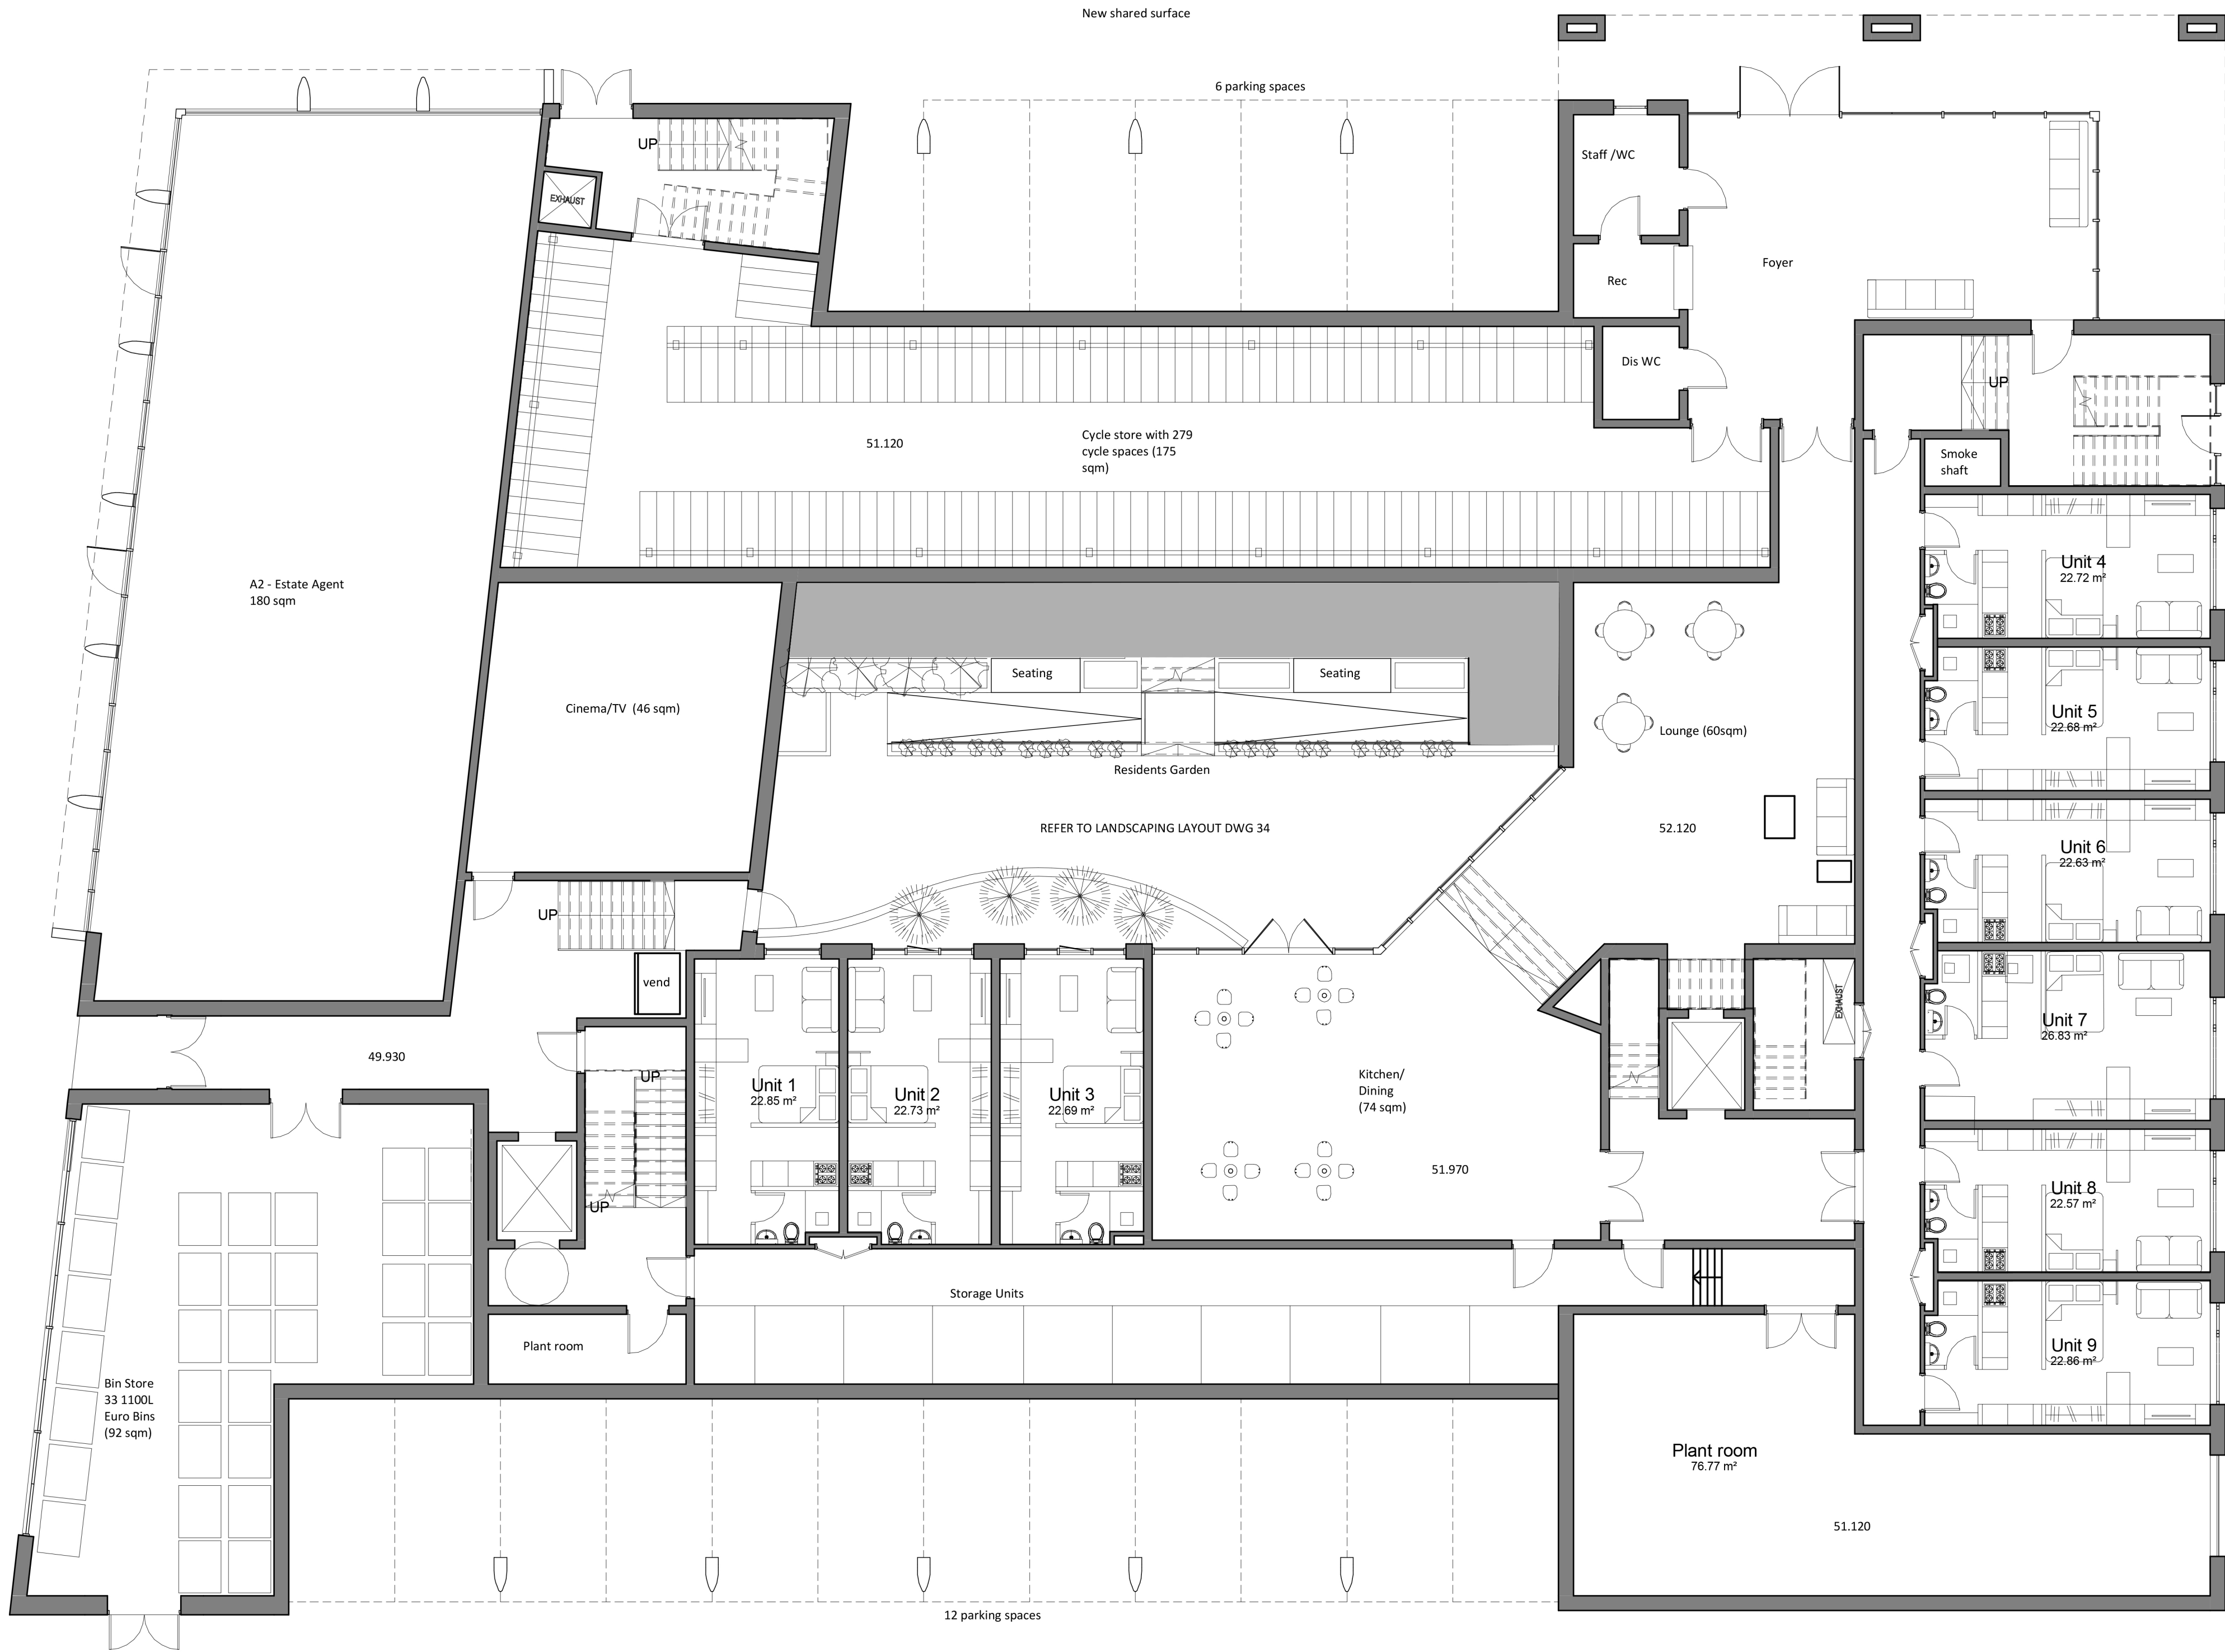

GENERAL NOTES

- All drawings are subject to Planning and Building Control consent.
- Do not scale drawings, if in doubt ask.
- The details shown are for design intent purposes only and are subject to further design development with suppliers and sub-contractors.
- Proposals subject to consultation and approval from Building Control Approved Inspector.
- Setting out dimensions should be checked on-site prior to construction and any discrepancies and/or omissions should be reported to the Architect immediately.
- Proposals indicated are subject to ongoing coordination and review, with M&E and structural engineers, building control, the planning authority.

C	16.04.18	Landscape updated	LM	AE
B	04.04.18	Updated Plan	LM	AE
A	11.12.17	Planning Issue	LM	AE

Rev.	Date	Details	Drawn	Checked
------	------	---------	-------	---------

Issued for:

PLANNING

Project/Client:	Project No:
Wellington Way	17057
Waterlooville	Dwg No:
	10
Rev:	Rev:
C	C
Drawing:	Scale:
Ground Floor Plan	1 : 100 @ A1
Drawn By:	Date:
LM	20/12/17
Checked By:	Date:
AE	20/12/17



27 Glasshouse Studios, Fryern Court Road, Fordingbridge
Hampshire, SP6 1QX T: (01425) 655806/653639

© Brightspace Architects Ltd. Contractors must work only to figured dimensions which are to be checked on site.
Registered Office - 12 Northover Rd, Pennington, Lymington, Hampshire, SO41 8GU. Registered Number - 07399008

