



EXISTING

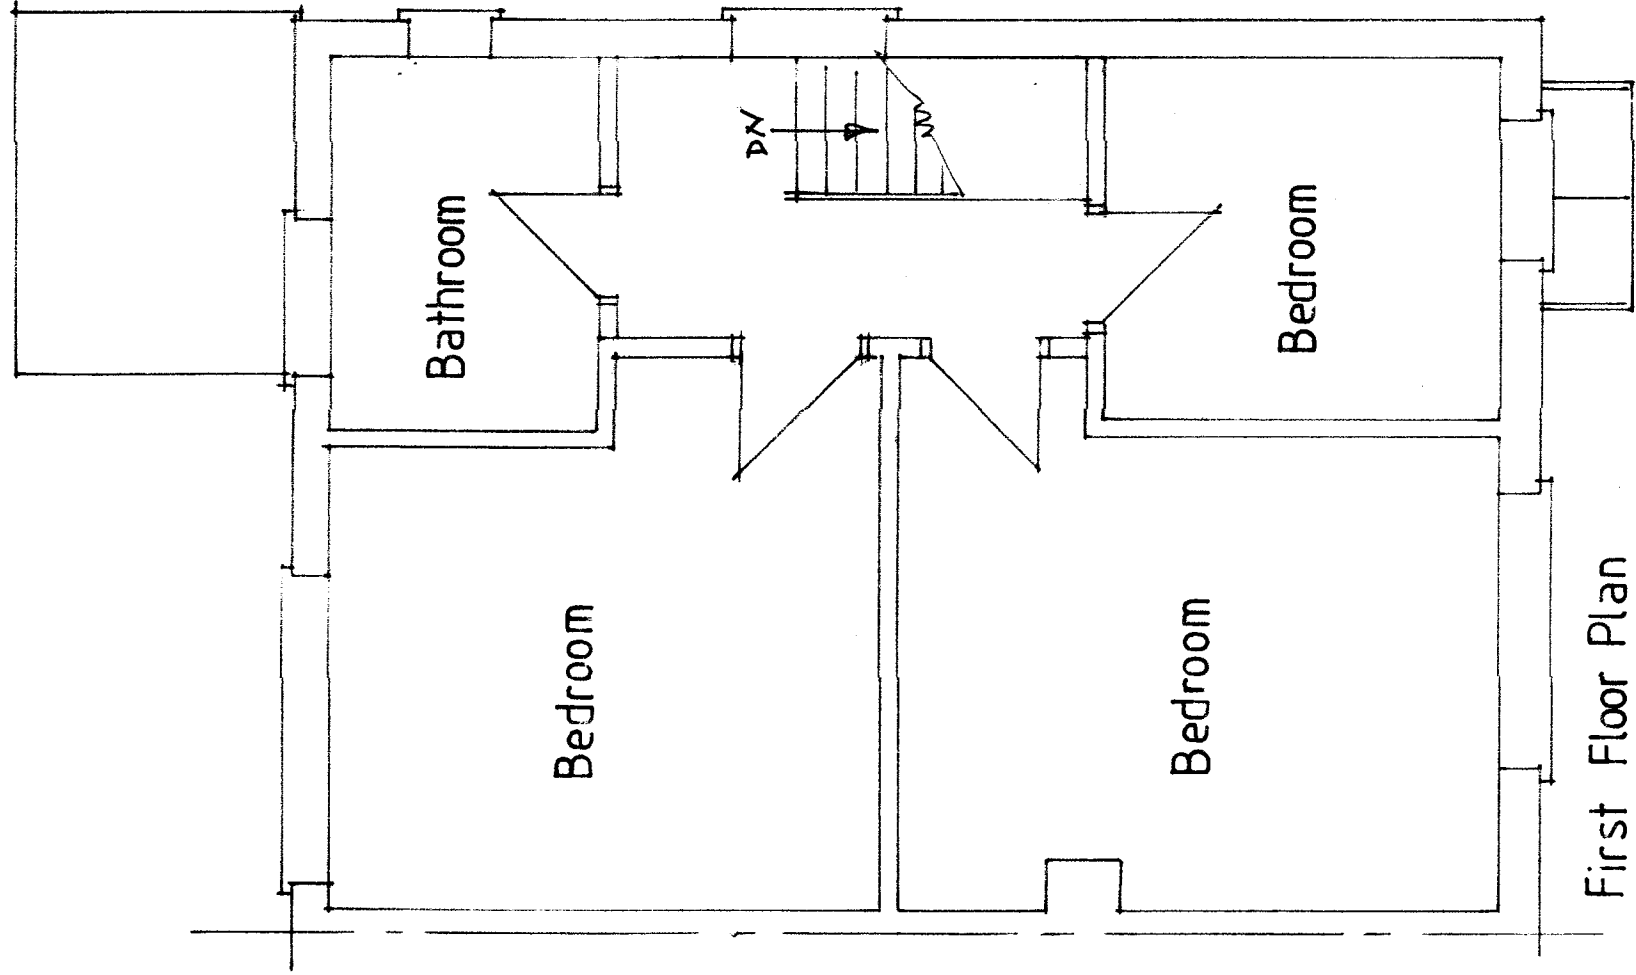

First Floor Plan

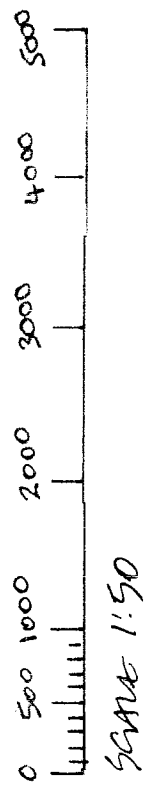

2 Wigan Crescent
Bedhampton
SCALE 1:50
February 2018