


Ground Floor Plan
Scale 1:100

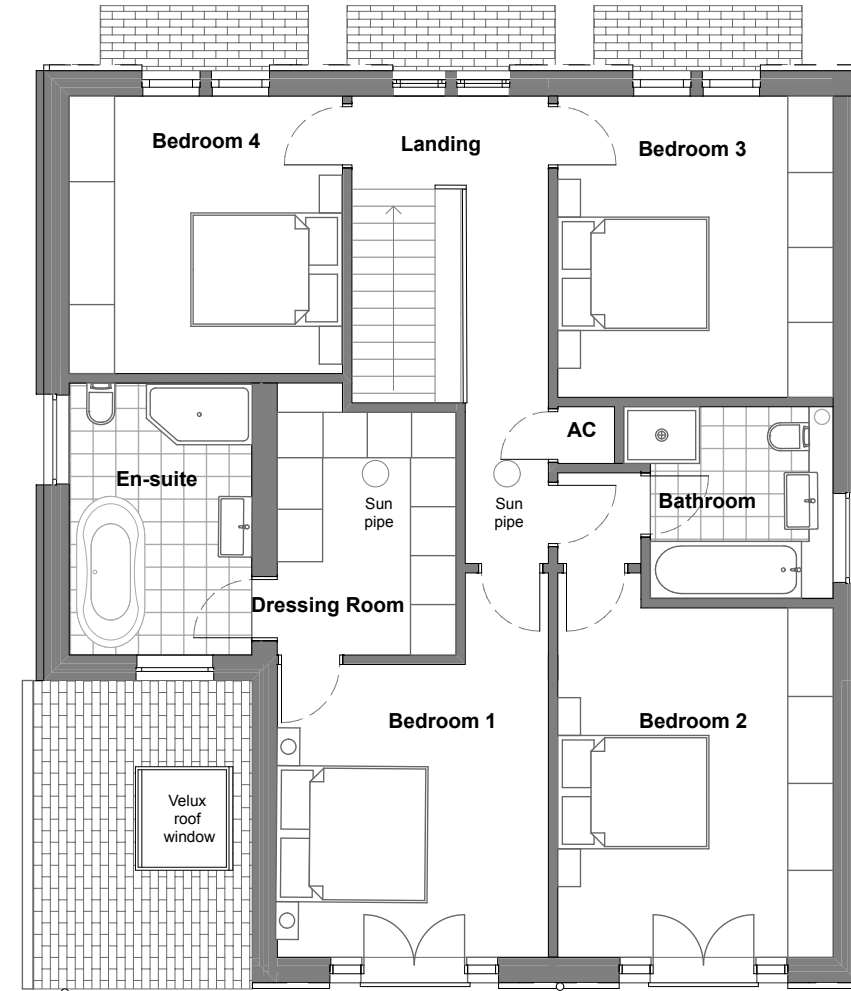


First Floor Plan
Scale 1:100

- | | | |
|---|----------|--|
| E | 12.06.17 | Kitchen wall moved and insulated
render added |
| D | 08.05.17 | Minor changes to layout |
| C | 07.03.17 | Minor changes to layout |
| B | 13.02.17 | Minor changes to layout and
chimney removed |
| A | 07.07.15 | Additional PV panels shown |

Client	Ivy Lodge 5 Fourth Avenue Havant New Build House
Architect	Innovate 4 Limited Studio 2, Villiers Road Southsea, Hampshire PO5 2HG www.innovate4.com

Drawing	Scale
Proposed Plans	1:100@A3

Drawing No.	Status	Revision
PL 05	Working drawings	E

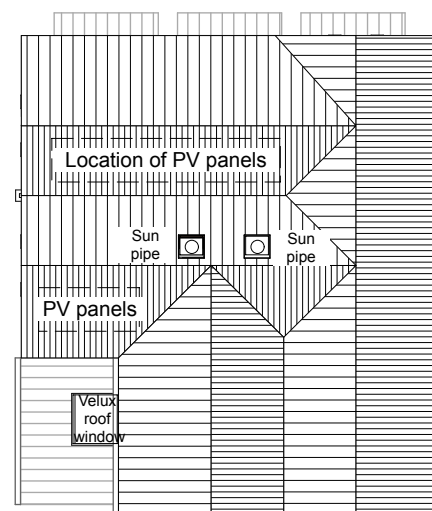

Roof Plan
Scale 1:200