


EAST STREET

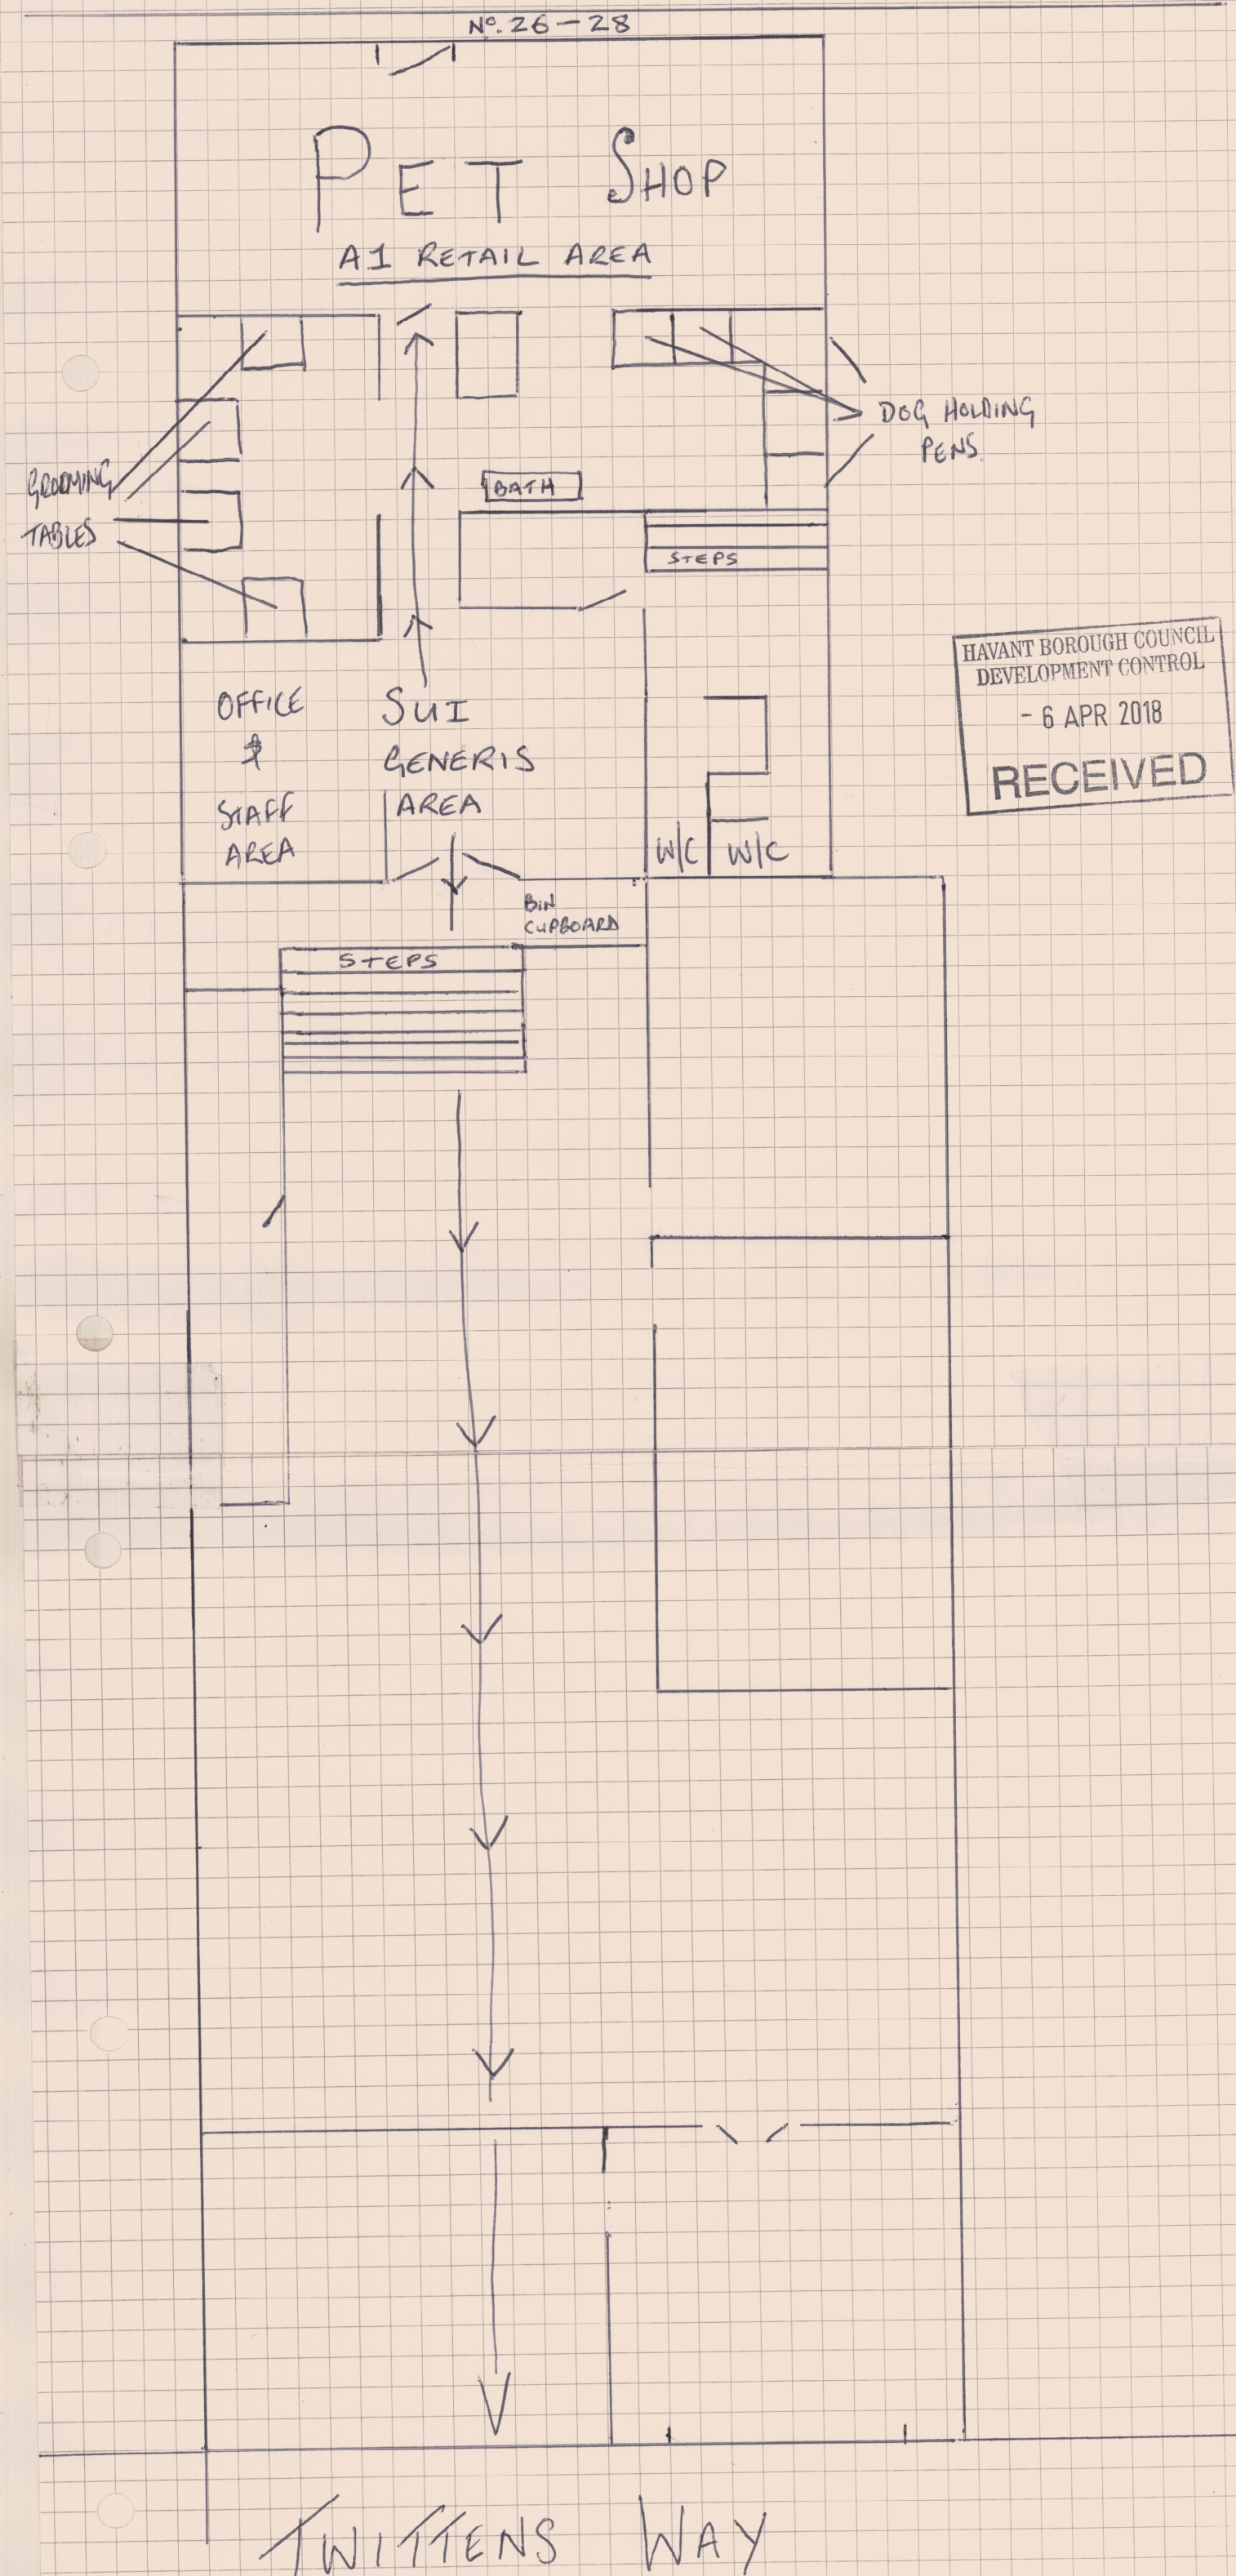

PROPOSED FLOOR PLAN

(SCALE 1:100)