
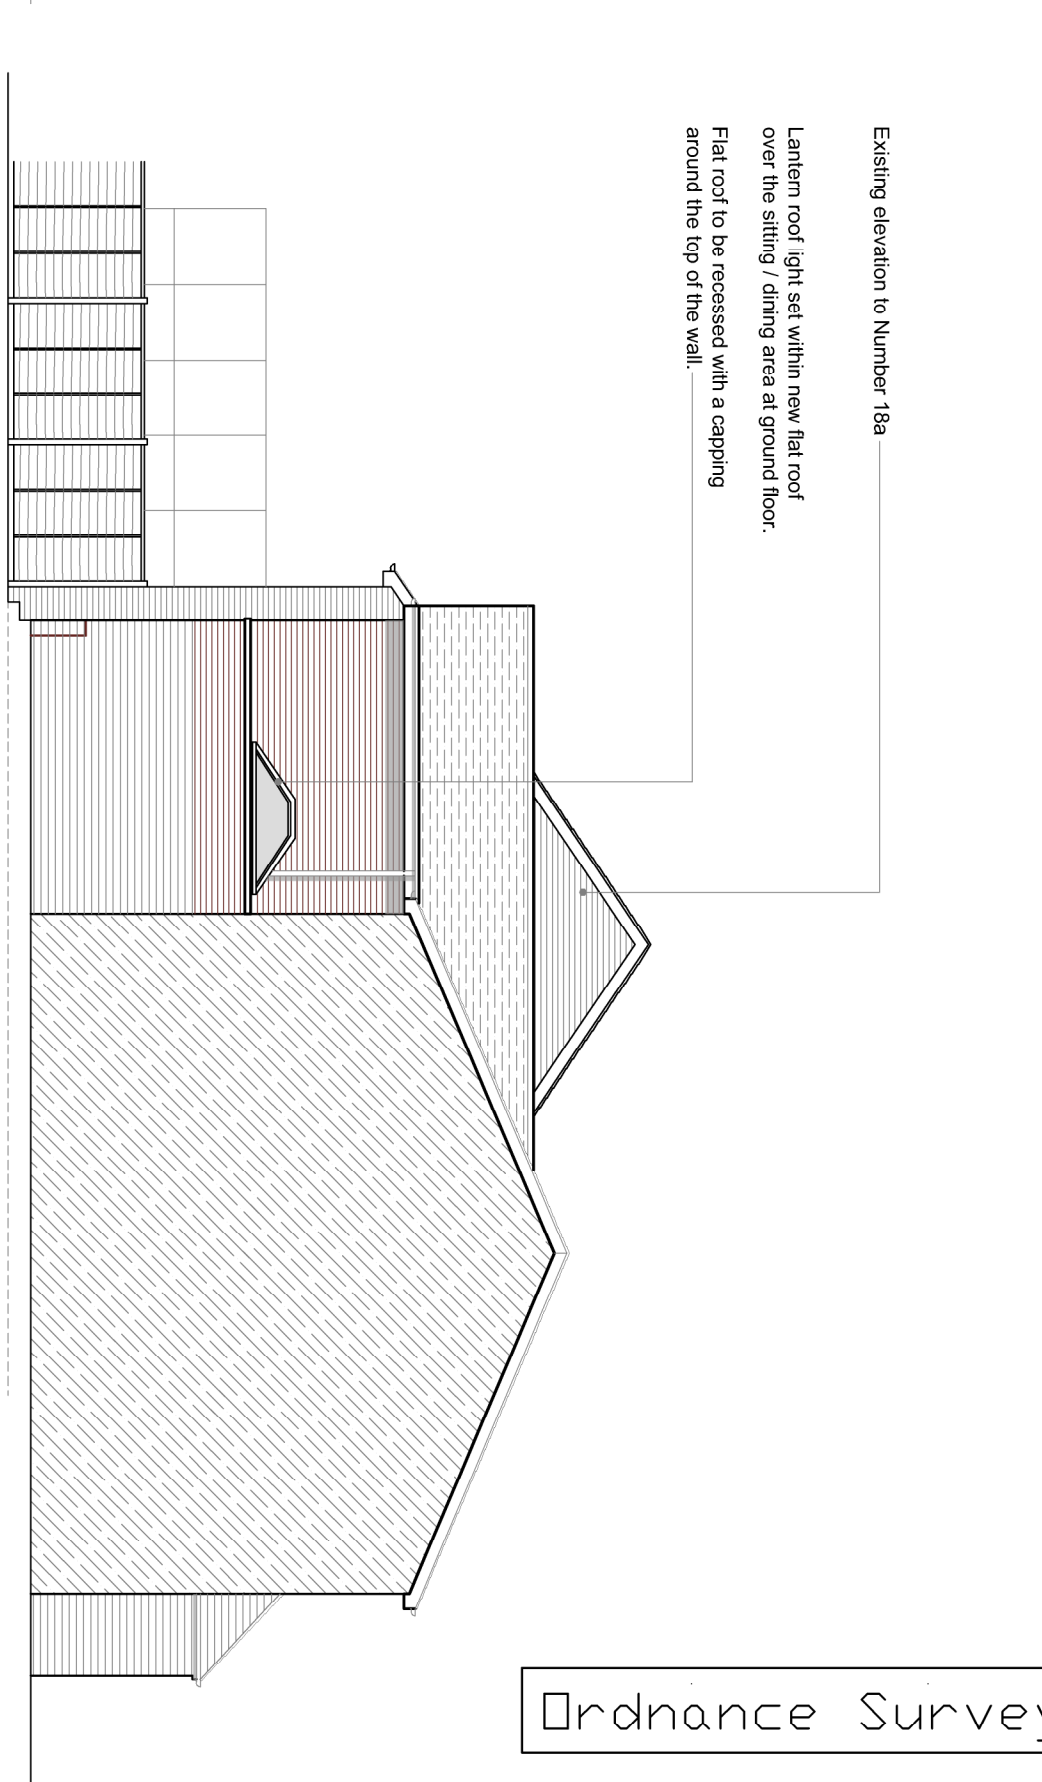
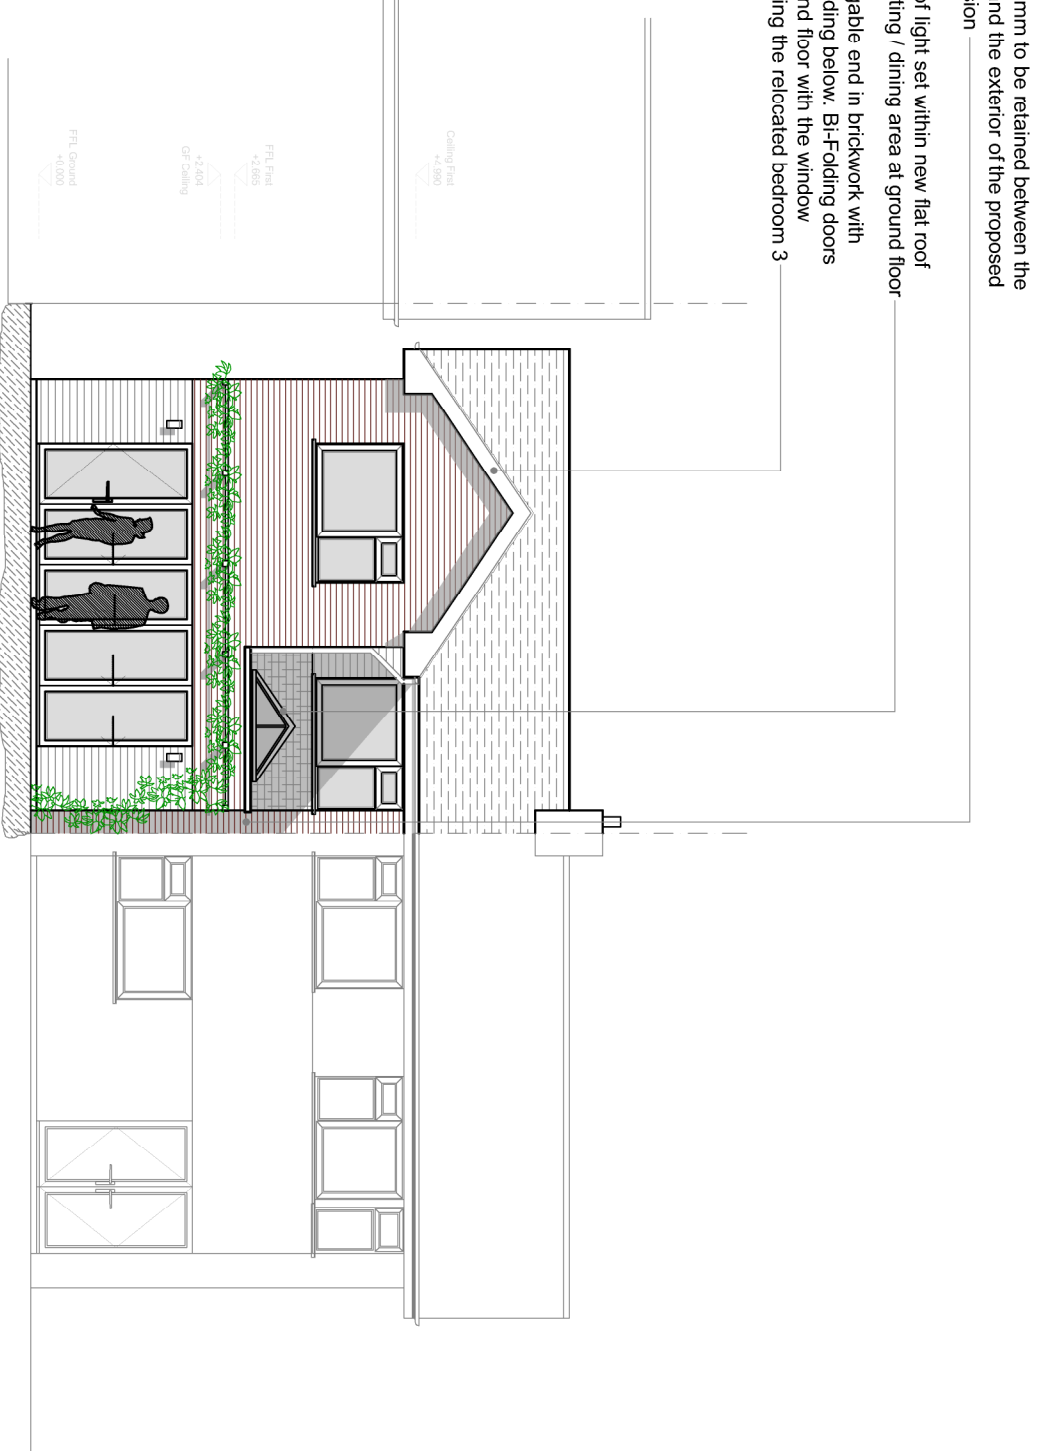
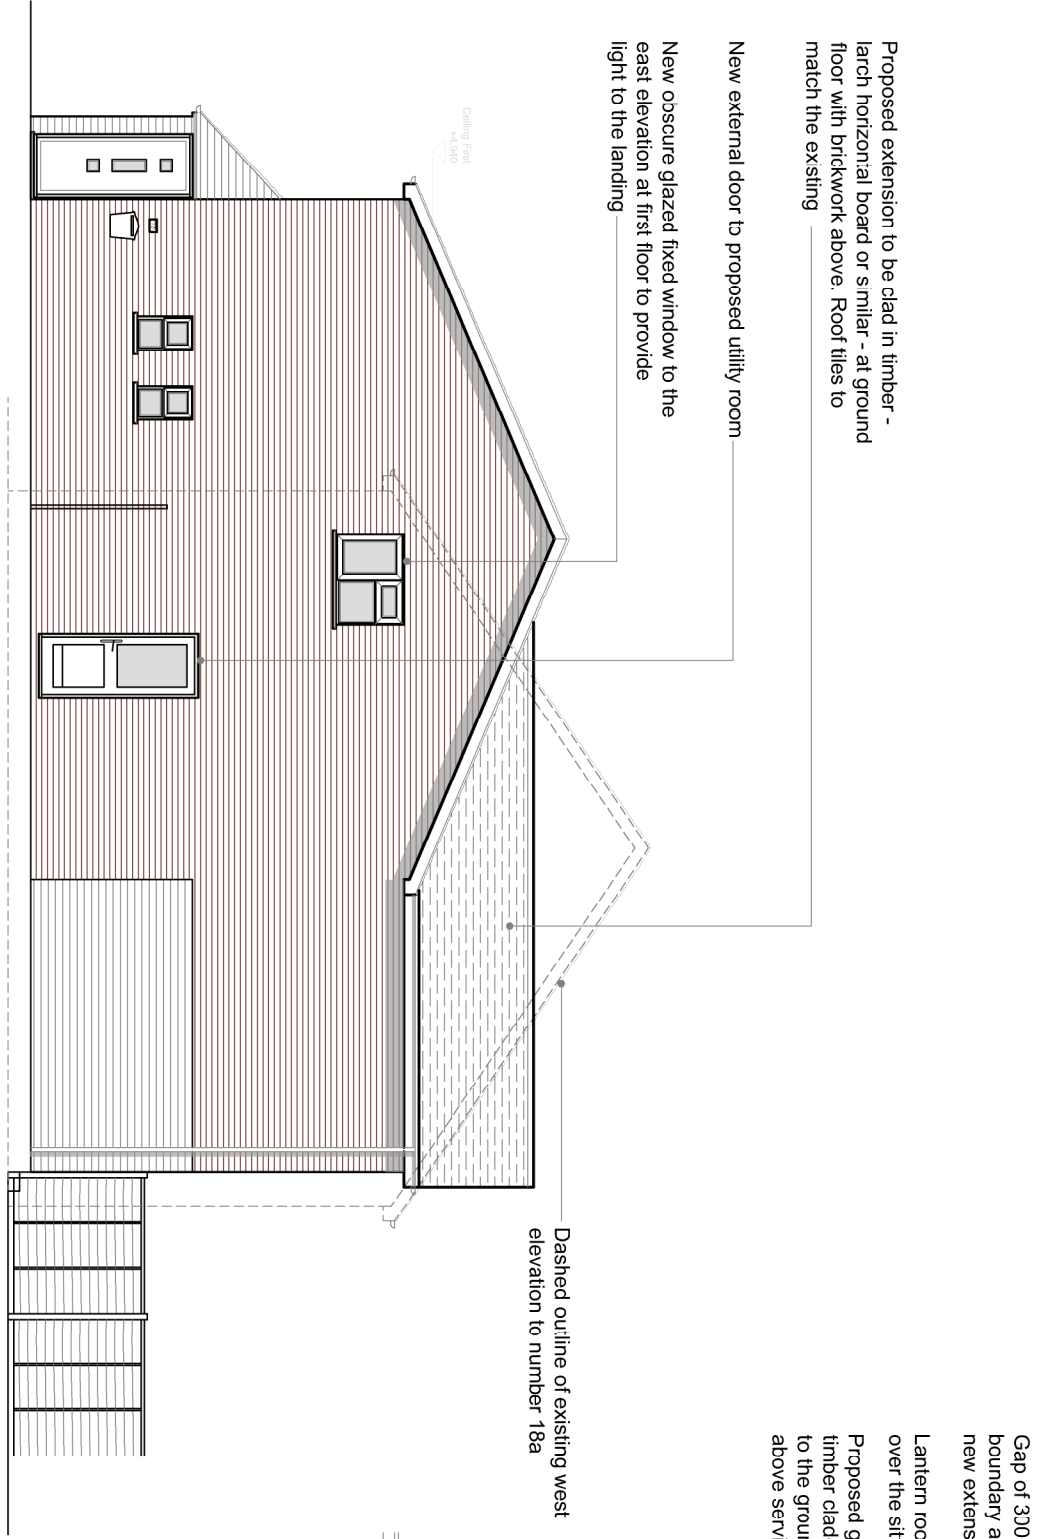
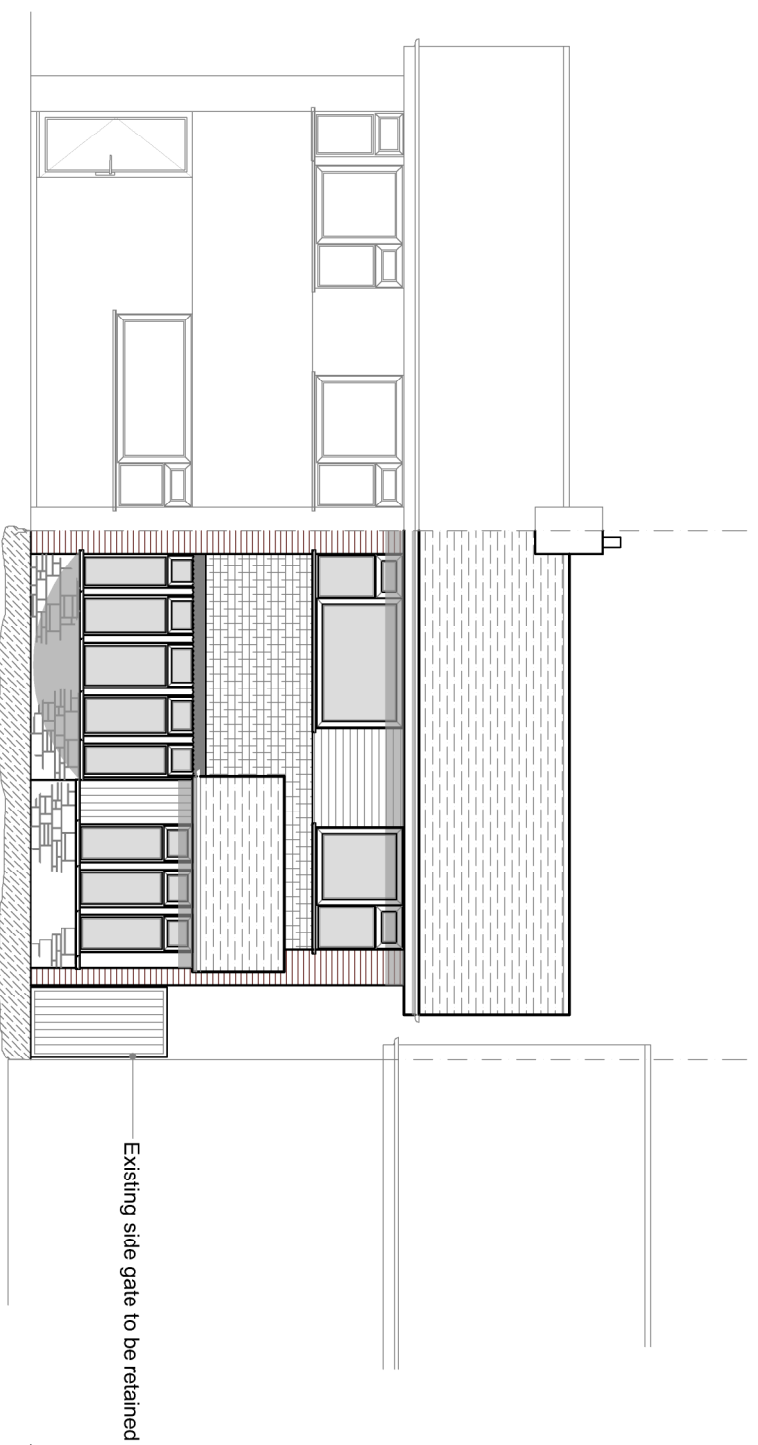
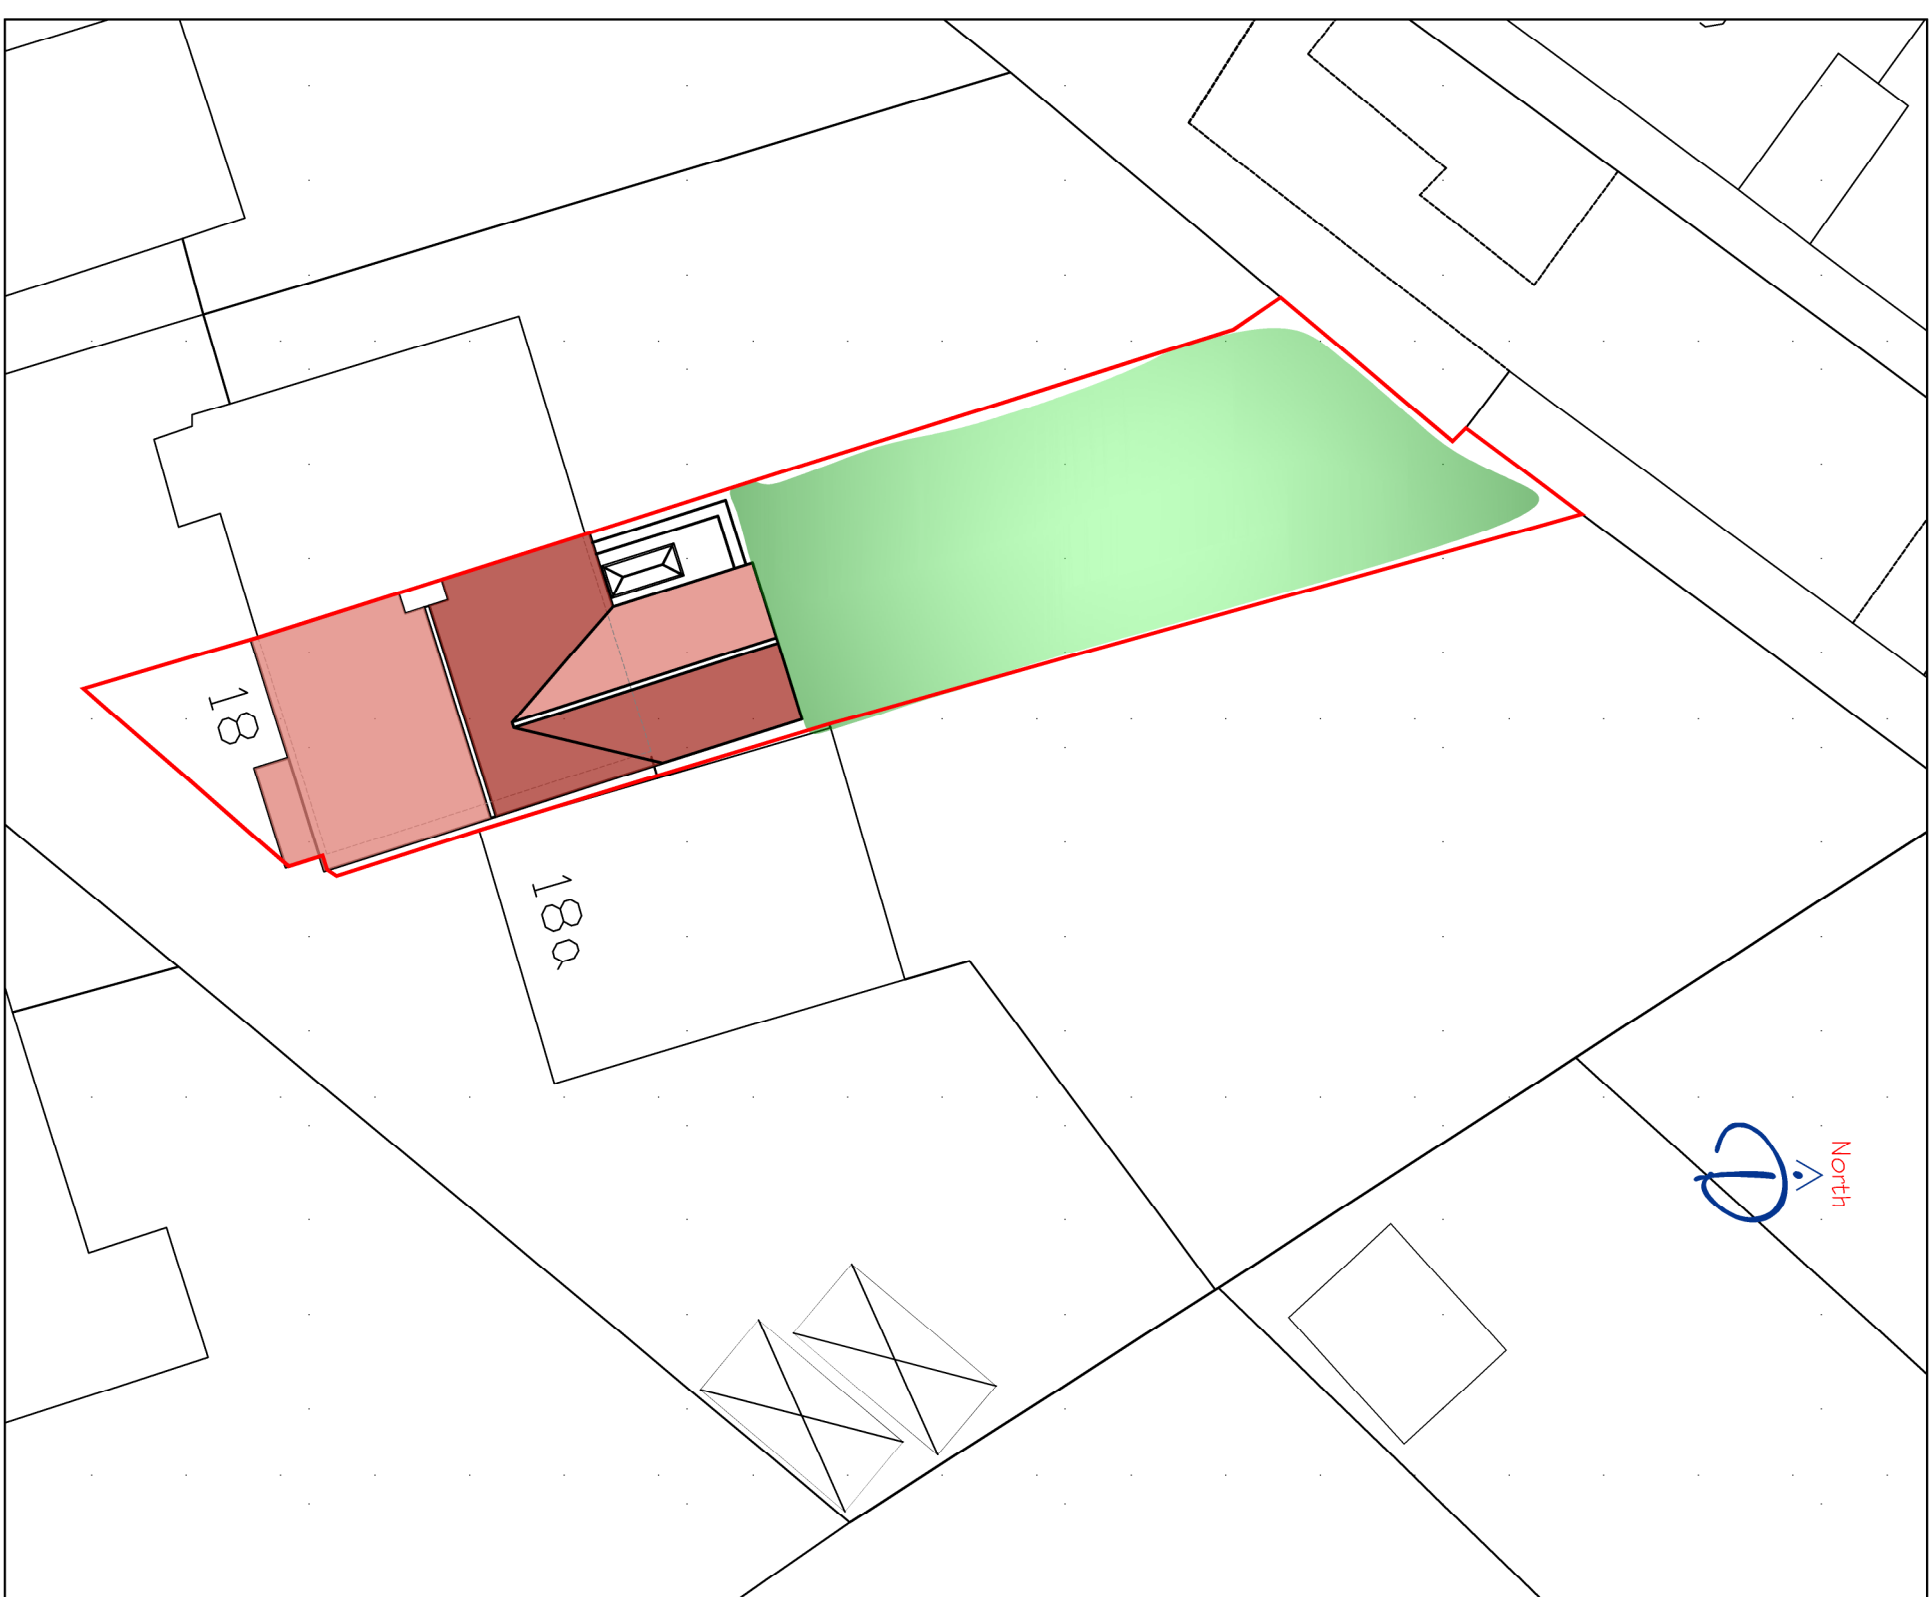
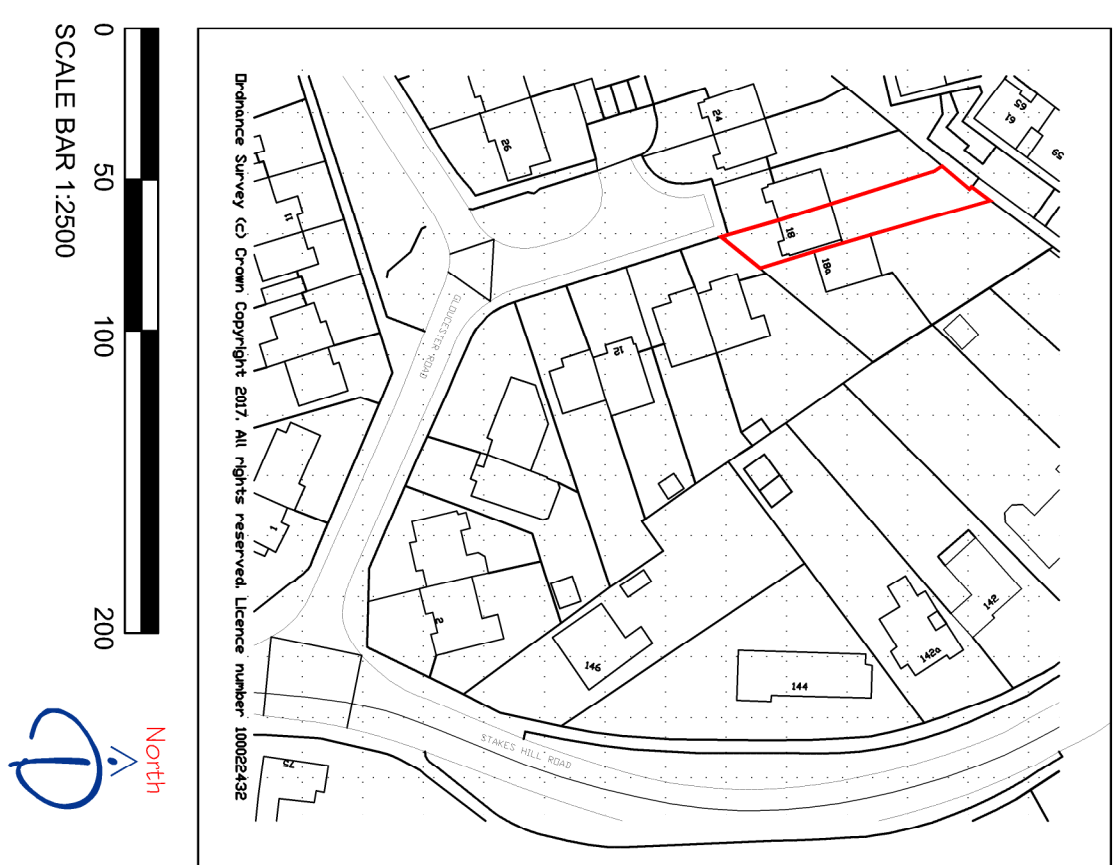
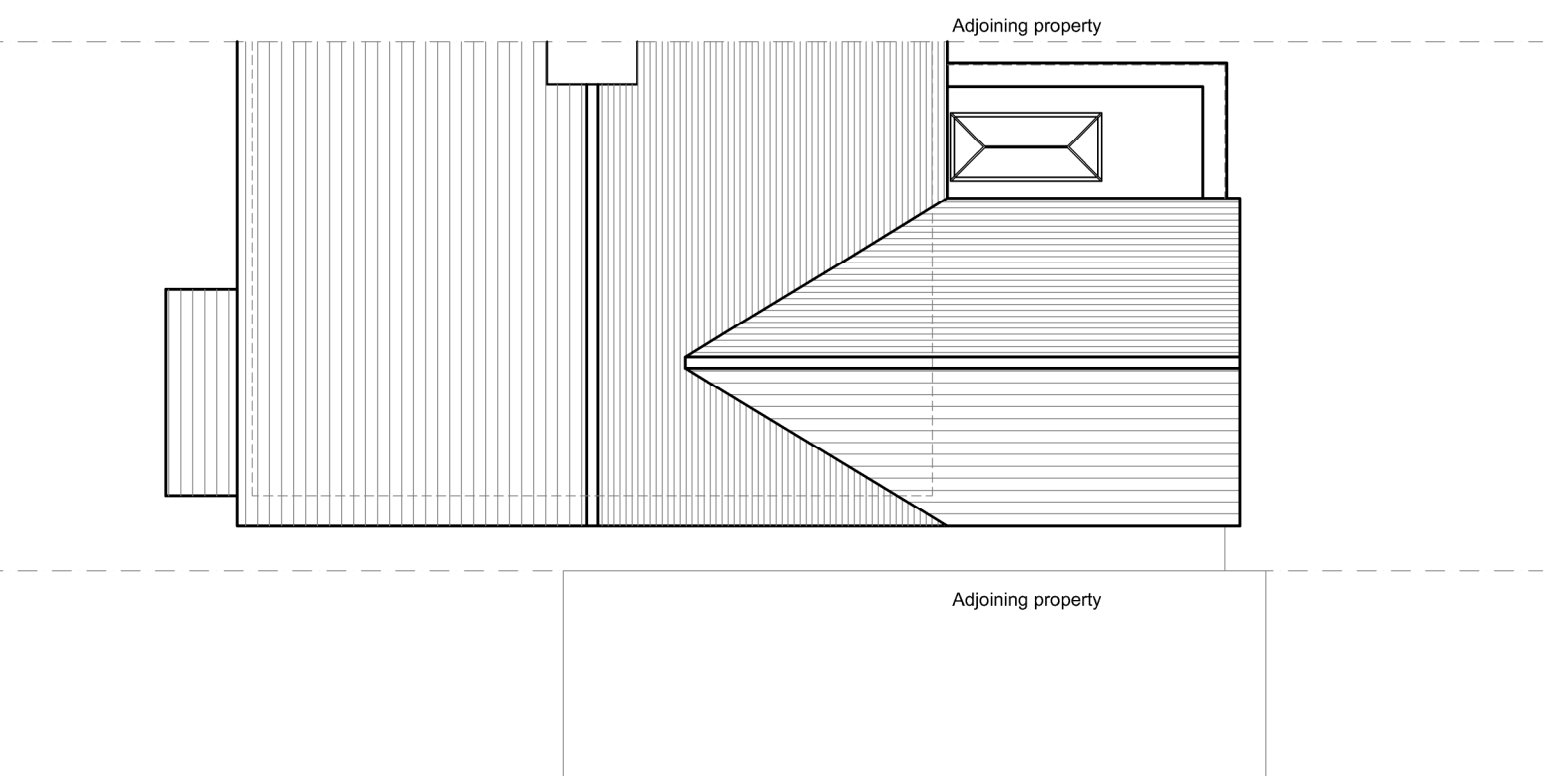
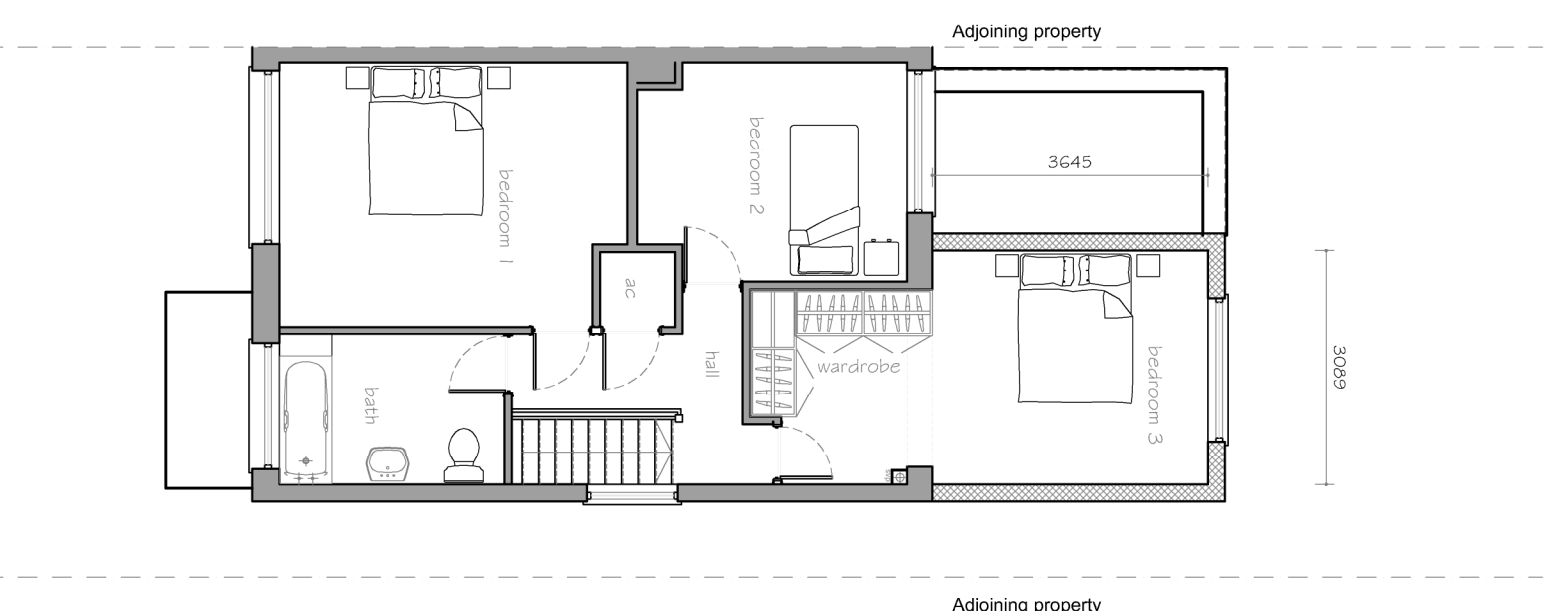


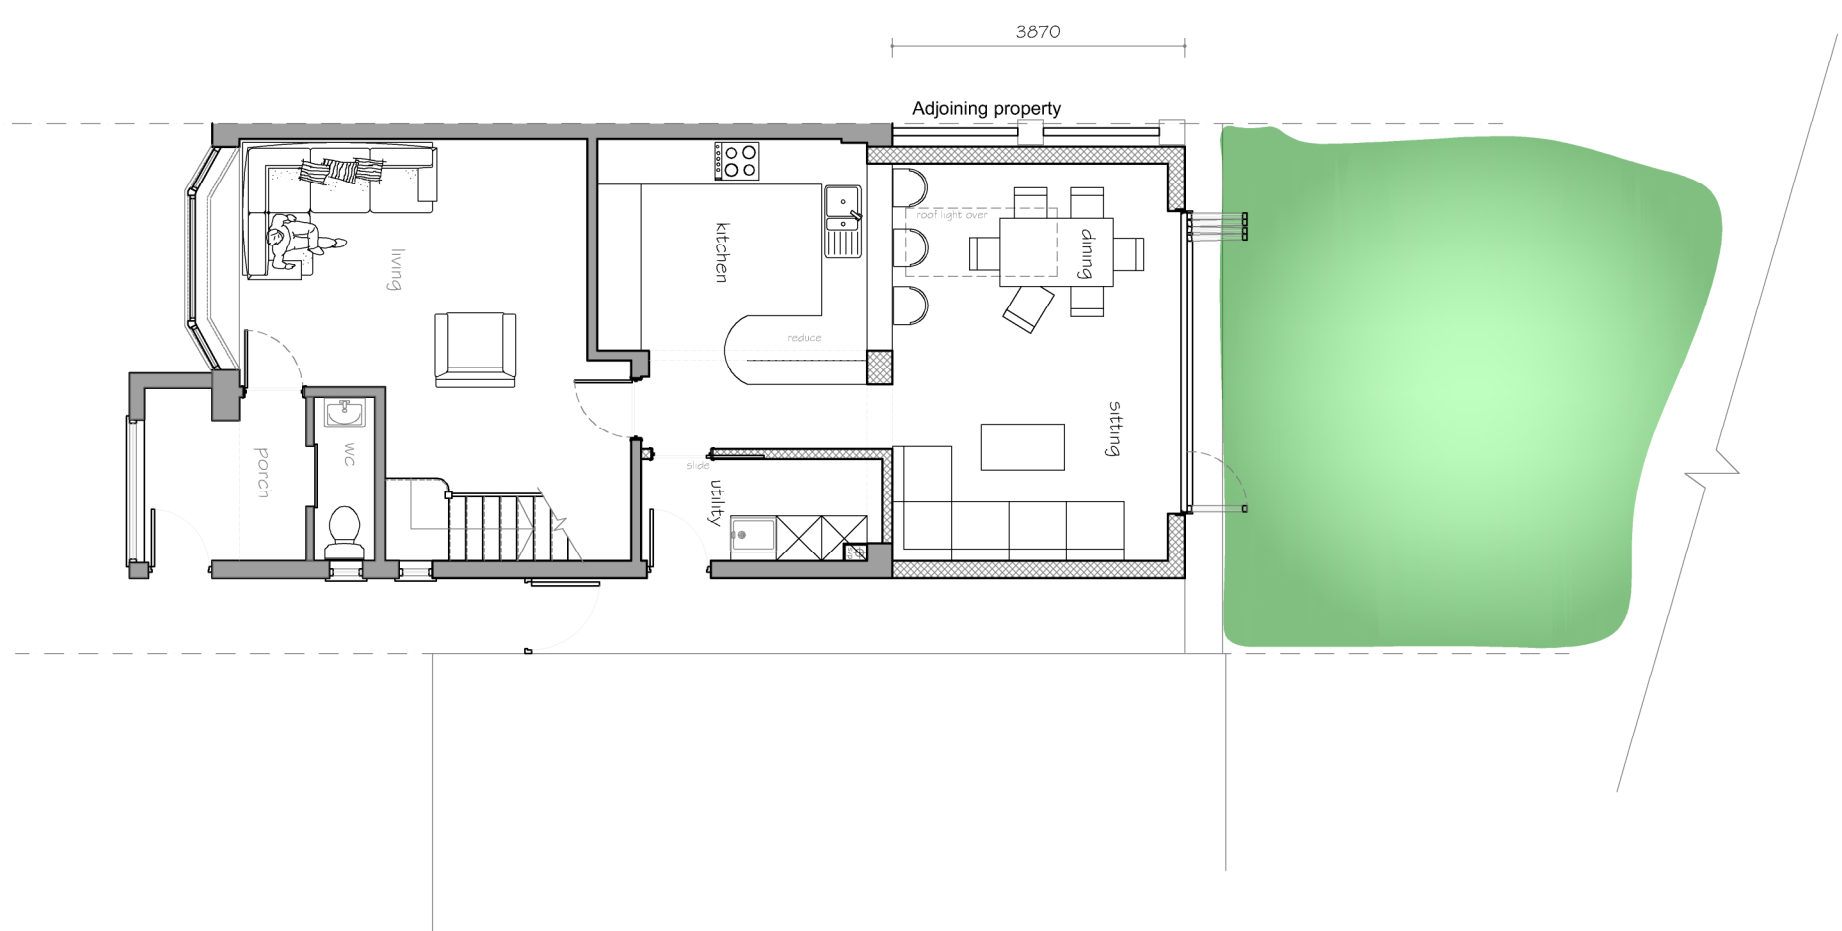

CLIENT		PROJECT		TITLE	
Mr & Mrs Bellamy 18 Gloucester Road Waterlooville PO7 7BJ		Alterations to 18 Gloucester Road		Proposed Floor Plans, Elevations, Block Plan and Location Plan	
DRAWING NO. 17.223.101		DRAWING NO. 17.223.101		DRAWING NO. 17.223.101	
DATE 2017		DATE 2017		DATE 2017	
DRAWN BY: MD		DRAWN BY: MD		DRAWN BY: MD	
CHECKED BY: JULY 2017		CHECKED BY: JULY 2017		CHECKED BY: JULY 2017	
DESIGN LIMITED		DESIGN LIMITED		DESIGN LIMITED	
© Copyright Reserved		© Copyright Reserved		© Copyright Reserved	
PLANNING		PLANNING		PLANNING	
REVISIONS		REVISIONS		REVISIONS	
Description		Description		Description	
Date		Date		Date	
Ppl		Ppl		Ppl	