


NOTES:

Existing - Floor Plan - First Floor

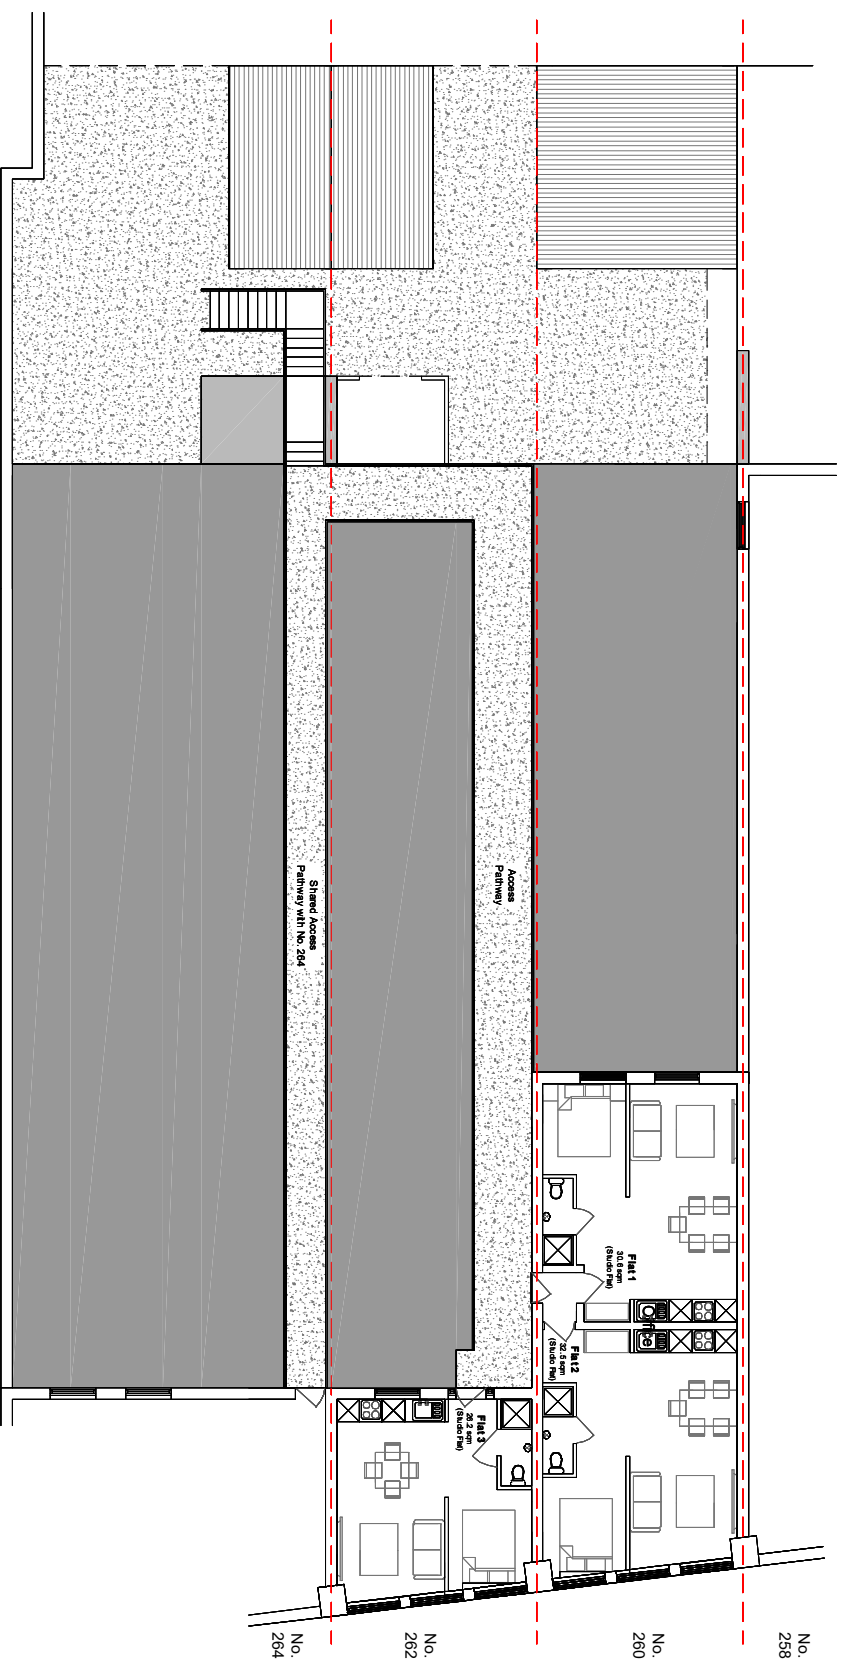


Contact:
Tel: 01913 323 789
E-Mail: joel@greatplans.co.uk

Client:

Location:
260-262
London Road
Waterlooville
PO7 7HG

Scale: 1:100 @ A2
Scale: 1:200 @ A4
0 2M

 

Date: 08-08-17
Drawn By: Joel Gray

Dwg No: 02