


LOCATION PLAN


1:1250

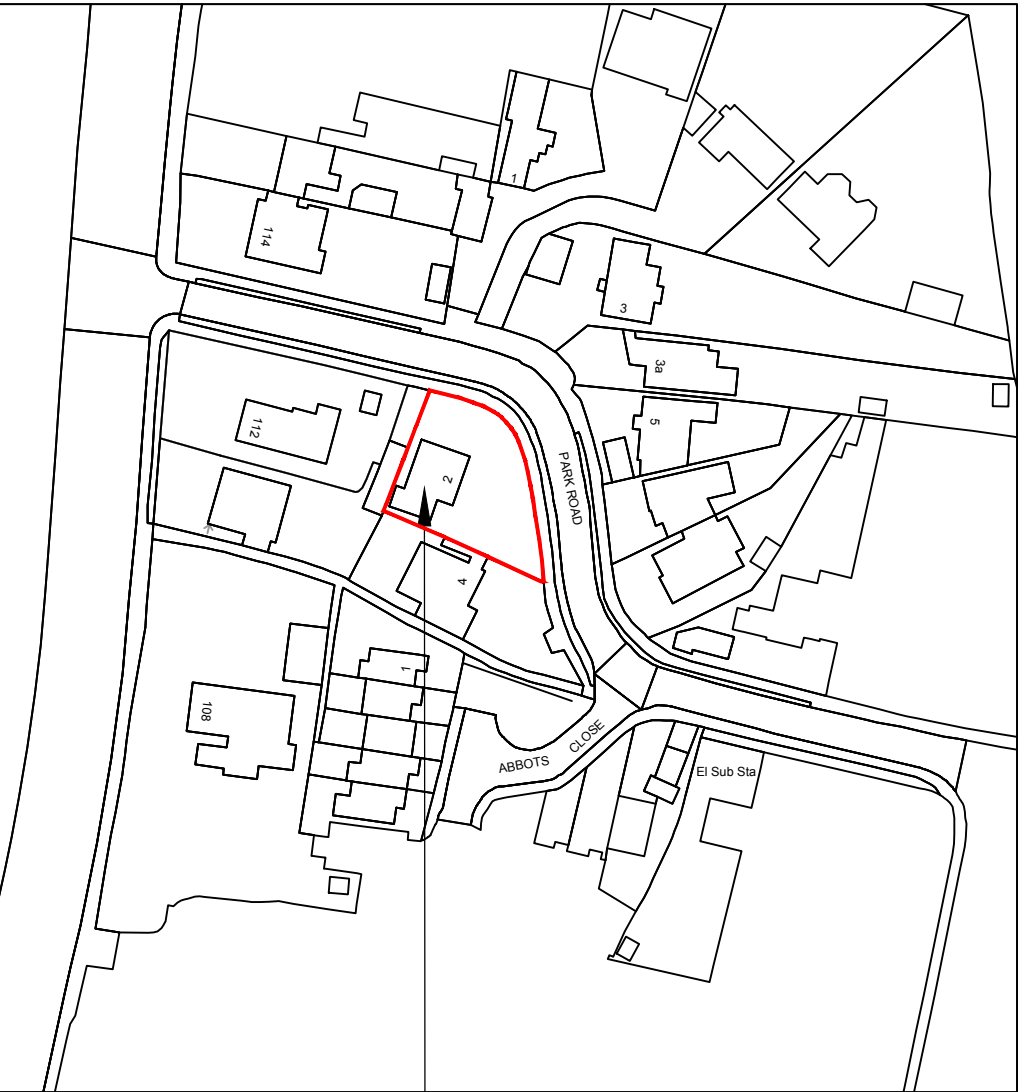

THE SITE

SITE PLAN

1:500

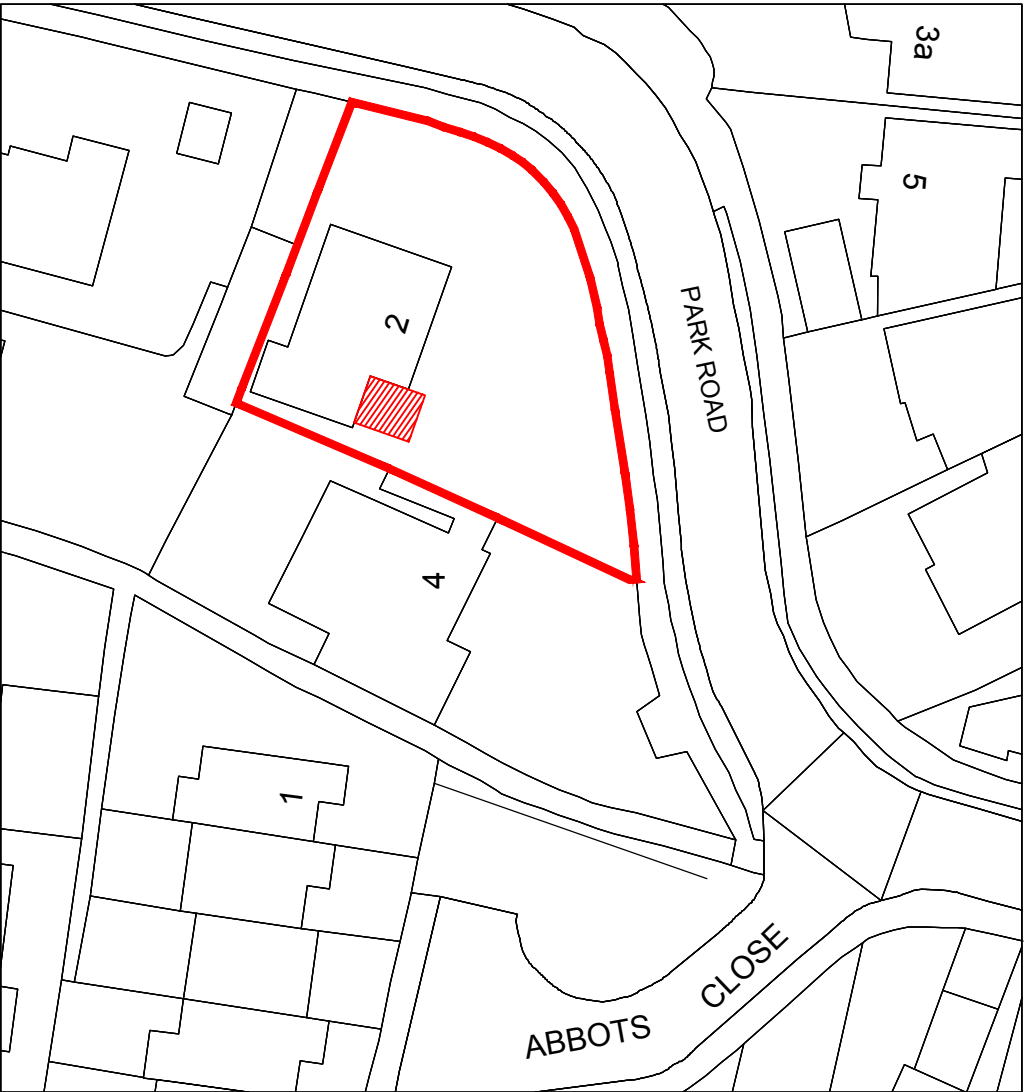

PROPOSED LOCATION

1. All dimensions in millimetres (mm) and levels in metres (m) unless noted otherwise.
2. This drawing to be read in conjunction with all other relevant drawings and specification.
3. All work to comply with the relevant British Standards, Codes of Practice and the Building Regulations.

Revisions:

Customer: Mr Tim Wilkinson
2 Park Road, Purbrook
WATERLOOVILLE
Hampshire
PO7 5ES

Drawing Title:
Location and Site plans

Drawing No: 4303/PP/01 Contract No: WF4303AV

Scale: As Shown Starting Date: 02 Nov 2017

Drawn: A. MAZZOTTA Size: A3 Revision: Ref No: .



EVEREST
CONSERVATORIES
EVEREST HOUSE
SOPERS ROAD
CUFFLEY
EN6 4SG

© Crown copyright. All rights reserved.
License numbers 010031673 and 100042205

